




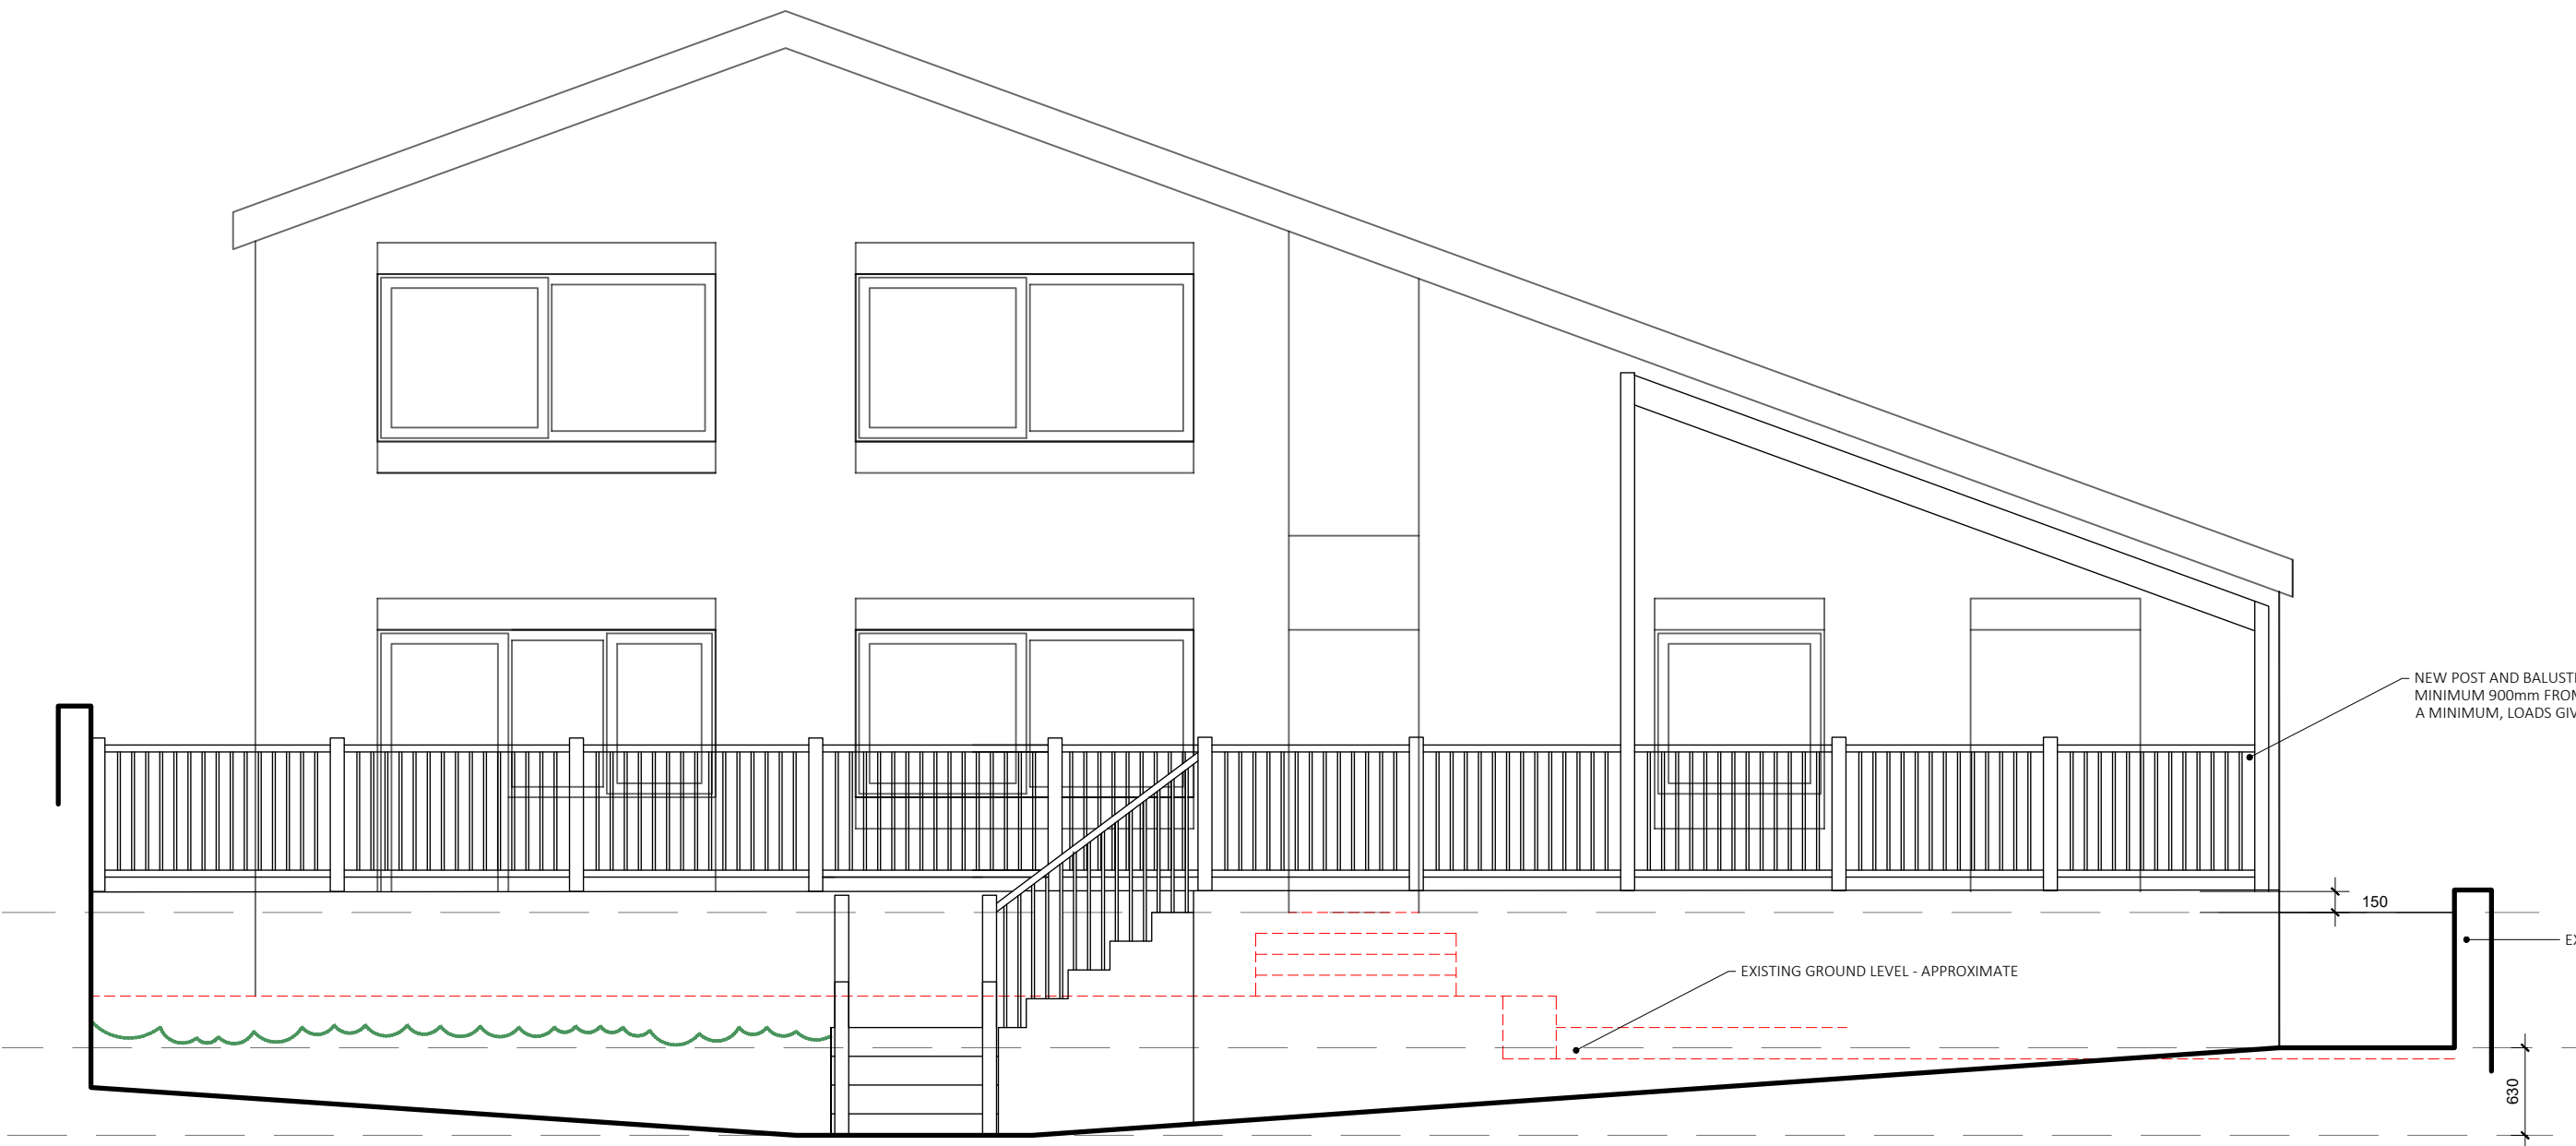


REAR TERRACE ELEVATION

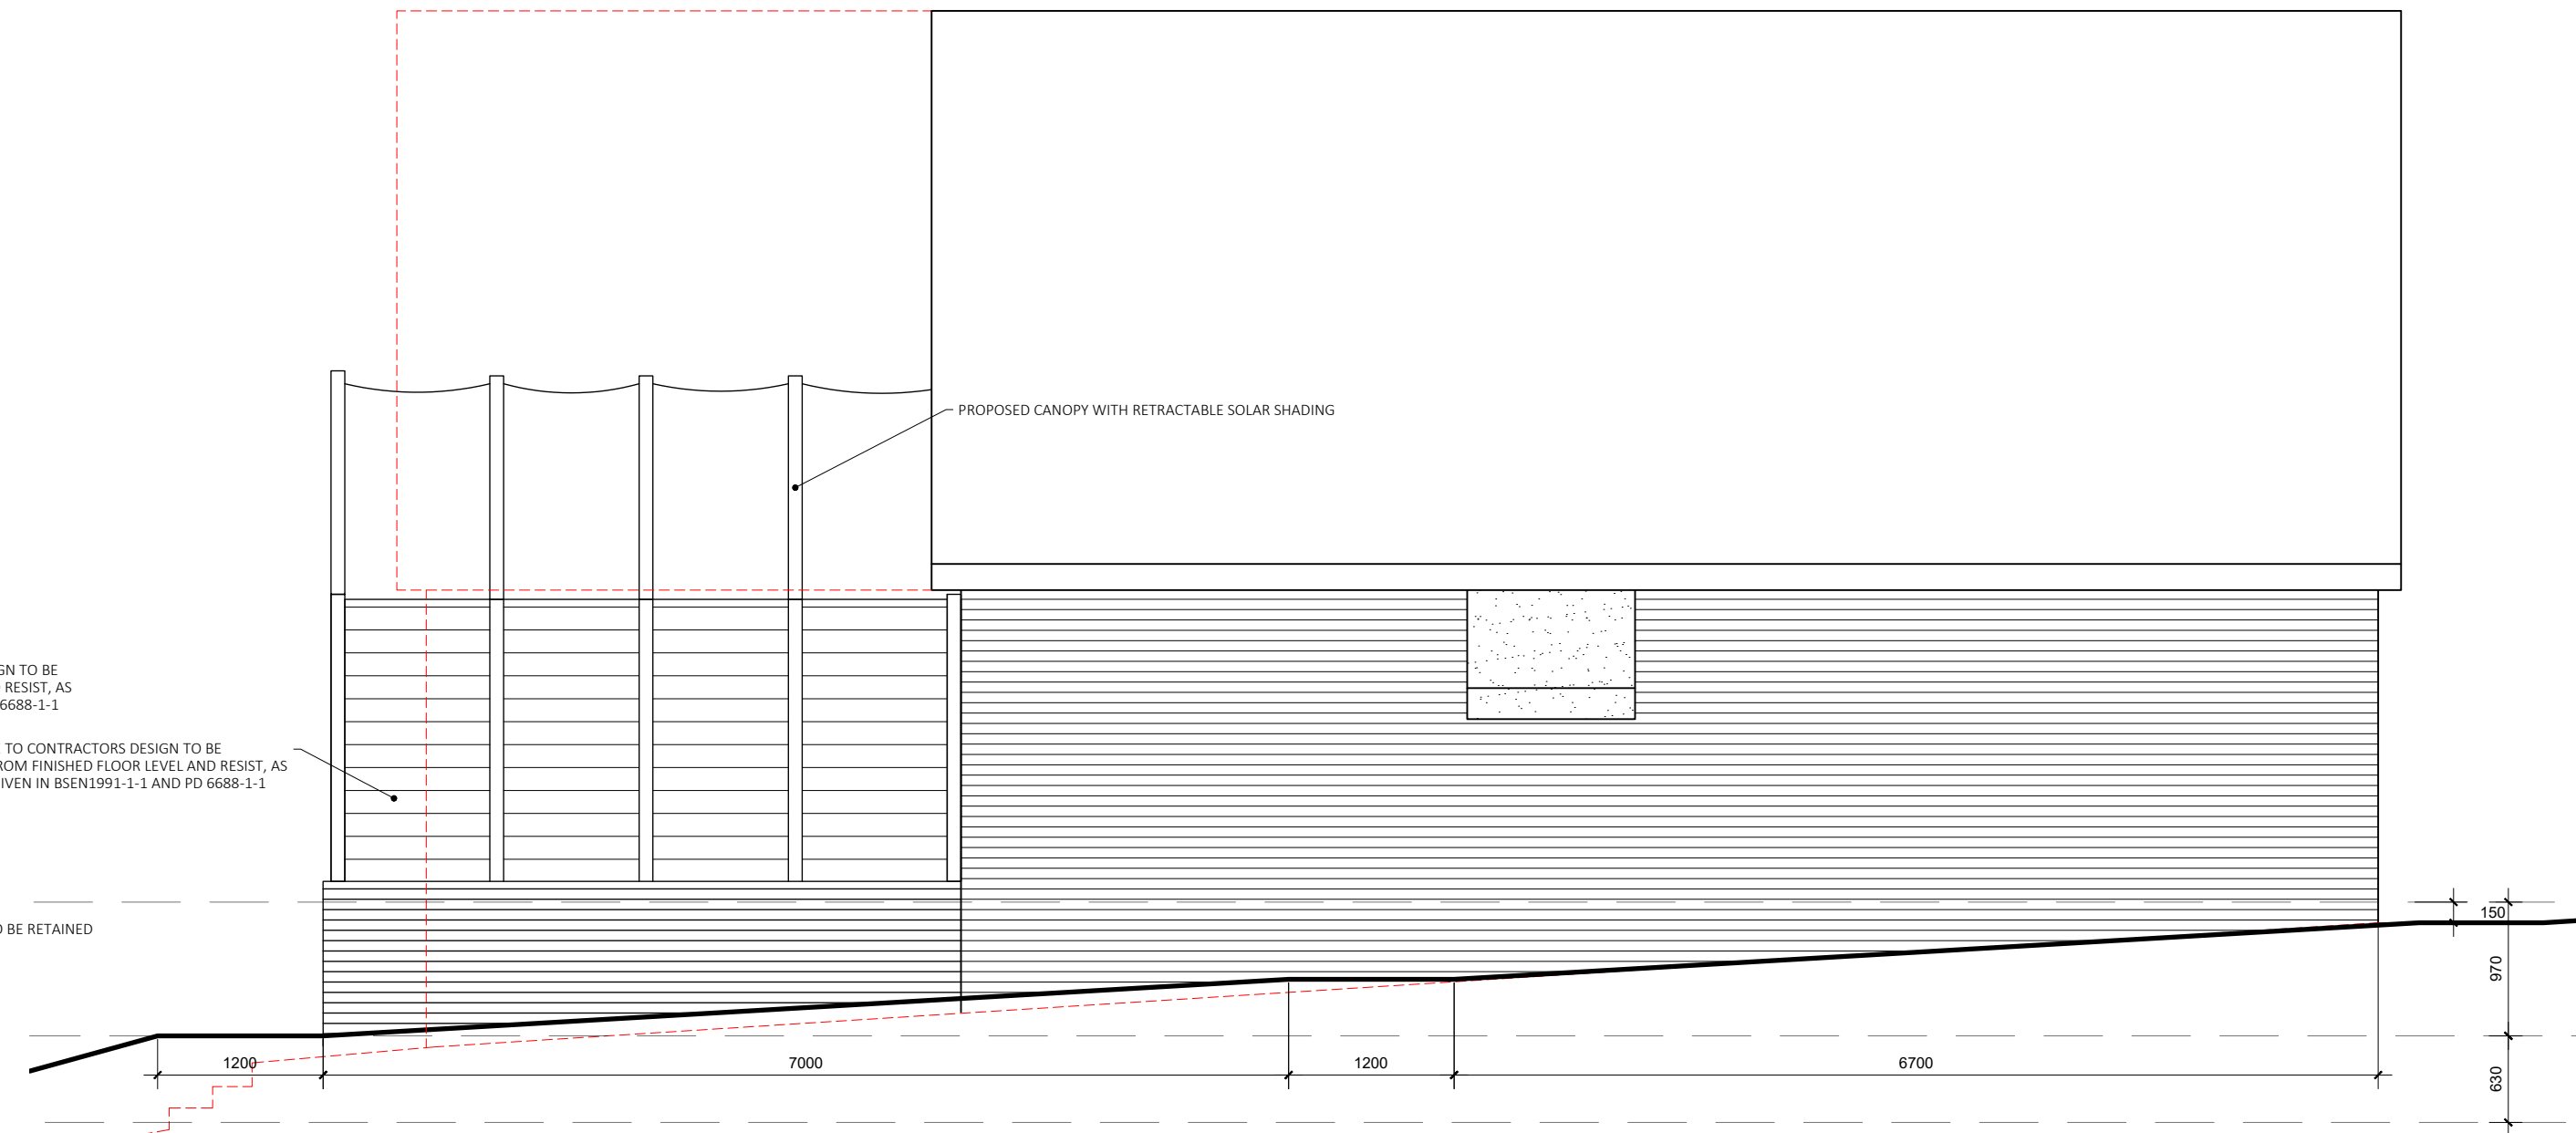

SIDE ELEVATION

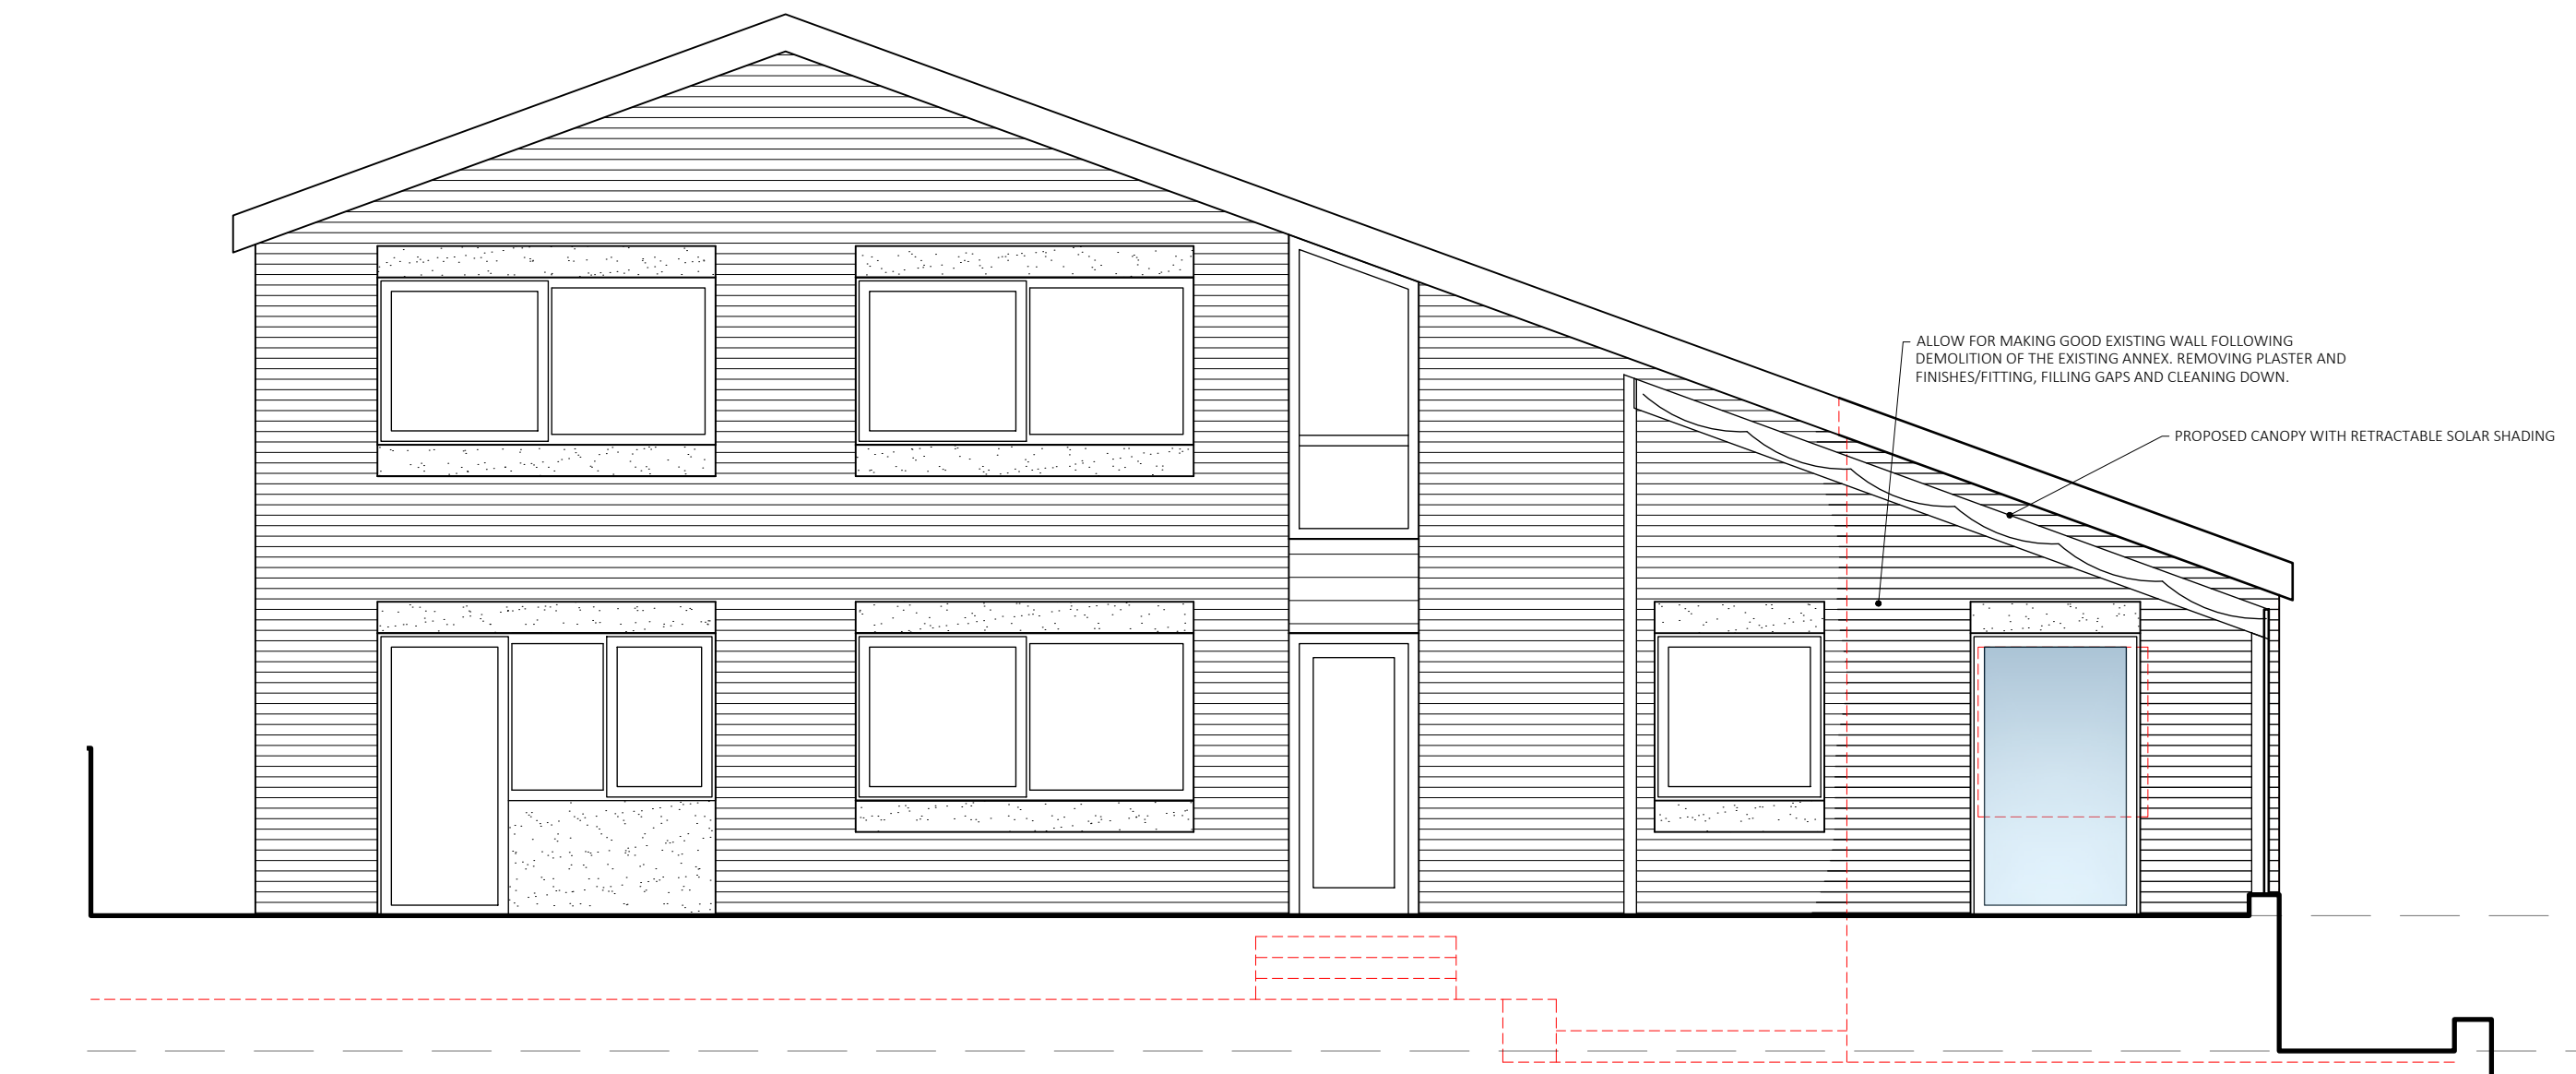

REAR ELEVATION

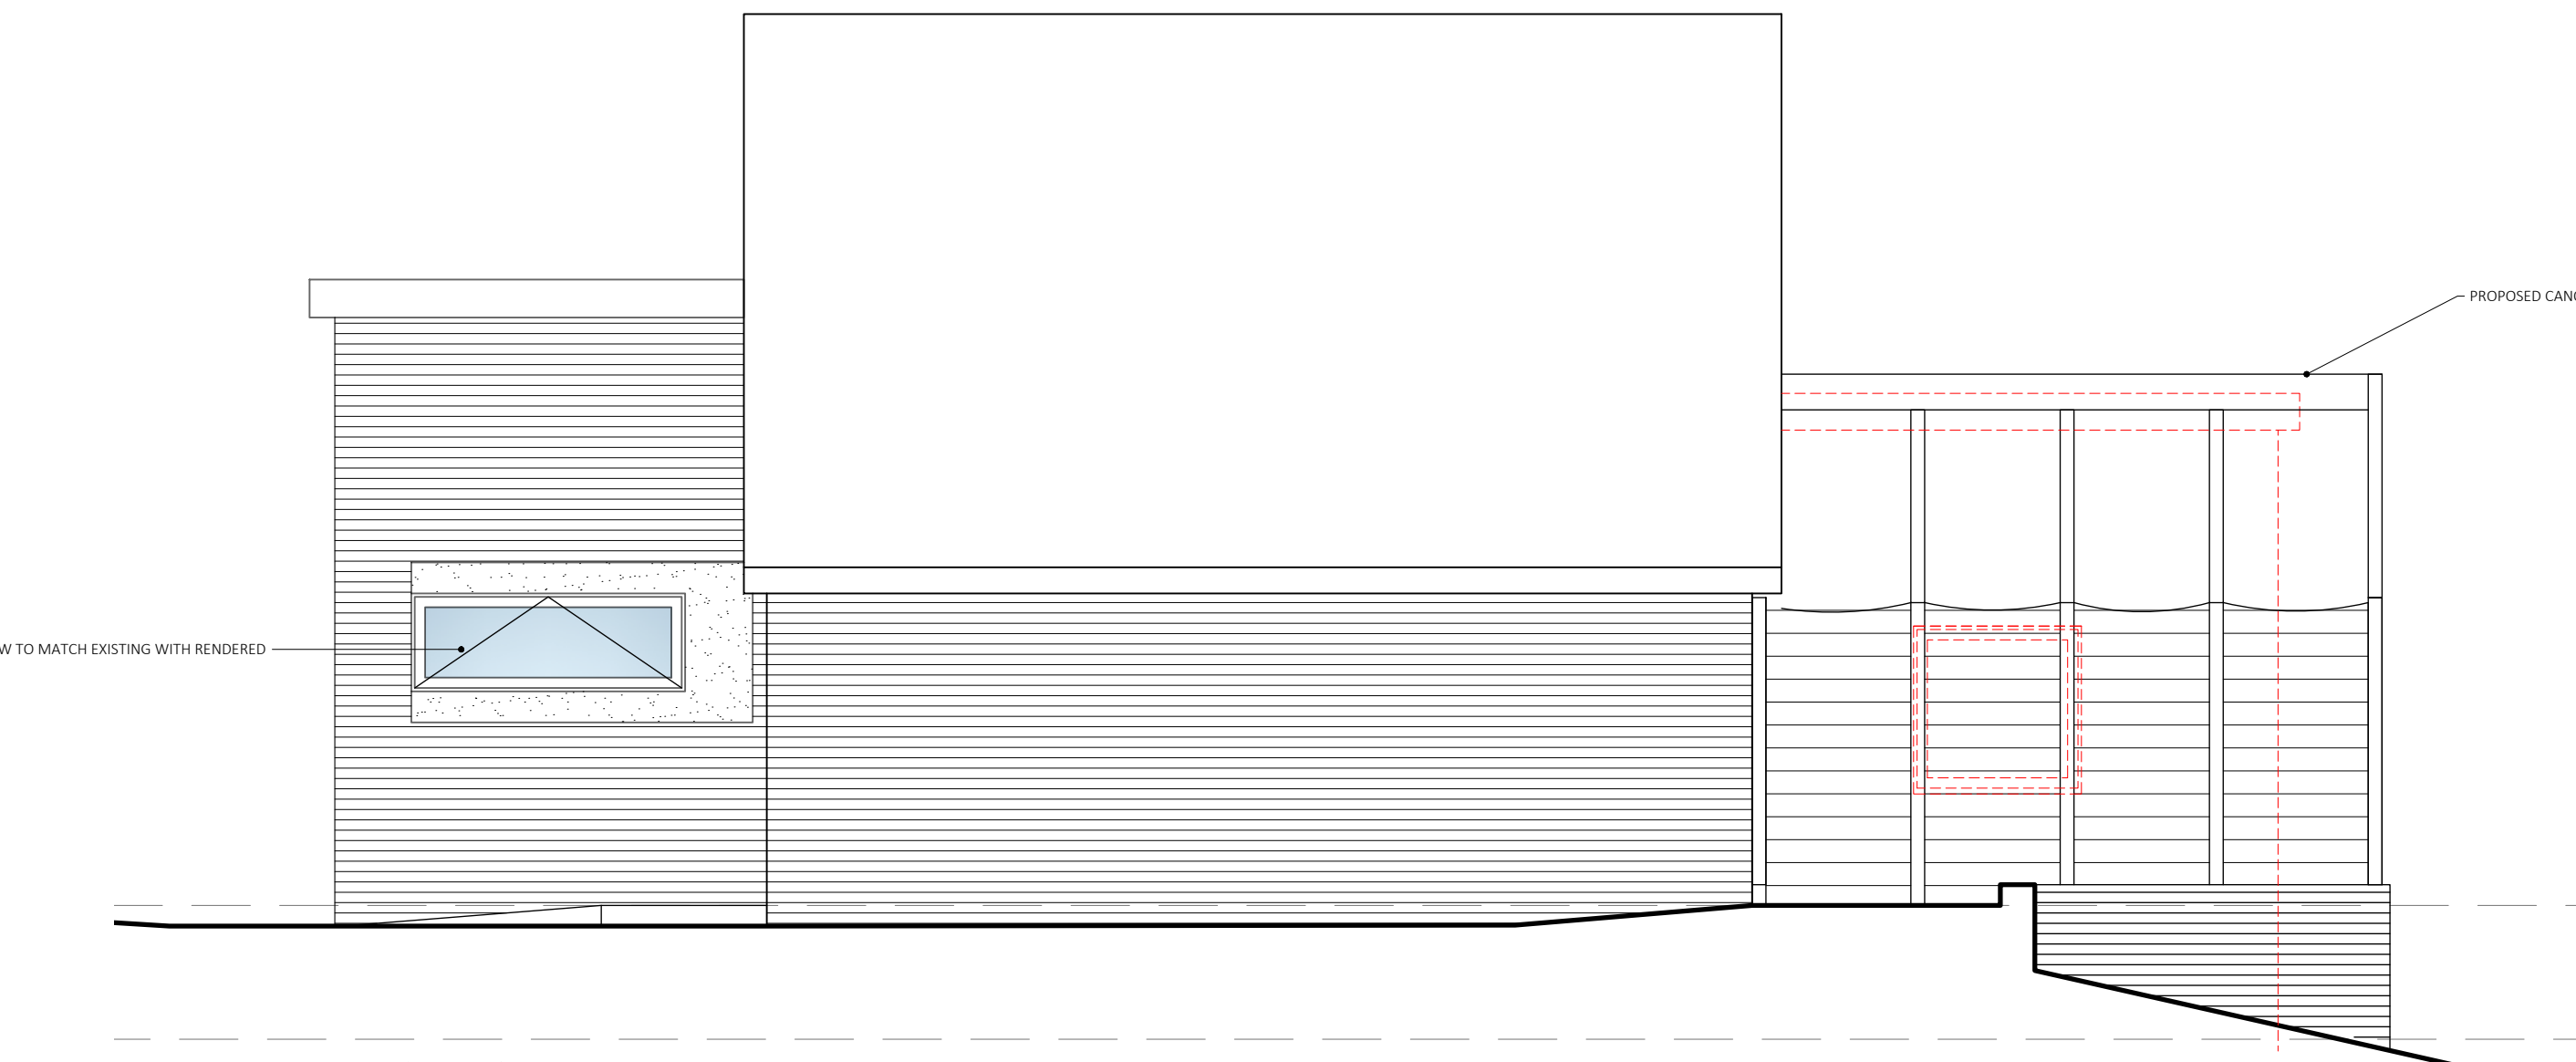

SIDE ELEVATION



FRONT ELEVATION

1:50@A1 0 0.5 1 1.5 2 2.5 Metres

		Date	MAR 24
BALDOCK - HERTFORDSHIRE INFO@GASKELLARCHITECTS.CO.UK		Scale	1:50@A1
		Rev	D
Drawing			
PROPOSED ELEVATIONS			
Address THE WARREN ROYSTON		Project PROPOSED INTERNAL ALTERATIONS	
Client Mr. ELLIOT		Drawing Number BGK - 510	
Revisions			