



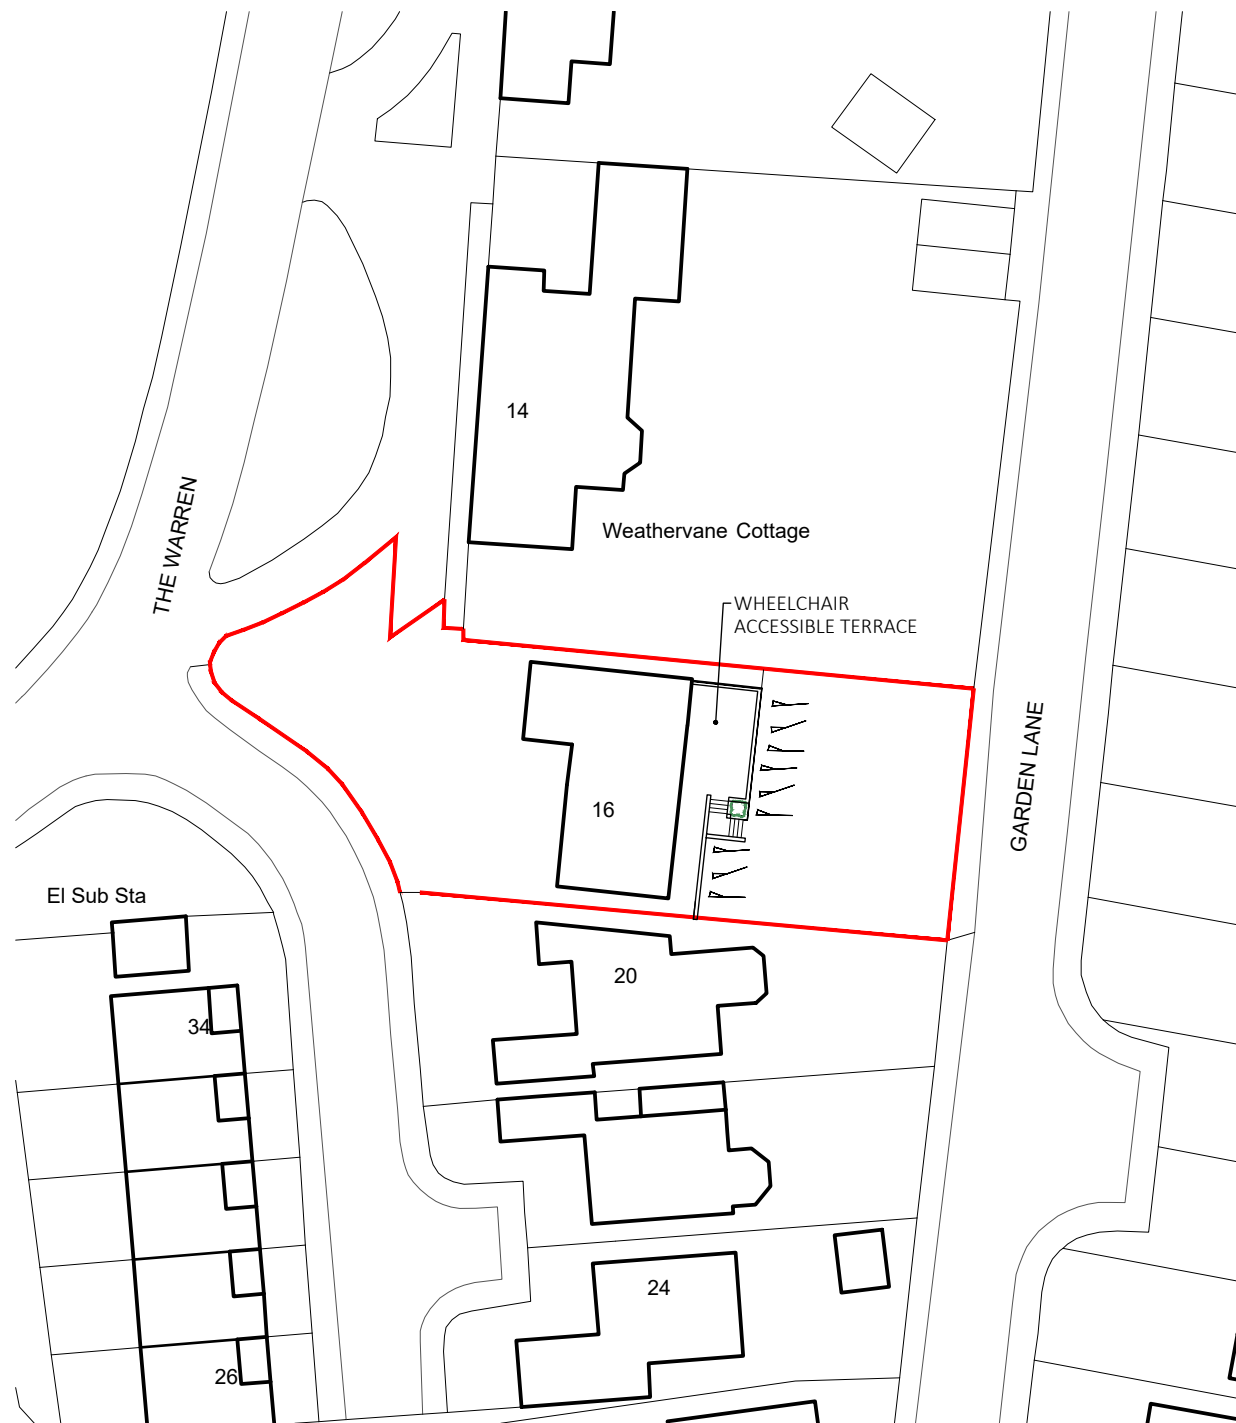

SITE PLAN 1:500@A4

0 5 10 15 20 25 Metres

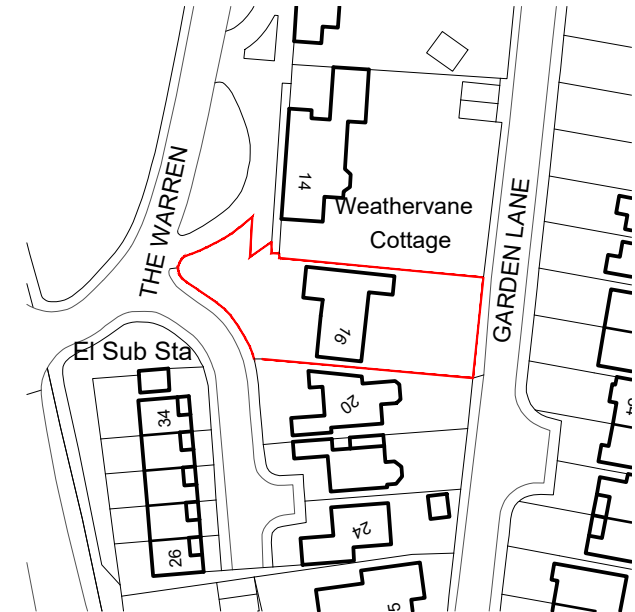

LOCATION PLAN

1:1250@A4

0 10 20 30 40 50 Metres



NEIL GASKELL ARCHITECTS BALDOCK - HERTFORDSHIRE INFO@GASKELLARCHITECTS.CO.UK	Date	MAR 24
	Scale	VAR
	Rev	.
Drawing		
LOCATION AND SITE PLAN		
Address	THE WARREN ROYSTON	Project PROPOSED INTERNAL ALTERATIONS
Client	Mr. ELLIOT	Drawing Number BGK - 001