





REAR ELEVATION




FRONT ELEVATION

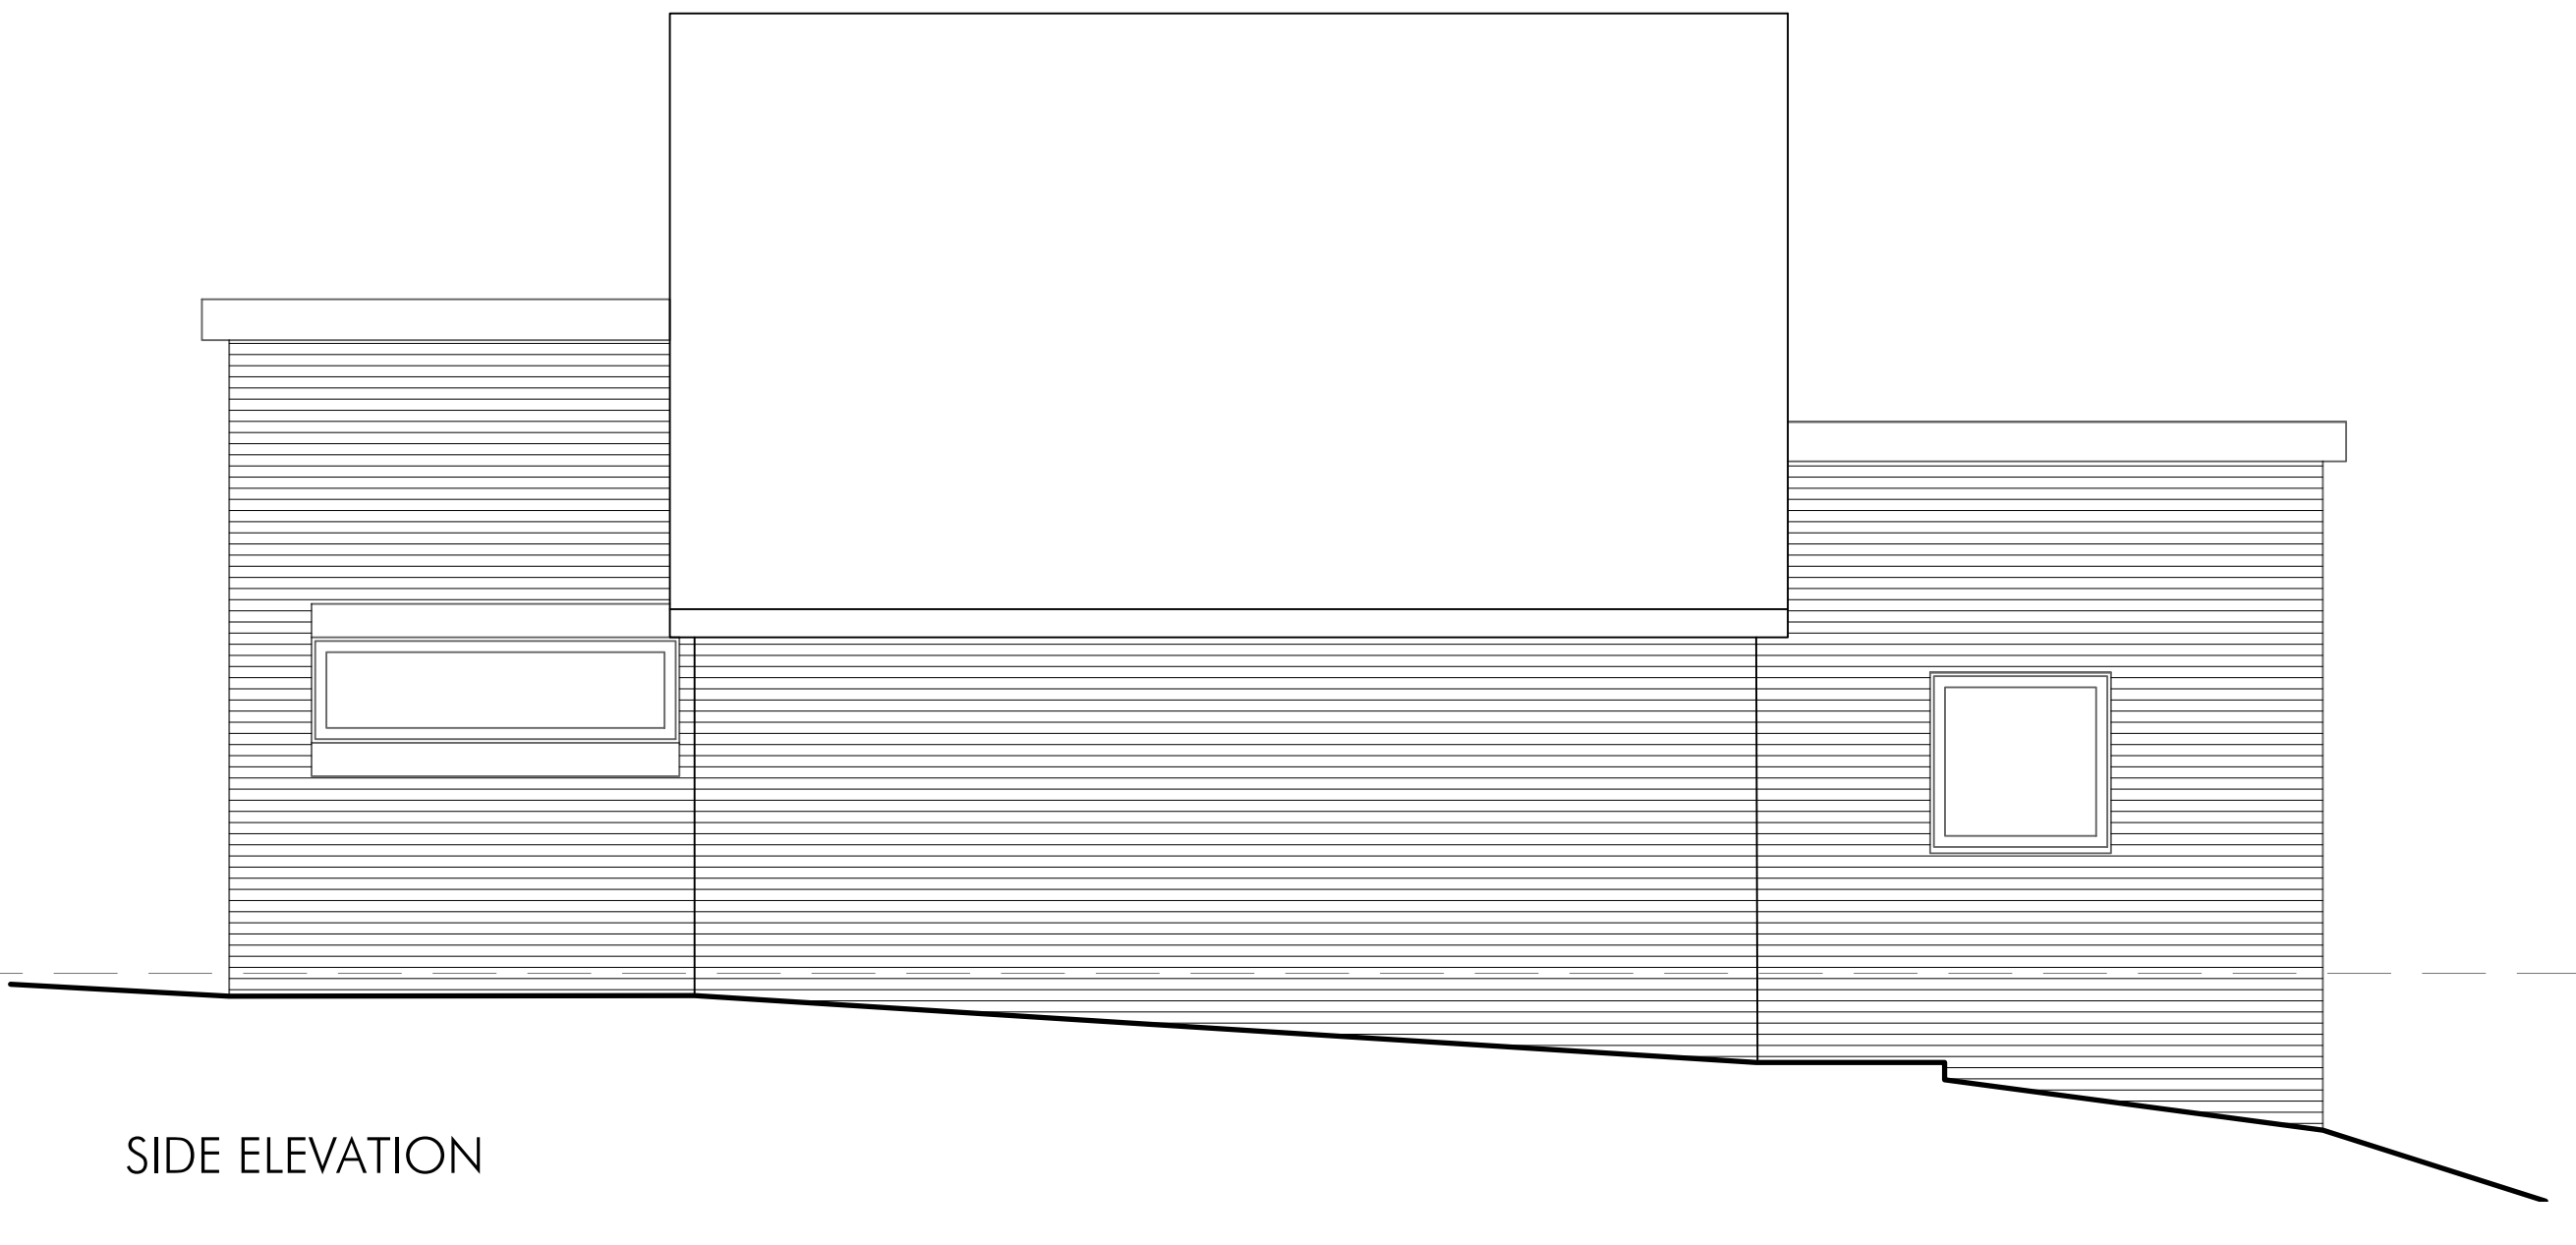

SIDE ELEVATION

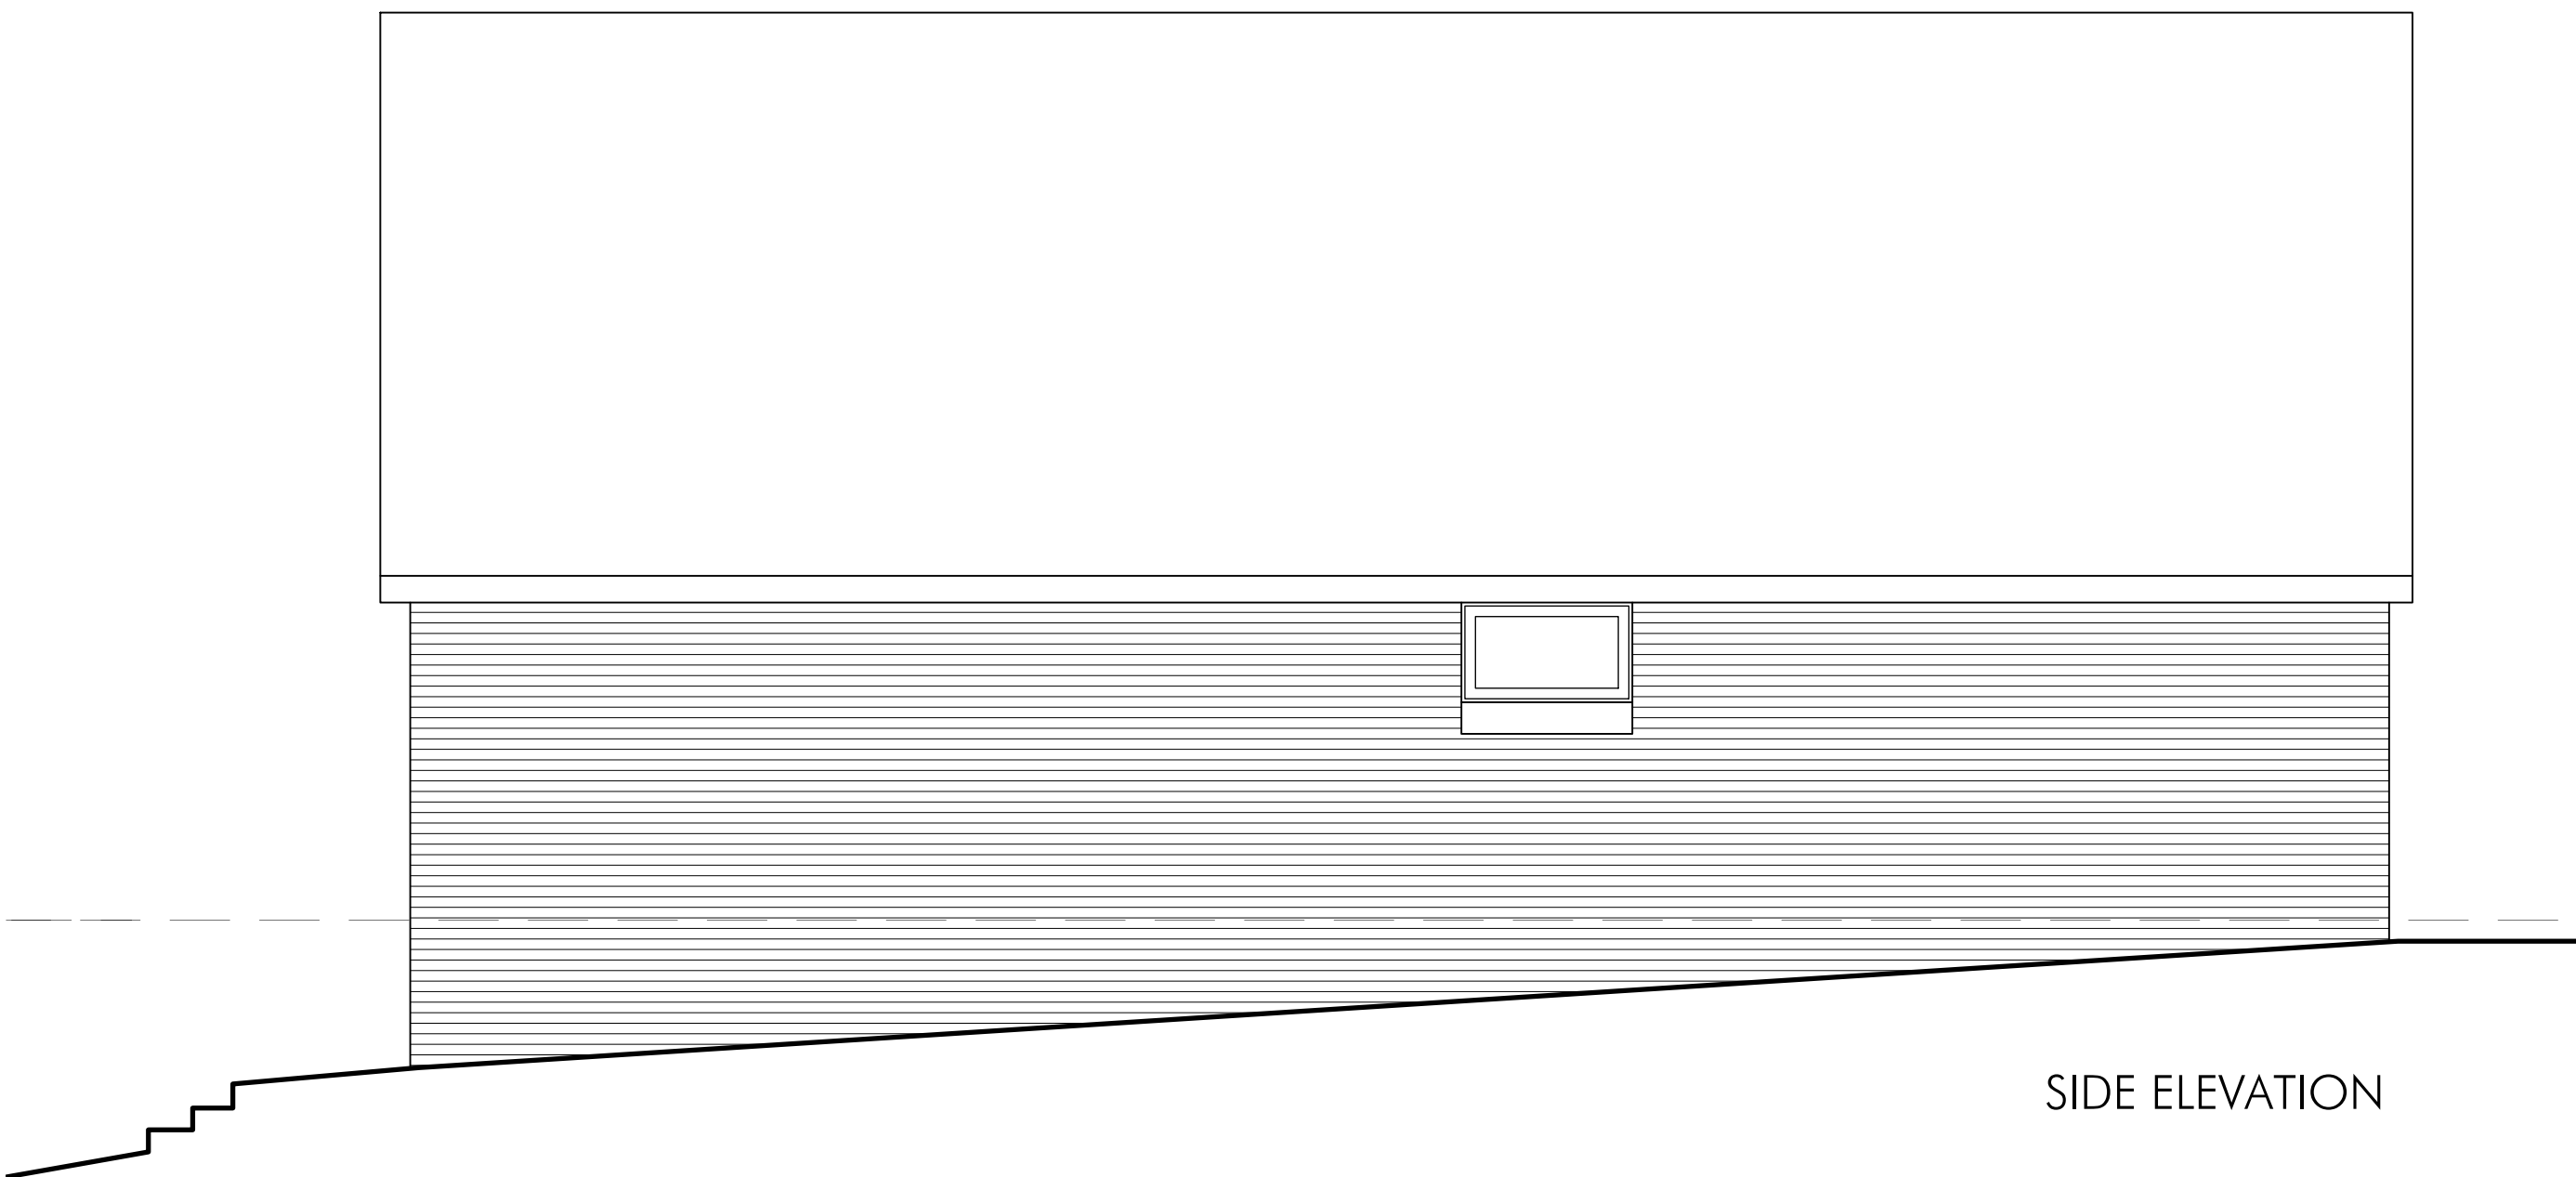

SIDE ELEVATION

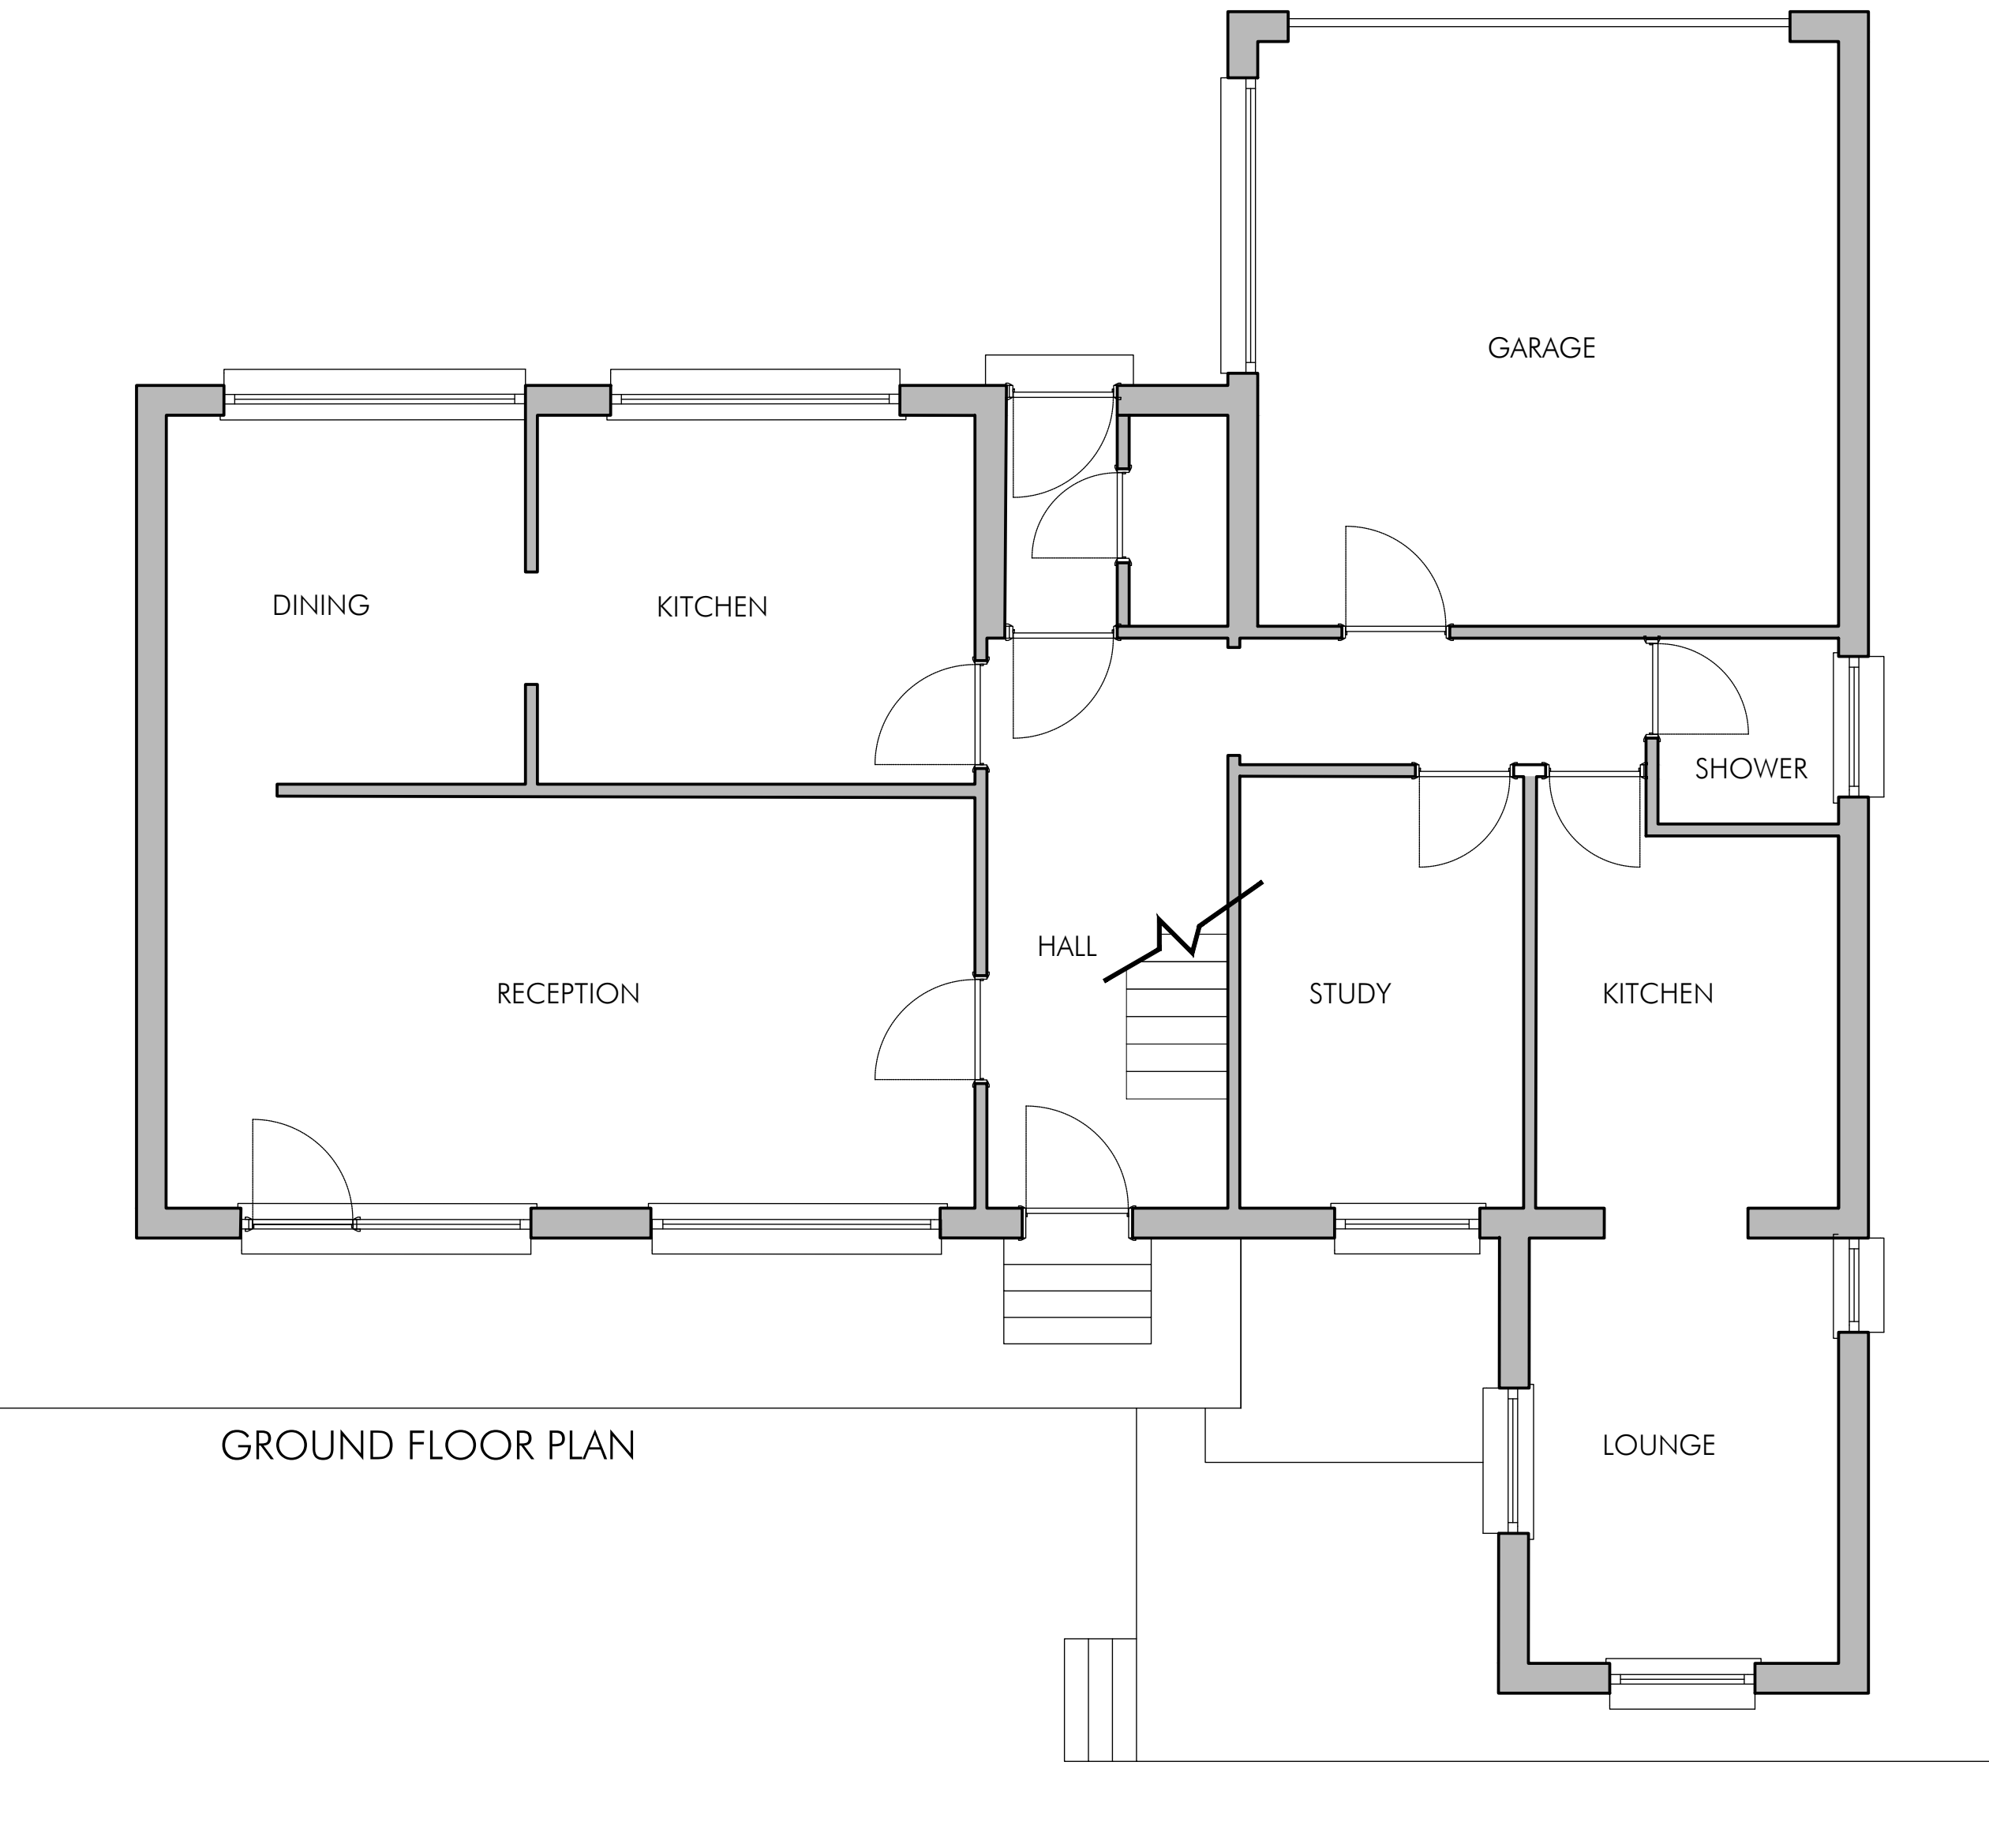

GROUND FLOOR PLAN

1:50@A1 0 0.5 1 1.5 2 2.5 Metres

NEIL GASKELL ARCHITECTS BALDOCK - HERTFORDSHIRE INFO@GASKELLARCHITECTS.CO.UK	Date	MAR 24
	Scale	1:50@A1
	Rev	B
Drawing		
EXISTING PLANS AND ELEVATIONS		
Address	THE WARREN ROYSTON	Project PROPOSED INTERNAL ALTERATIONS
Client	Mr. ELLIOT	Drawing Number BGK - 100
Revisions		
Status PLANNING		
© 2024 NEIL GASKELL ARCHITECTS ALL RIGHTS RESERVED		