
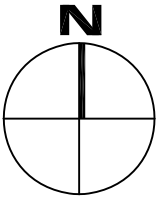


THIS DRAWING IS A PRINT AND MUST NOT BE SCALED.
ANY QUERIES REGARDING DIMENSIONS TO BE TAKEN UP WITH
PENTANGLE DESIGN GROUP.
ALL DIMENSIONS OF EXISTING BUILDINGS TO BE VERIFIED ON SITE.
THIS DRAWING IS THE COPYRIGHT OF PENTANGLE DESIGN GROUP
AND SHALL NOT BE IN ANY WAY USED OR REPRODUCED WITHOUT
THEIR PRIOR WRITTEN CONSENT.

NOTES

ESS

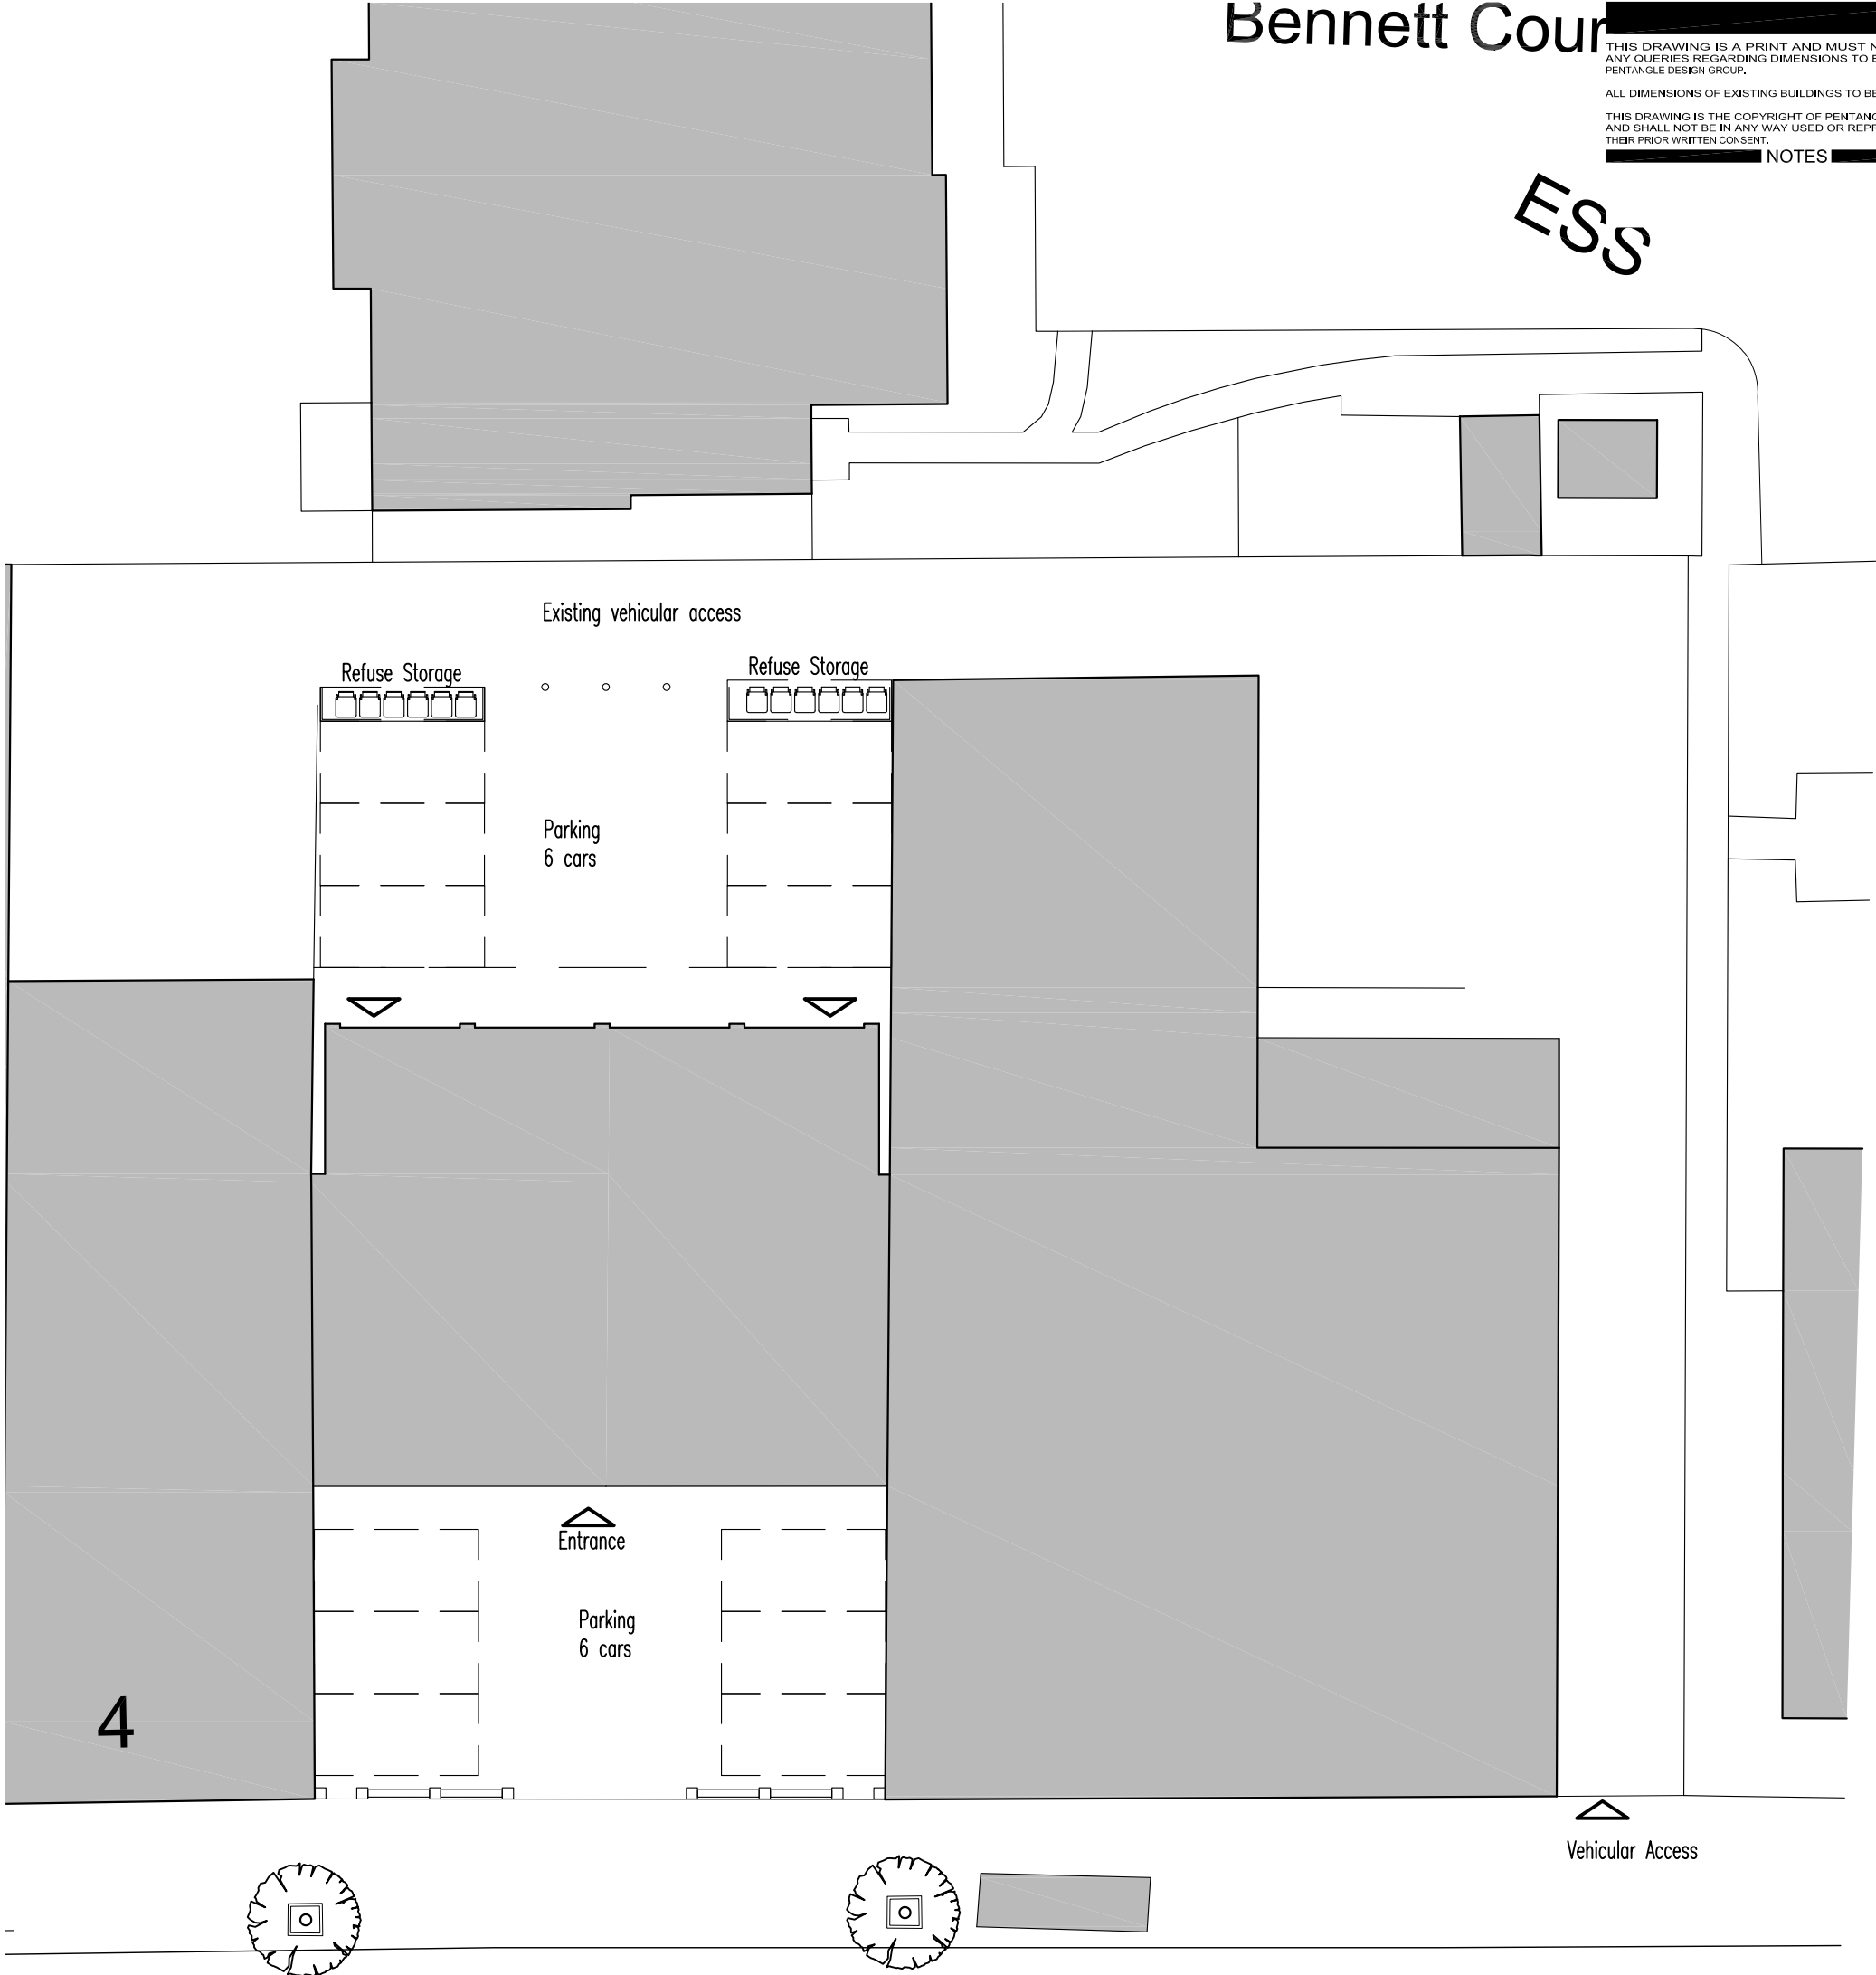

PRELIMINARY
PENTANGLE
DESIGN GROUP

SUITE 1, 21 BANCROFT HITCHIN HERTS SG5 1JW
TEL(01462) 431133 E:PDG@PENTANGLEDESIGN.CO.UK

JOB TITLE
6 - 12 Station Road, Letchworth Garden City
Conversion of ground floor offices to a flat.

DRAWING TITLE
Site Plan Existing and Proposed

SCALE	DRAWING NUMBER	REVISION
1:200		
DATE	July 24	
Sheet	A3	
JOB NUMBER	3187	

ARCHITECTS & INTERIOR DESIGNERS

Existing and Proposed Site Plan