


THIS DRAWING IS A PRINT AND MUST NOT BE SCALED.  
ANY QUERIES REGARDING DIMENSIONS TO BE TAKEN UP WITH  
PENTANGLE DESIGN GROUP.

ALL DIMENSIONS OF EXISTING BUILDINGS TO BE VERIFIED ON SITE.



THIS DRAWING IS THE COPYRIGHT OF PENTANGLE DESIGN GROUP  
AND SHALL NOT BE IN ANY WAY USED OR REPRODUCED WITHOUT  
THEIR PRIOR WRITTEN CONSENT.

NOTES

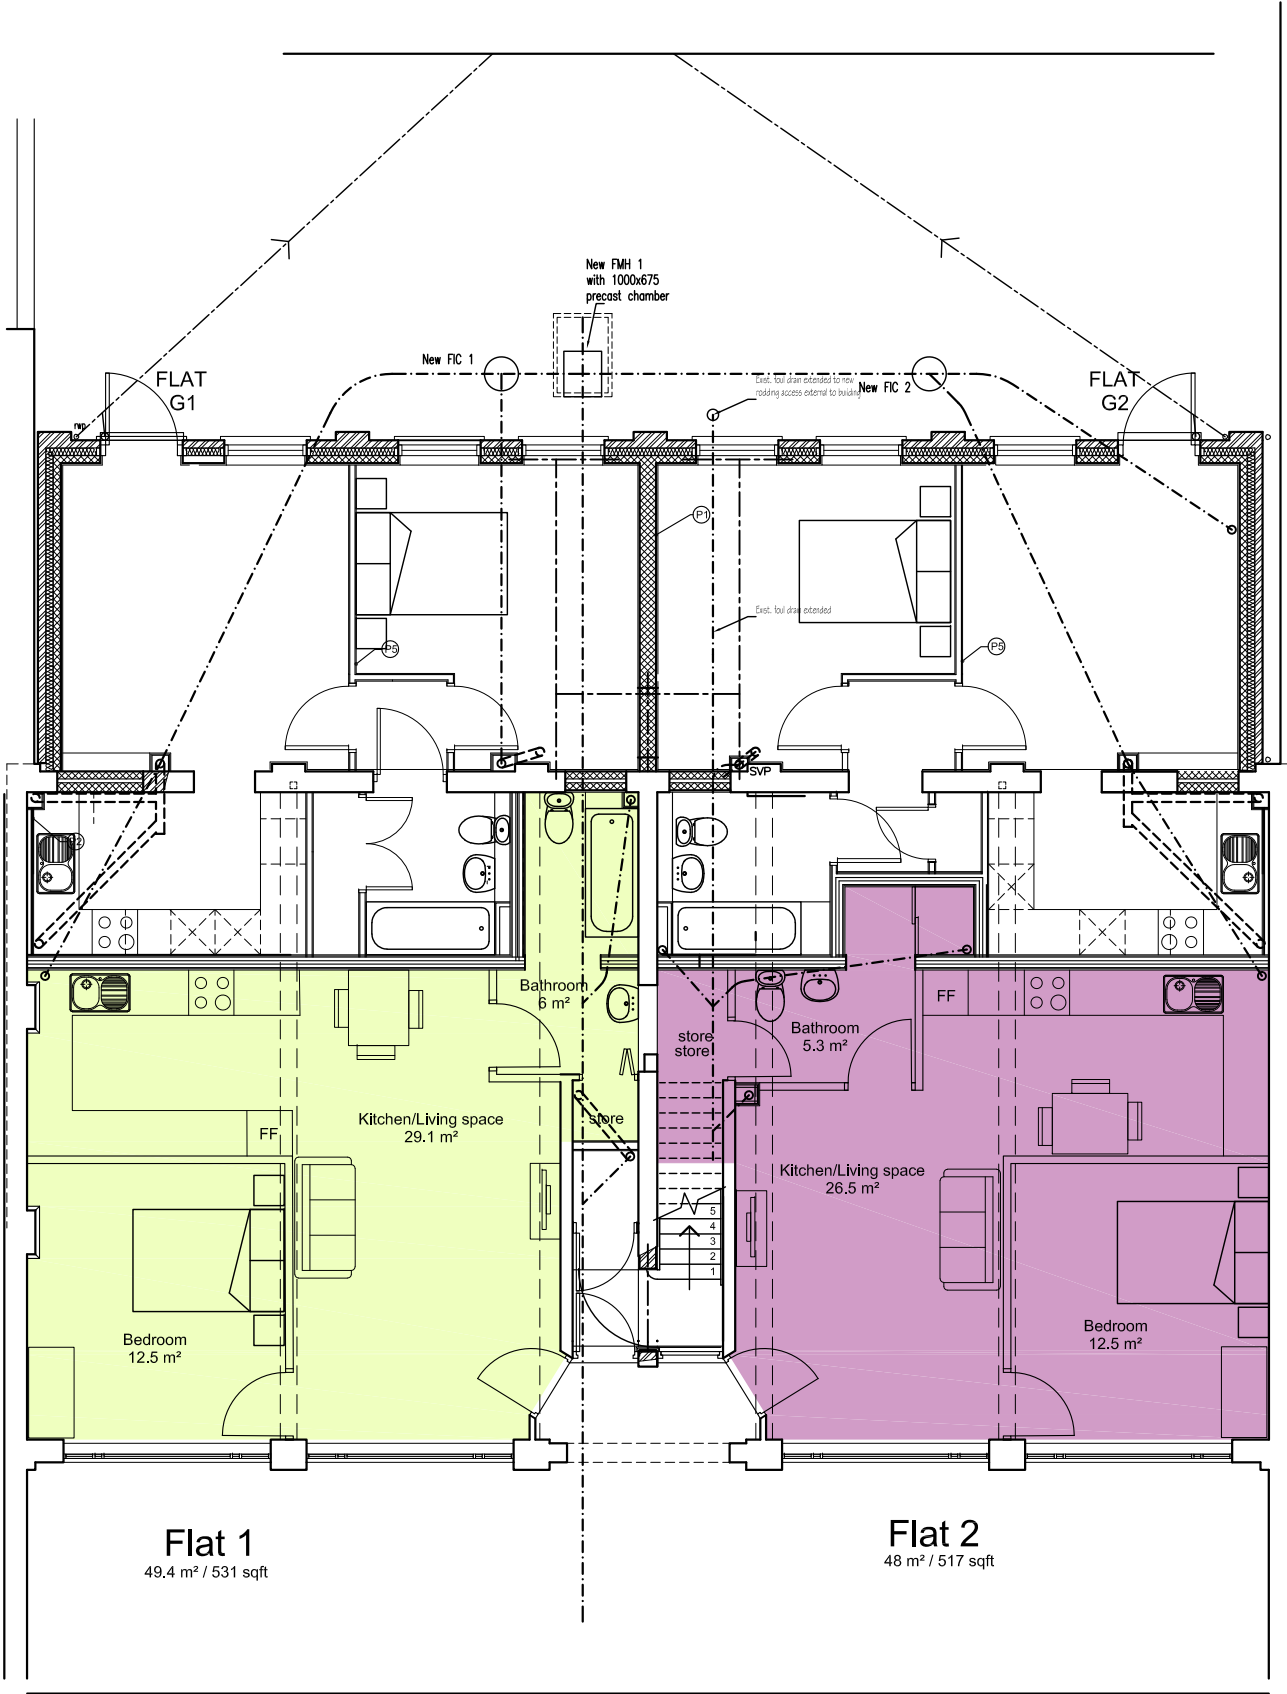

Sprinklers to be installed in  
living spaces

Proposed Ground Floor Plan

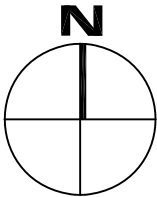 

PRELIMINARY  
**PENTANGLE**  
DESIGN GROUP

SUITE 1, 21 BANCROFT HITCHIN HERTS SG5 1JW  
TEL(01462) 431133 E:PDG@PENTANGLEDESIGN.CO.UK

JOB TITLE  
**6 - 12 Station Road, Letchworth Garden City**  
Conversion of ground floor offices to a flat.

DRAWING TITLE  
**Proposed Ground Floor Plans**

|                       |                             |                      |
|-----------------------|-----------------------------|----------------------|
| SCALE<br><b>1:100</b> | DRAWING NUMBER<br><b>48</b> | REVISION<br><b>A</b> |
| DATE<br>July 24       |                             |                      |
| Sheet<br>A3           |                             |                      |
| JOB NUMBER<br>3187    |                             |                      |

ARCHITECTS & INTERIOR DESIGNERS