



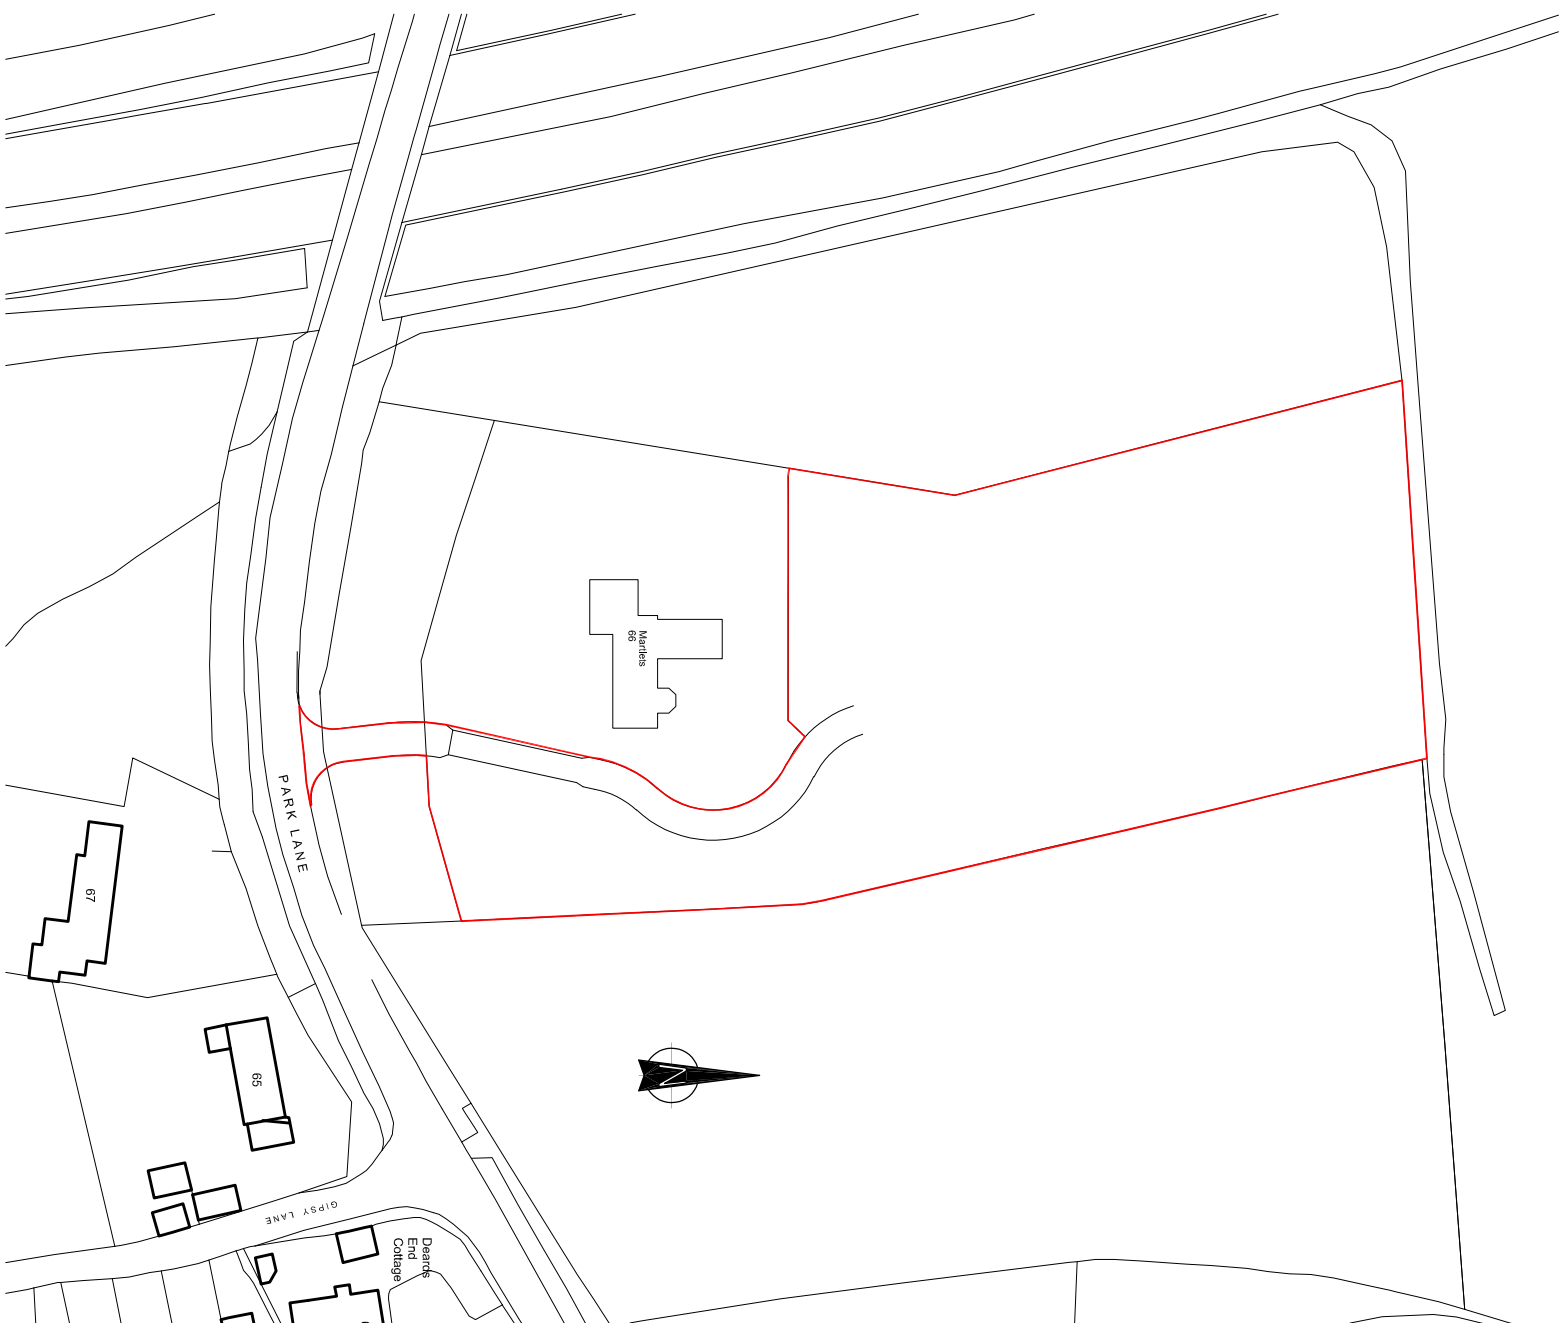

LOCATION PLAN [1:1250]

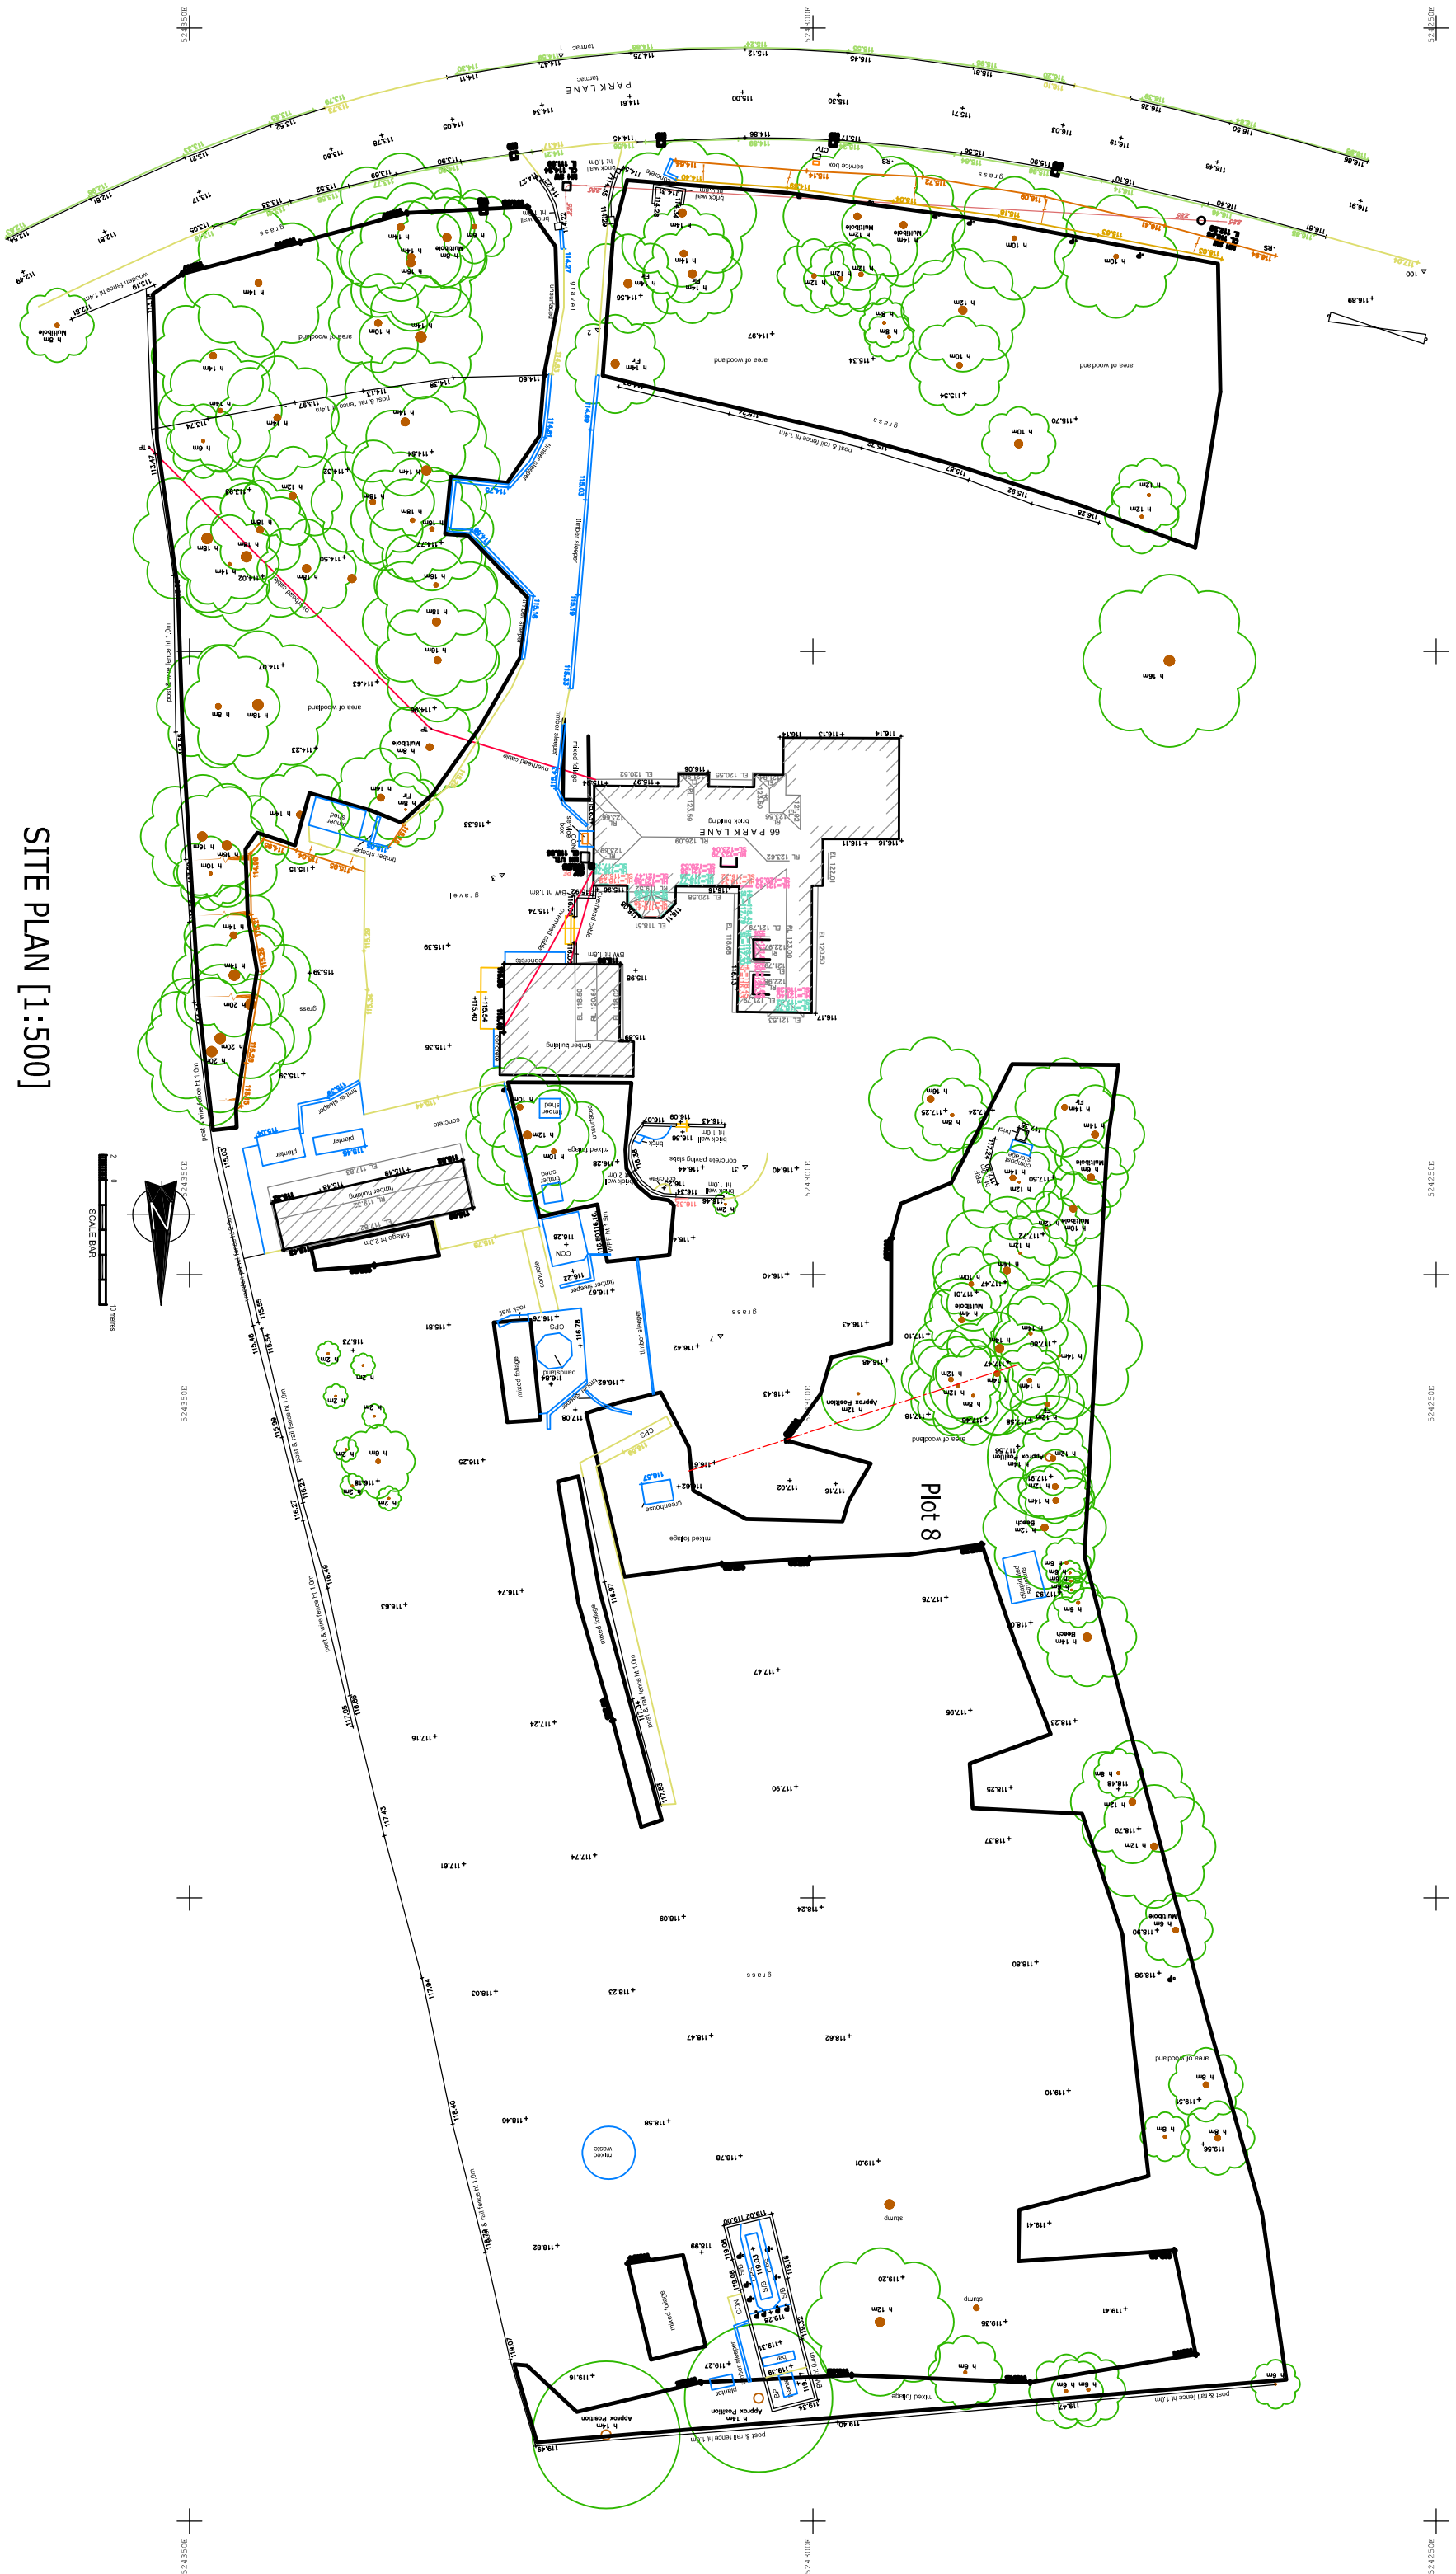

SITE PLAN [1:500]

JOB No.	1025
DWG No	01
SCALE	1/500 @ A1
DATE	NOV 2023
DRAWN	

MARTLETS
66 Park Lane, Knebworth,
Hertfordshire, SG3 6PW

Existing Site Layout

M Scott
Architectural
Design

BANCROFT HOUSE
34 BANCROFT
HITCHIN
HERTS SG5 1LA
www.msaduk
Tel:01462 422440