


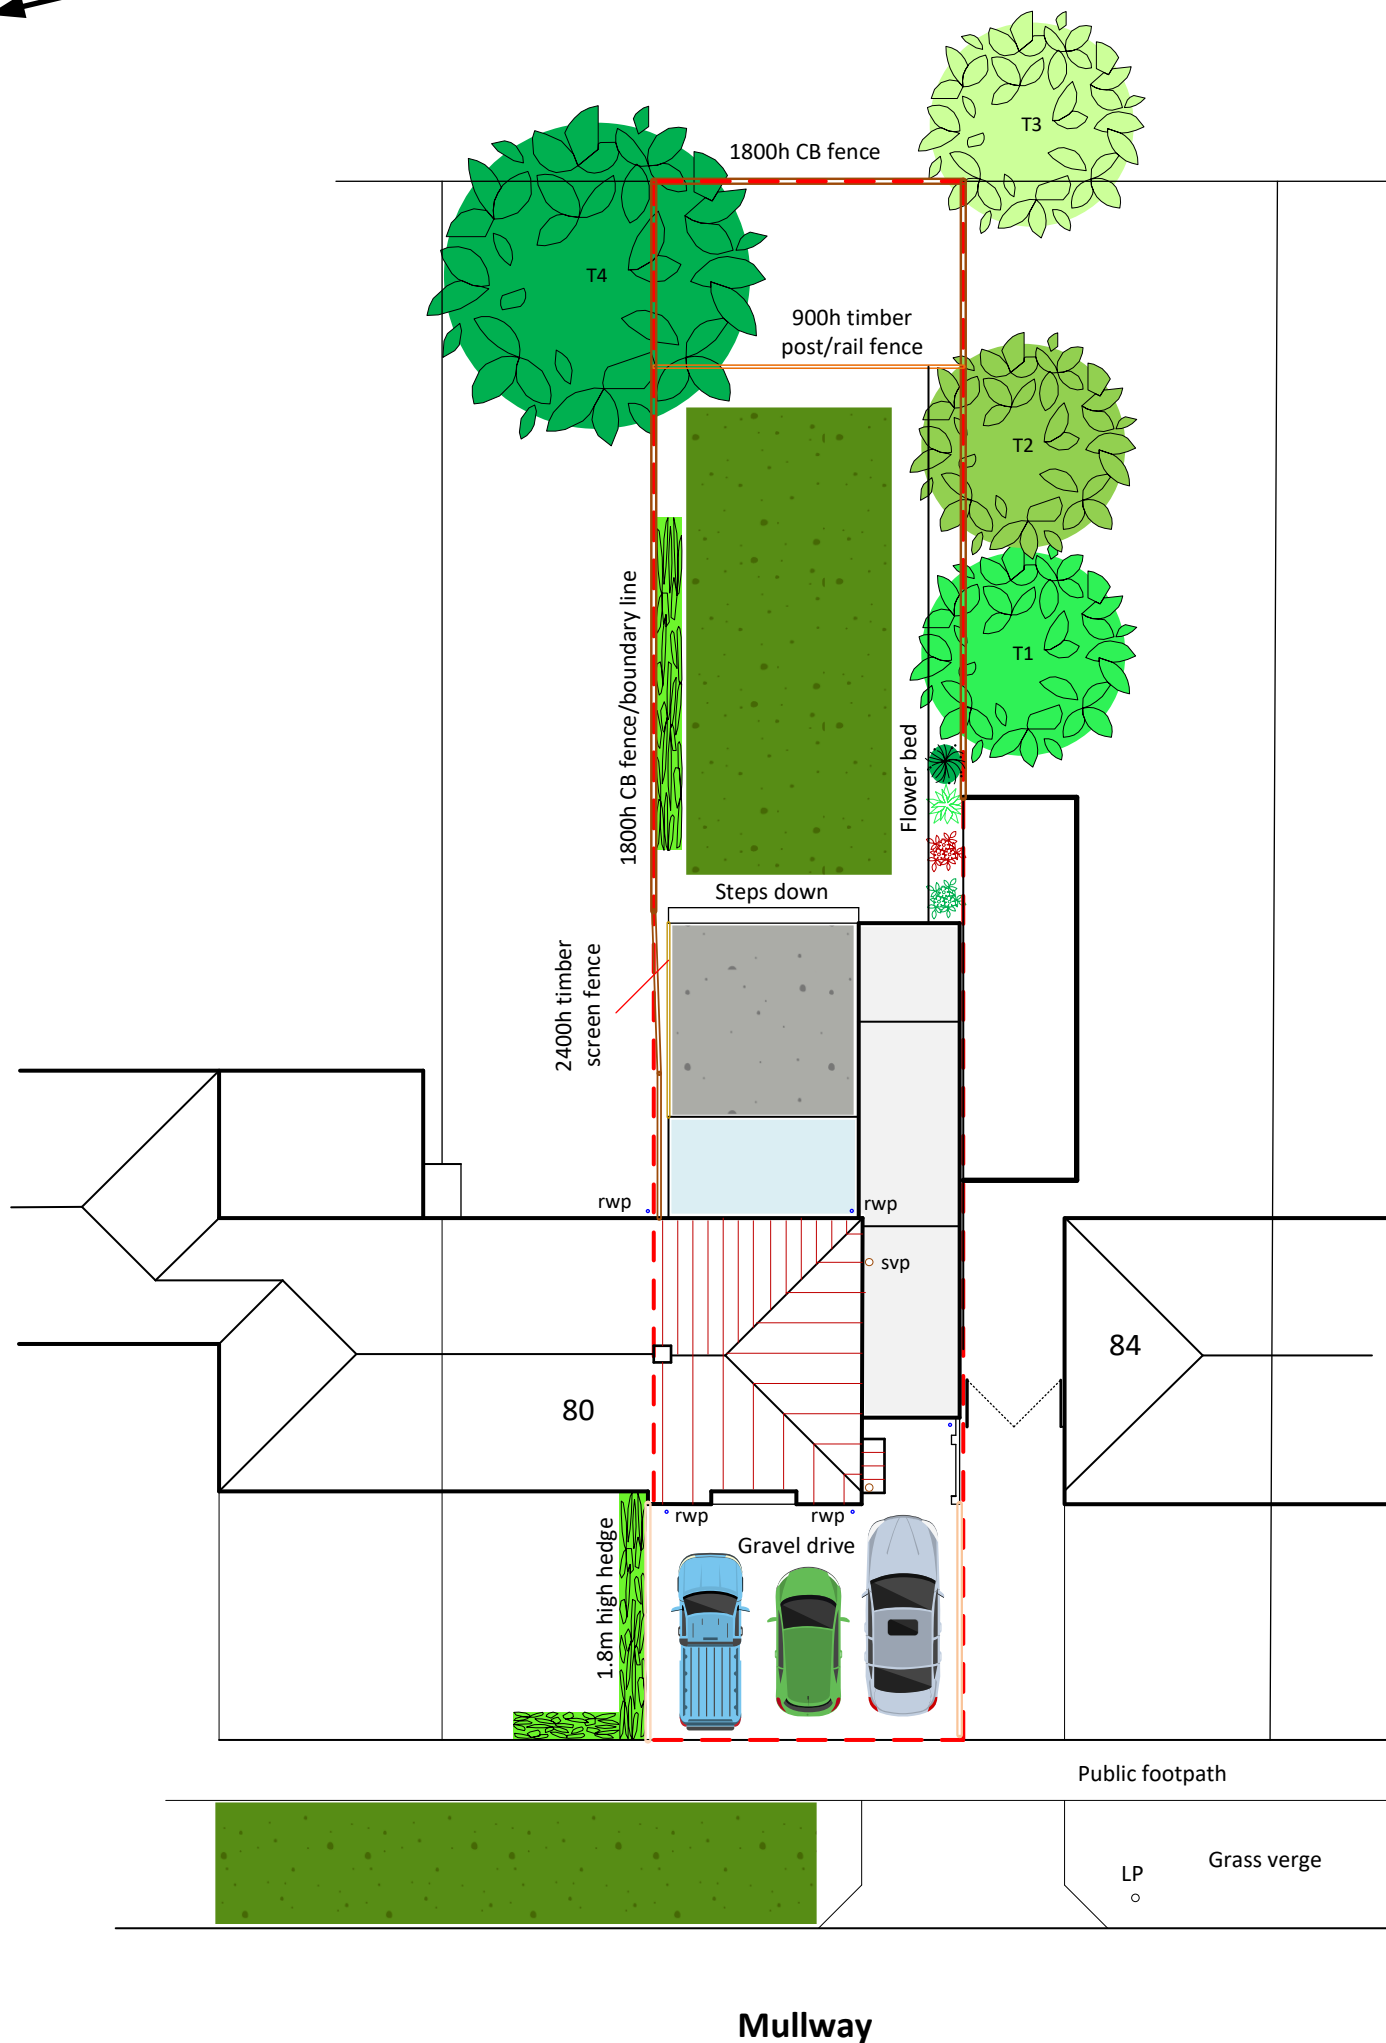

ROSEBURY
Design · Planning · Project Management

8 WOODLAND WAY, BALDOCK, HERTFORDSHIRE, SG7 6LR
T: 07970 277106
E: Rosebury21@gmail.com

Contract

82 Mullway, Letchworth GC

Title

EXISTING SITE PLAN

Scale

1:200

Date

04.2026

Drawing No.

04/RH/26

Rev

A3

(c)

