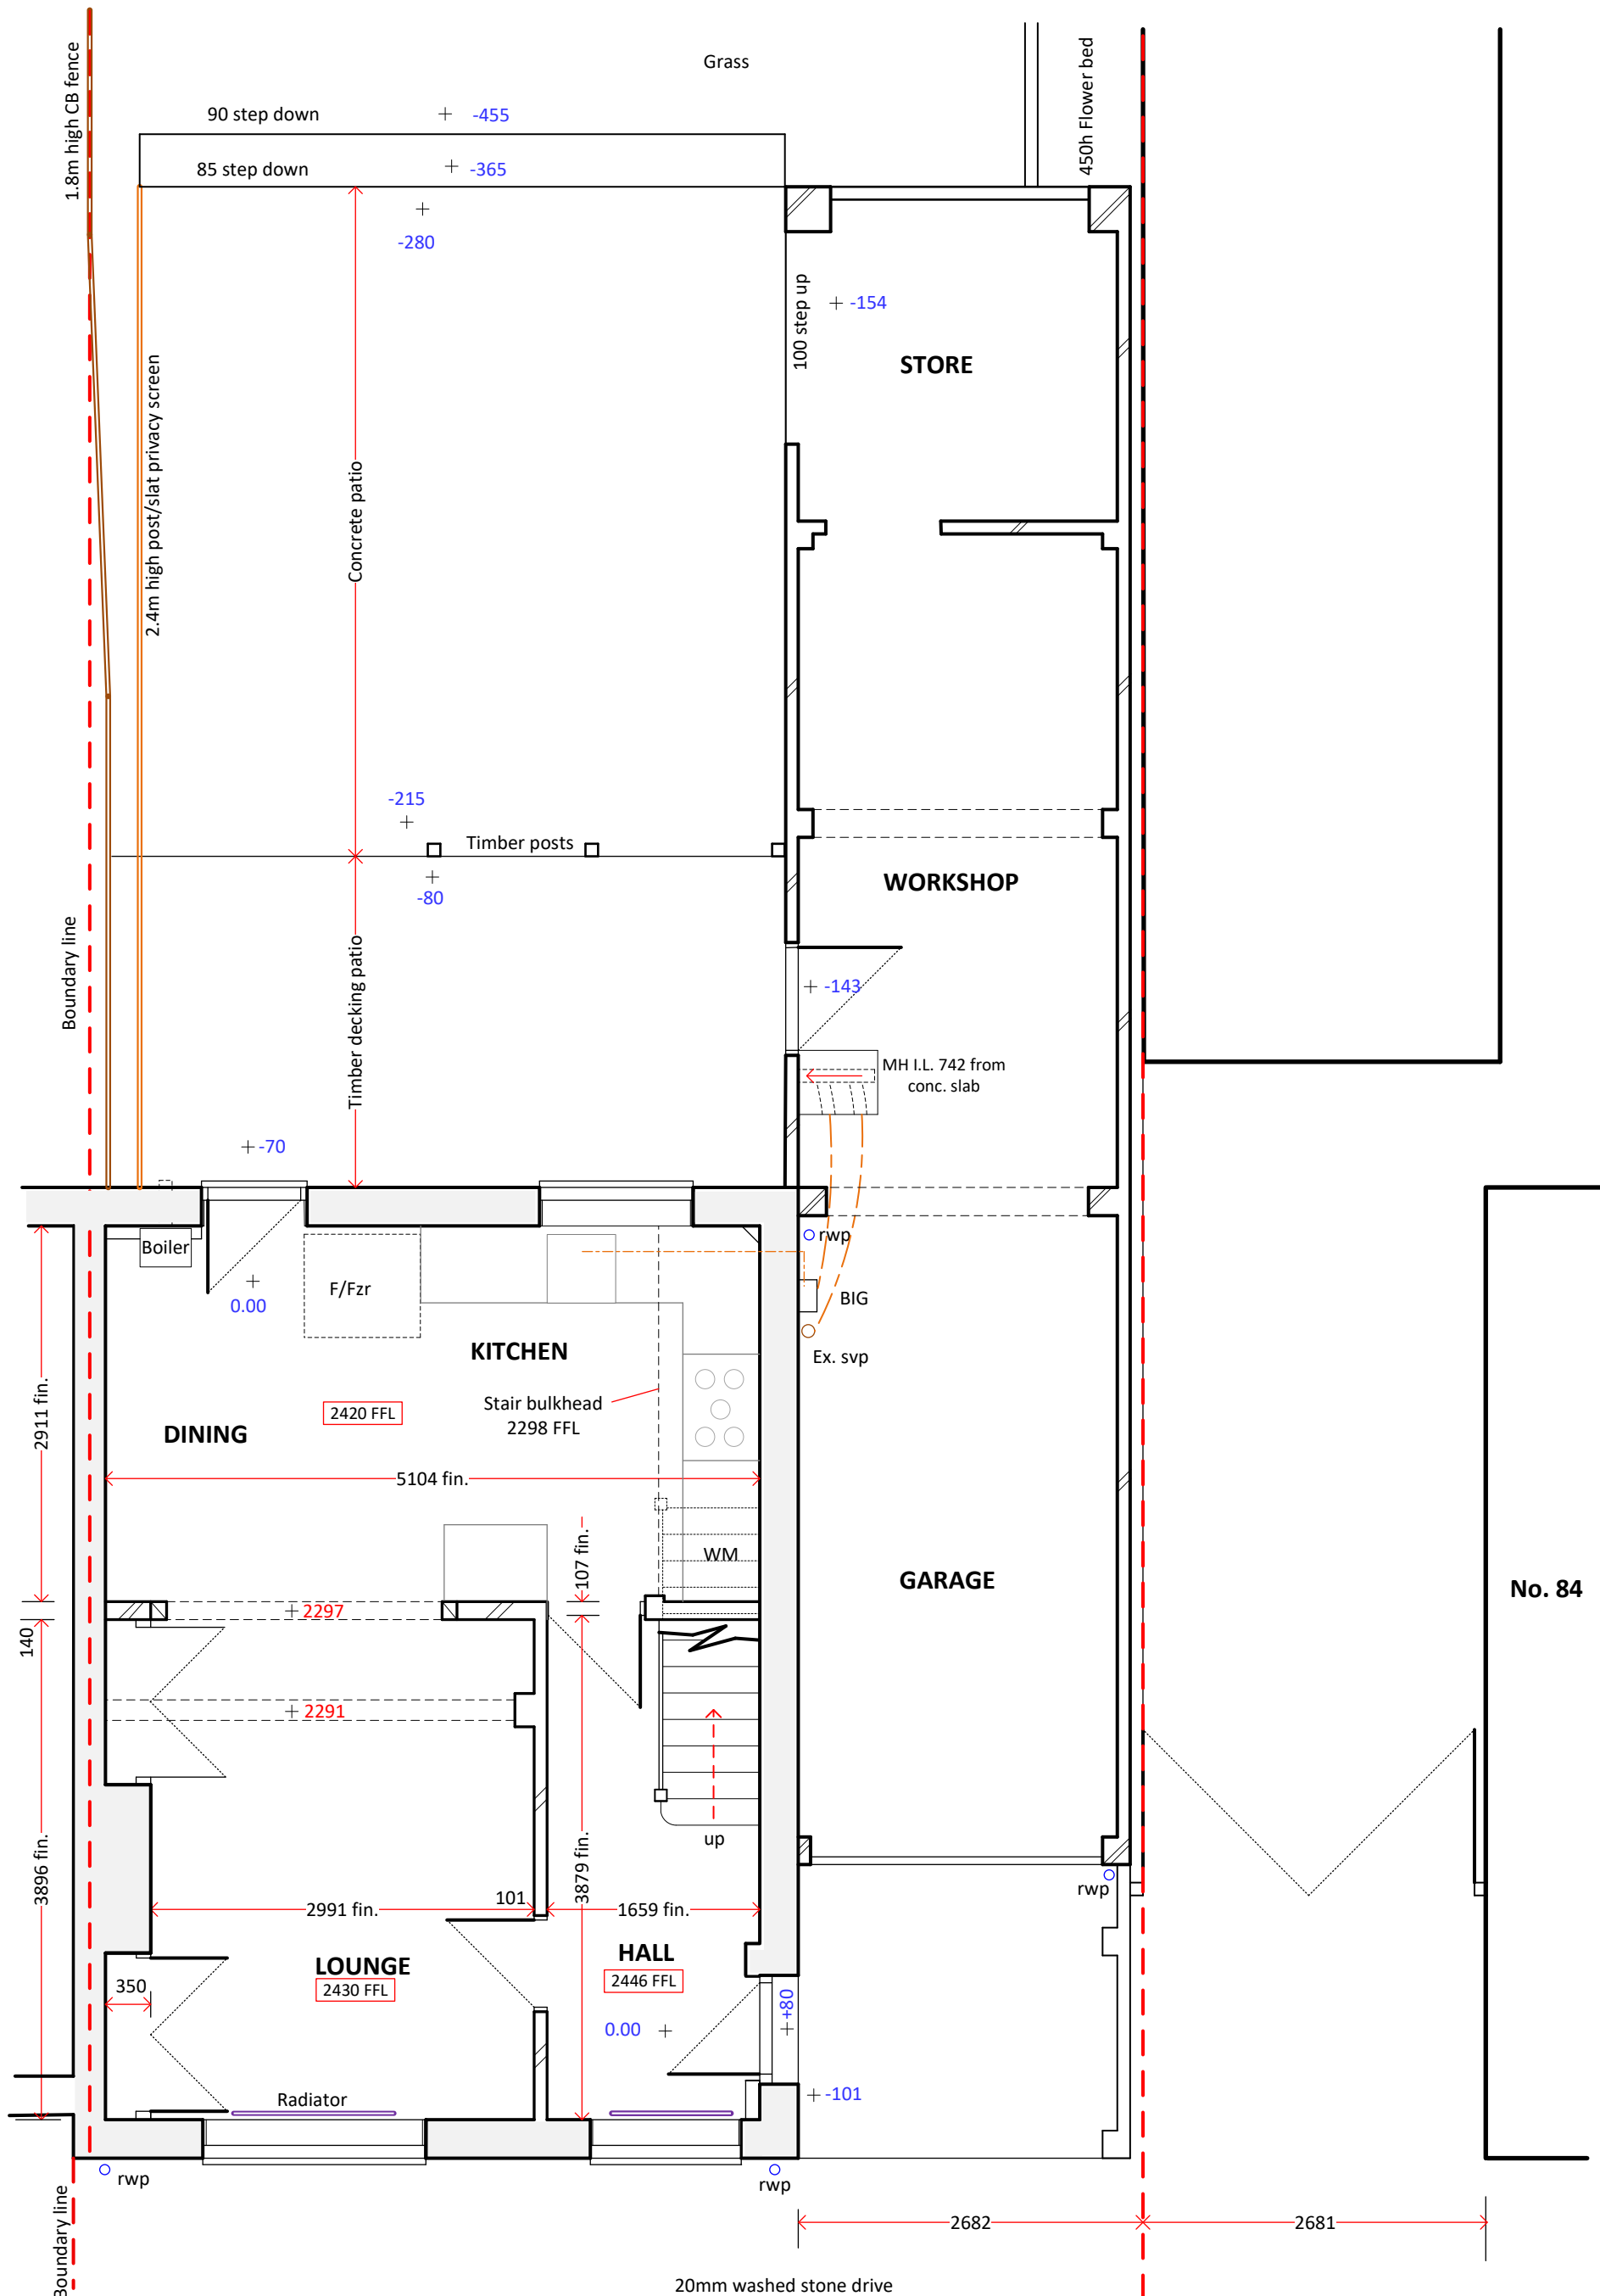


ROSEBURY
Design · Planning · Project Management

8 WOODLAND WAY, BALDOCK, HERTFORDSHIRE, SG7 6LR
T: 07970 277106
E: Rosebury21@gmail.com

Contract	Title	Scale	Date	Drawing No.	Rev
82 Mullway, Letchworth GC	Existing Ground Floor Plan	1:50	04.2026	01/RH/26	