




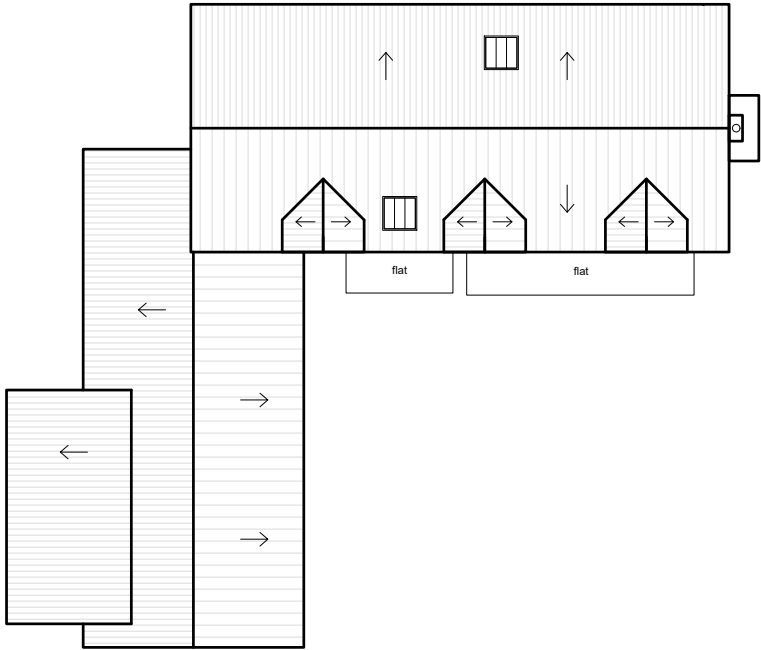

Existing House Roof Plan

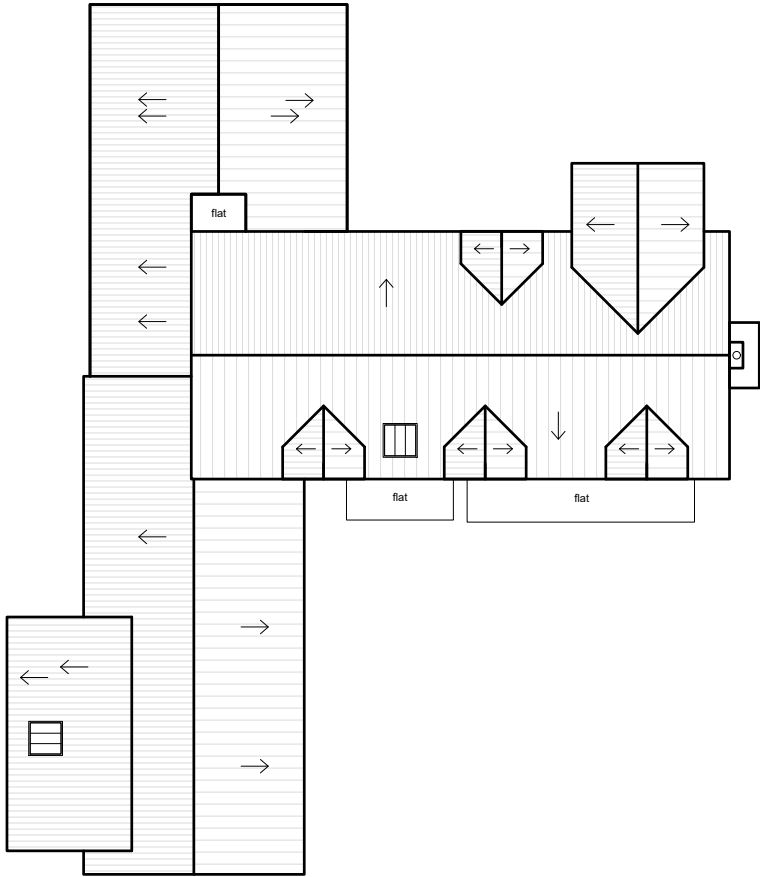

Proposed House Roof Plan

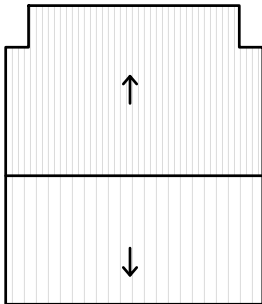

Proposed Carport Roof Plan - in relative position

Issued for Planning Approval

Amy Moss
**Architectural Designer
& Planning Agent**
amy@mosspropertydevelopment.co.uk

Client: Mr & Mrs Clifton

Project:
Alterations, Extensions &
Carport to Field House,
18A Newnham Way,
Ashwell

Drawing:
Existing and Proposed
Roof Plans

Dwg no. SC 09 A Date: May 2026

Drawn: AM

Scale: 1:100 @ A3

Revisions:
A - Carport shown

The content of this drawing is the property of Amy Moss and may not be copied in whole or part without formal consent.