



Note: Exact position of carport to suit tree root protection area. Footings to be dug by hand.

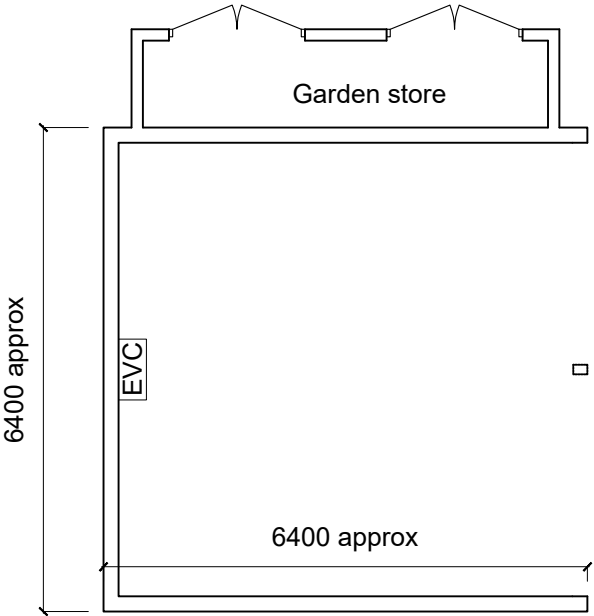

Car Port in plan

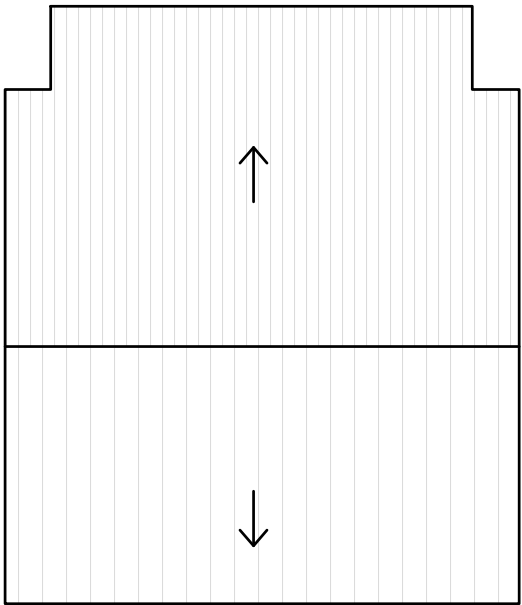

Car Port Roof plan

Issued for Planning Approval

Amy Moss
Architectural Designer
& Planning Agent

amy@mosspropertydevelopment.co.uk

Client: Mr & Mrs Clifton

Project:
Alterations, Extensions &
Carport to Field House,
18A Newnham Way,
Ashwell

Drawing:
Detached Carport / store


Dwg no. SC 10 A Date: May 2026

Drawn: AM


Scale: 1:100 @ A3

Revisions:
A - Carport shown

The content of this drawing is the property of Amy Moss and may not be copied in whole or part without formal consent.

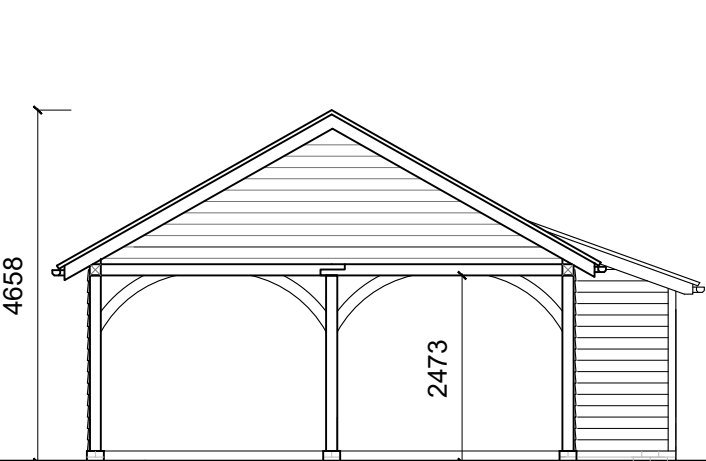


Front Elevation (South)

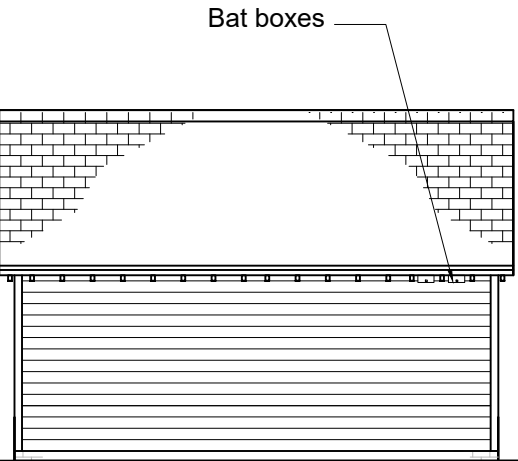

Side Elevation - facing fields (West)



Rear Elevation - facing fields (North)

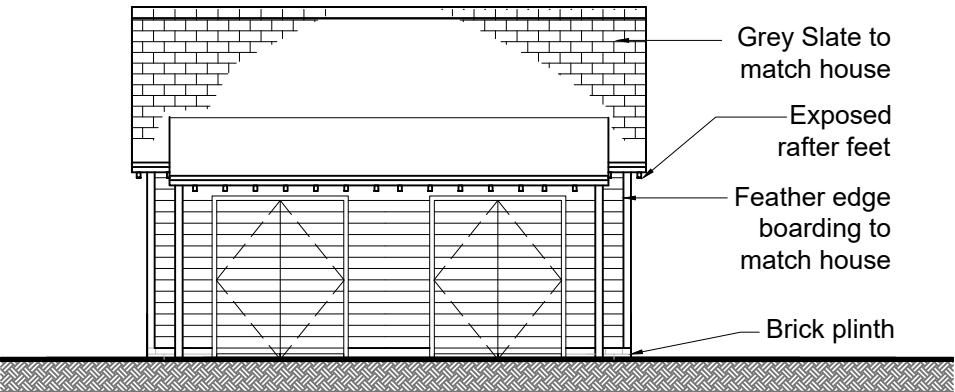

Side Elevation - facing house (East)