



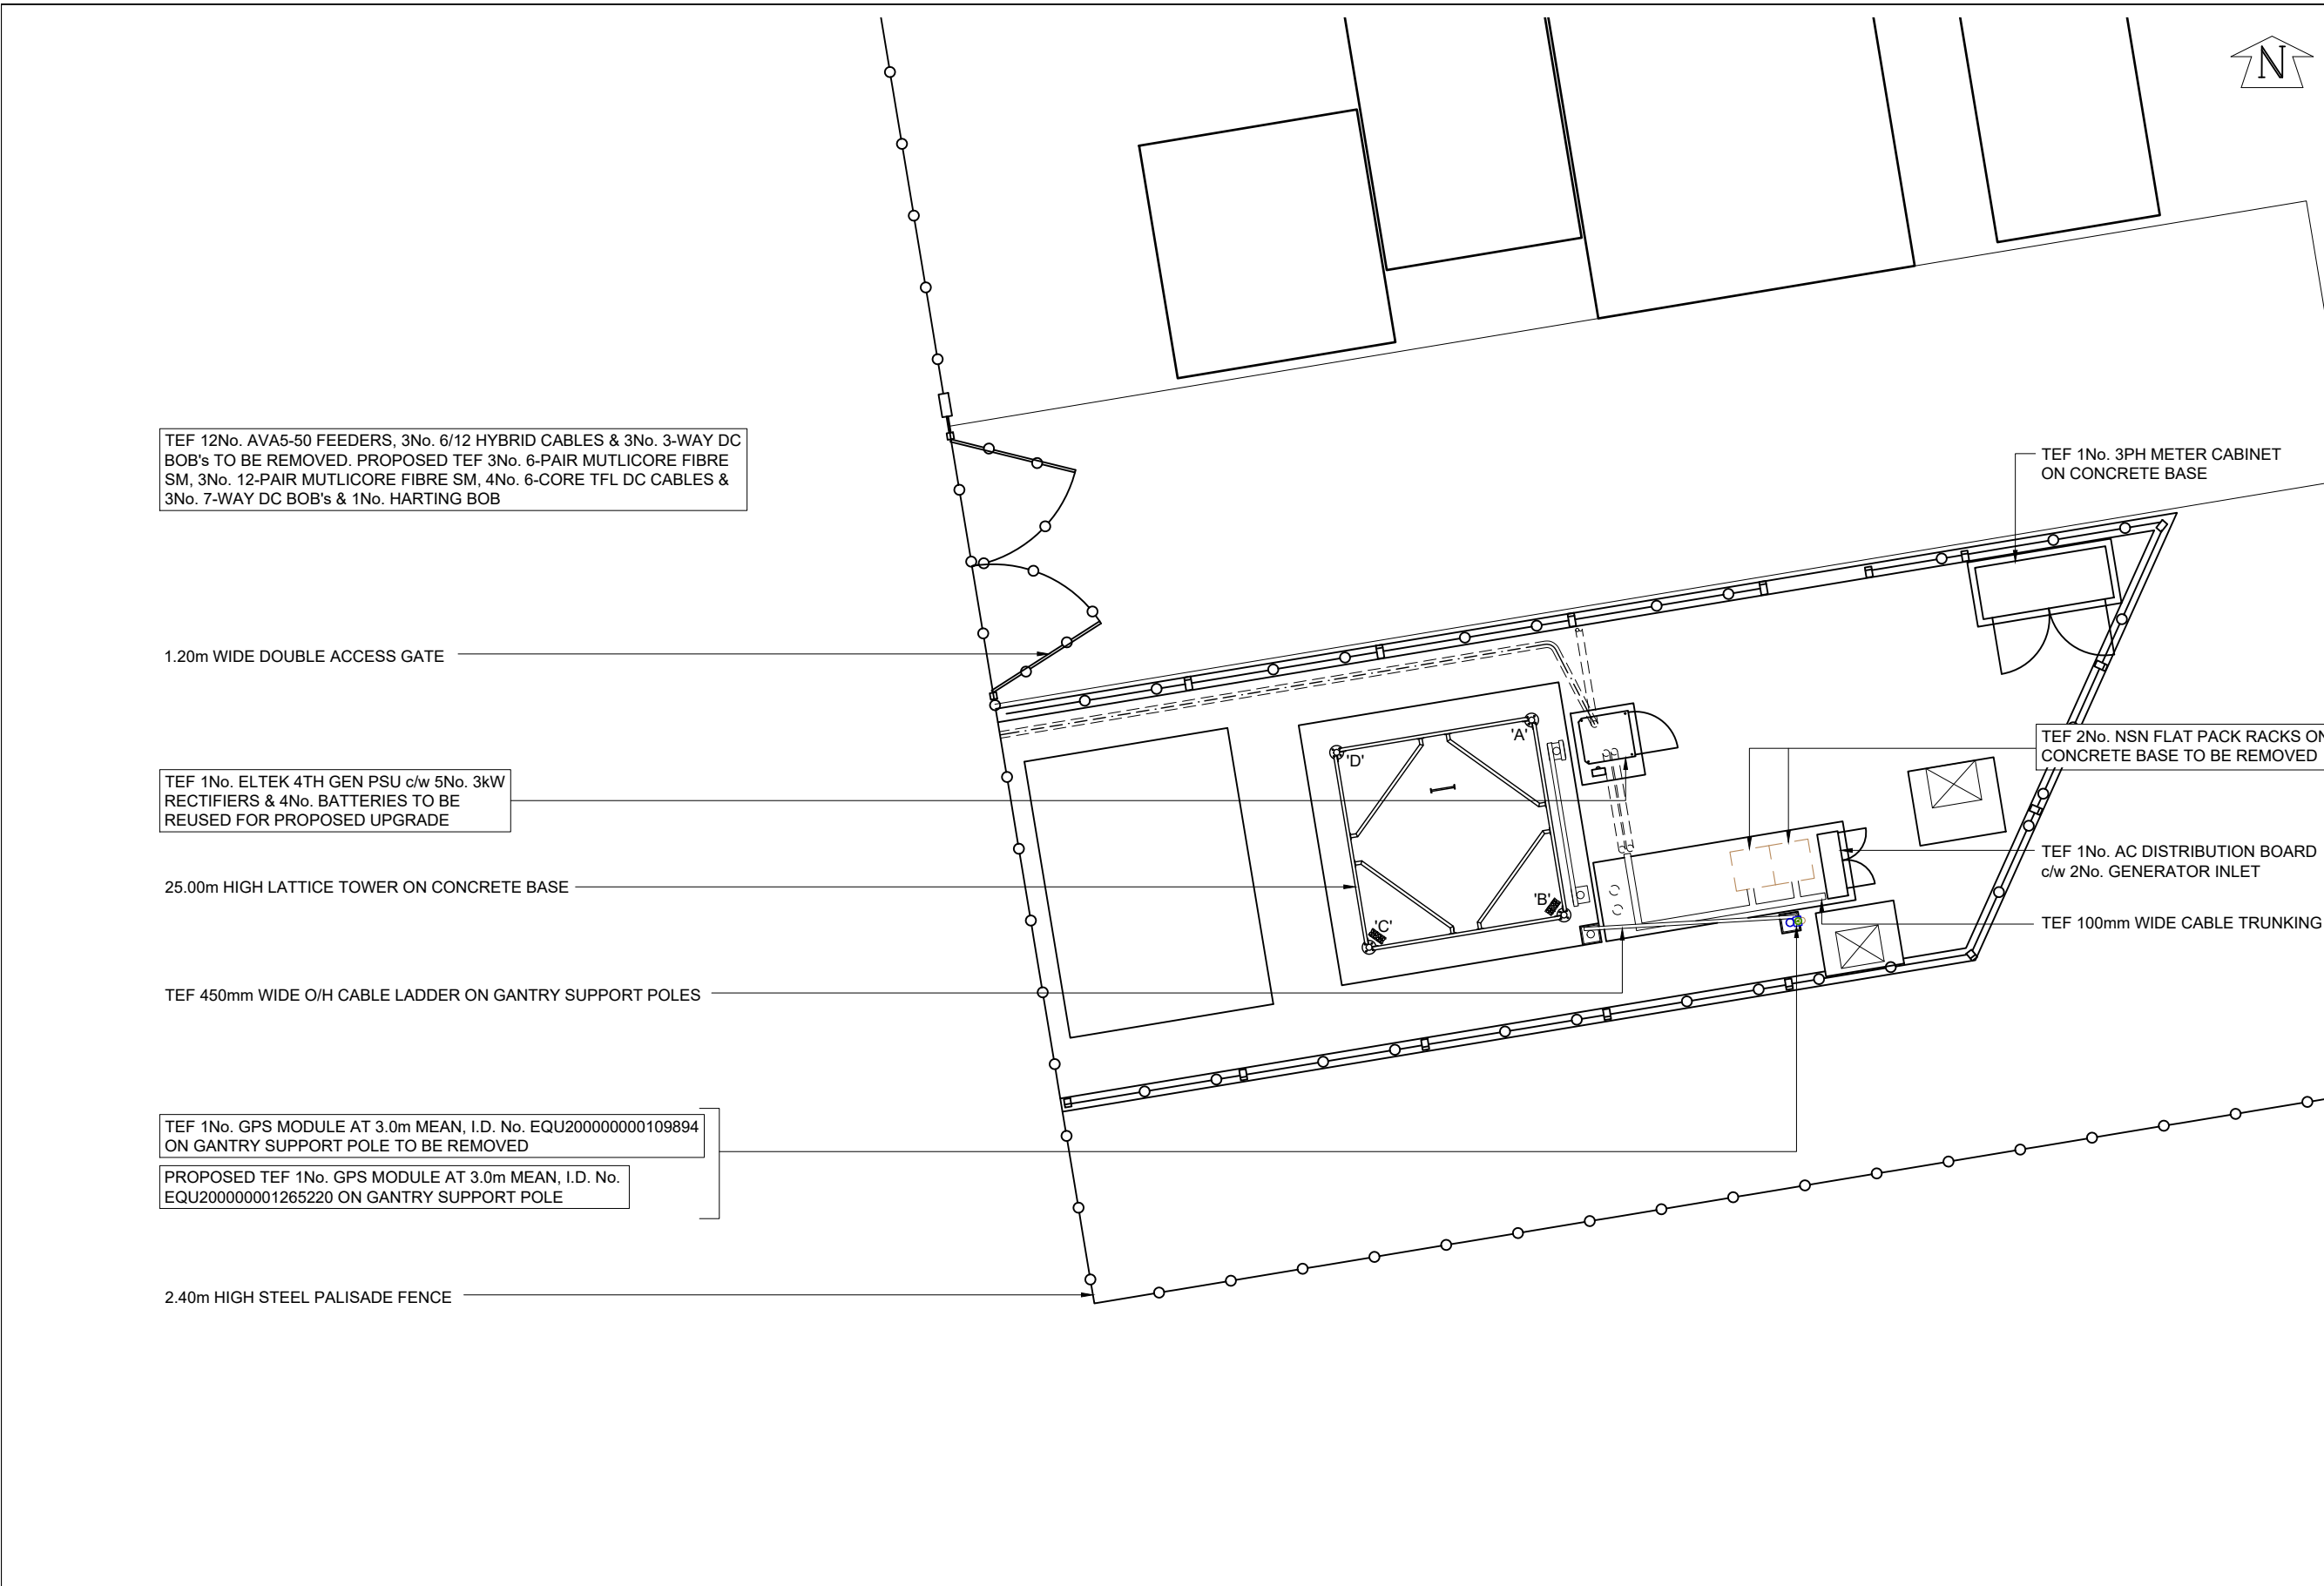

SITE PLAN

 

FEINT DETAILS INDICATE LOCATIONS RESERVED FOR OTHER PROPOSALS WHICH MAY BE THE SUBJECT OF SEPARATE APPLICATIONS

©2020 Cellnex
All rights reserved. No part of this publication may be reproduced, stored in a retrieval system or transmitted in any form or by any means (Electronic, Mechanical, Photocopying, Recording or otherwise), without the prior written consent of the Company.

NOTES

THIS DESIGN COMPLIES WITH CELLNEX ICNIRP STANDARD UK-DE-PRO-0020

NOTE:
ICNIRP EXCLUSION ZONES ARE BASED ON VALUES WITHIN THE UK-DE-PRO-0020 FOR MULTI-USER
RF CODE: HIGH+ O3H(5+0)V4
EMFCODE: 15_VM_4.9_CX_CB_F_0

CELLNEX RFST NOTE: N/A

REGION SPLIT		EAST MORAN	
SITEFLO PROJ No.		200011740	
PROJECT No.		COL.MOD.UK.0009081	
CSR		69294	
TEFID		69294TEF	
11	COL.MOD.UK.0009081 PLANNING	27-03-26	ULC ULC
10	240781 AS BUILT	20/09/22	GBC GBC
9	242636 AS BUILT (DECOM)	13/04/22	BB JBT
8	240781 PLANNING	27/10/21	GBC GBC
7	160222 AS BUILT AMENDMENT	27/01/20	HFC MF
ISS	REVISION	DATE	DRN APP



CELLNEX UK
R+, 4TH FLOOR, 2 BLAGRAVE STREET, READING, RG1 1AZ
Tel. 020 4526 8553

SITE No UK-HT-006601
ICKLEFORD CADWELL LANE
CADWELL LANE
ICKLEFORD
HERTFORDSHIRE
SG4 0SL

NGR TL 18882 30974

OS GRID 518882 230974

TITLE
SITE PLAN
PROPOSED
VMO2 LTD

SCALE 1:100

DRAWN IM 01/06/11

APPROVED ULC 27-03-26

DRG No.	Sheet 1 of 1	Rev
UKHT006601-03-100-MD011		11

