




METRIC SCALE BAR

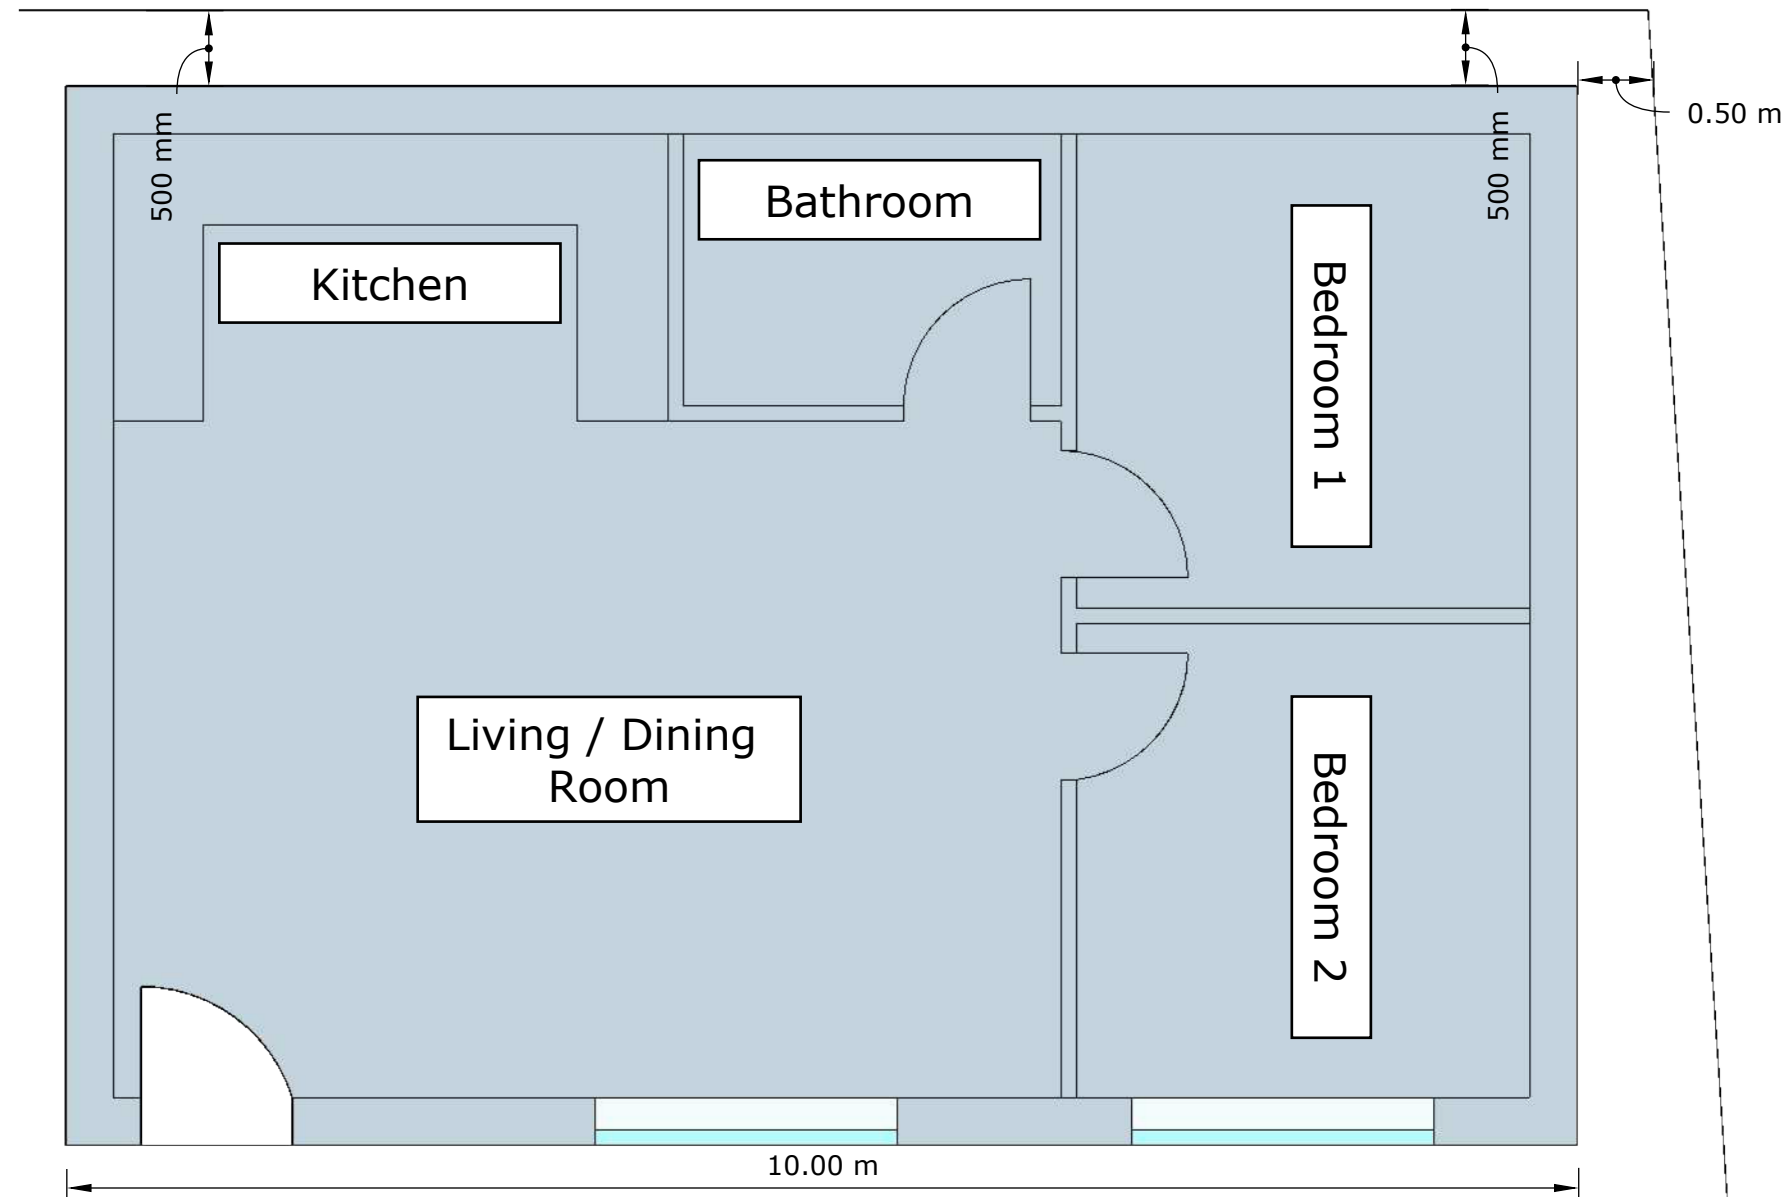

A
2 Proposed Floor Plan
Scale 1:50

Notes

The above floor plan illustrates the current positioning of the existing building at the southeast end of the spacious garden. The provided dimensions offer insights into its proximity to the site boundaries. Additionally, the floor plan layout details the arrangement of bedrooms, bathroom, kitchen, and living room.

Site:

Outbuilding
15 Elmtree Avenue
Cockernhoe
Hertfordshire
LU2 8QA

Applicant: Roland De Souza

Drawing Title: Proposed Floor Plan

Date: 26/01/2024