






TYPICAL ROOF LANTERN

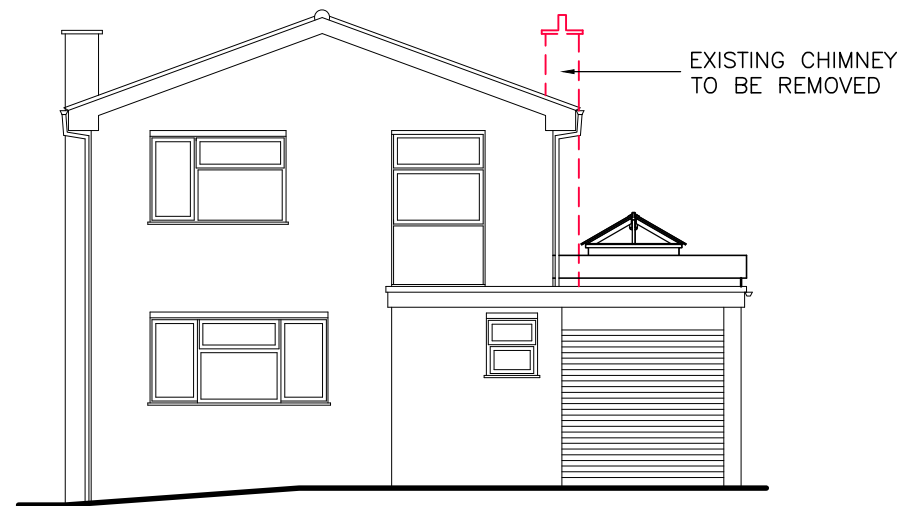


FRONT ELEVATION (1:100)

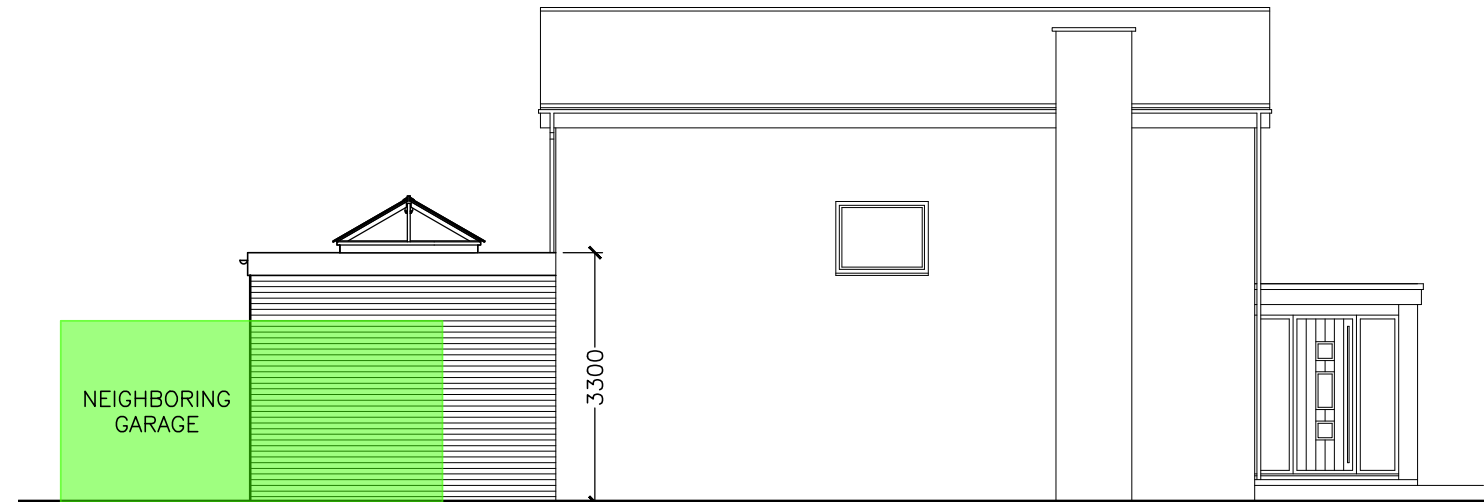

SIDE ELEVATION TO No. 34 (1:100)

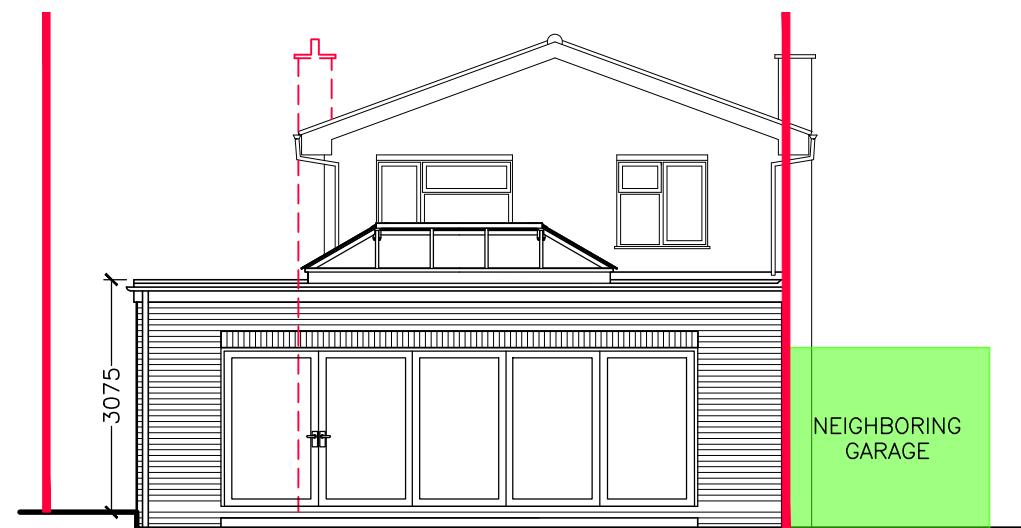

REAR ELEVATION (1:100)

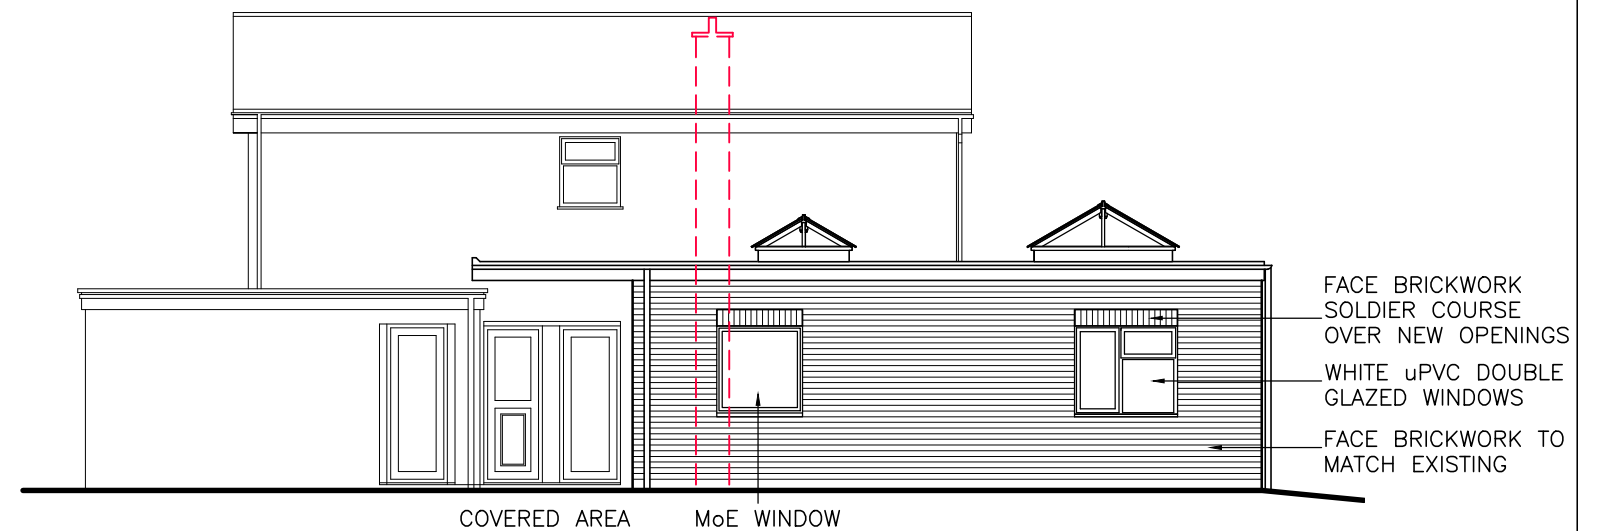

SIDE ELEVATION TO No. 36 (1:100)



NOTES AND REVISIONS

No dimensions are to be scaled from this drawing. All stated dimensions must be verified on site. Lobs Design must be advised of any discrepancies.
This drawing must be read together with the specification/Bill of Quantities and related drawings.

This drawing is for the purpose of obtaining Planning & Building Regulations Approval only. Should the contractor use them to build from then they assume full responsibility for the design.

REV	DESCRIPTION	DRWN	CHKD	DATE
A	ADDITIONAL ROOF LANTERN ADDED	ipl		11.11.24


Client
35 The Sycamores
Baldock
SG7 5BJ

Project
Single Story Side & Rear
Extension & Internal Alterations

Drawing Title
Elevations

Proposed

Scale	Date	Drawn	Checked
As Shown	Sept 2024	KRL	
Project No	Drawing No	Revision	
LD735	P03	A	

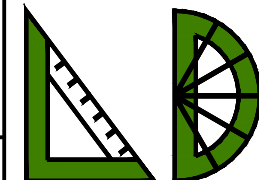

LGCHF Garden City
Heritage Awards
Winning Designer

Lobs Design

Architectural Services
Devonshire B.C.
Works Road,
Letchworth Garden City
Hertfordshire, SG6 1GJ
T: 01462 488212
M: 07960 006077
E: info@lobs-design.co.uk