


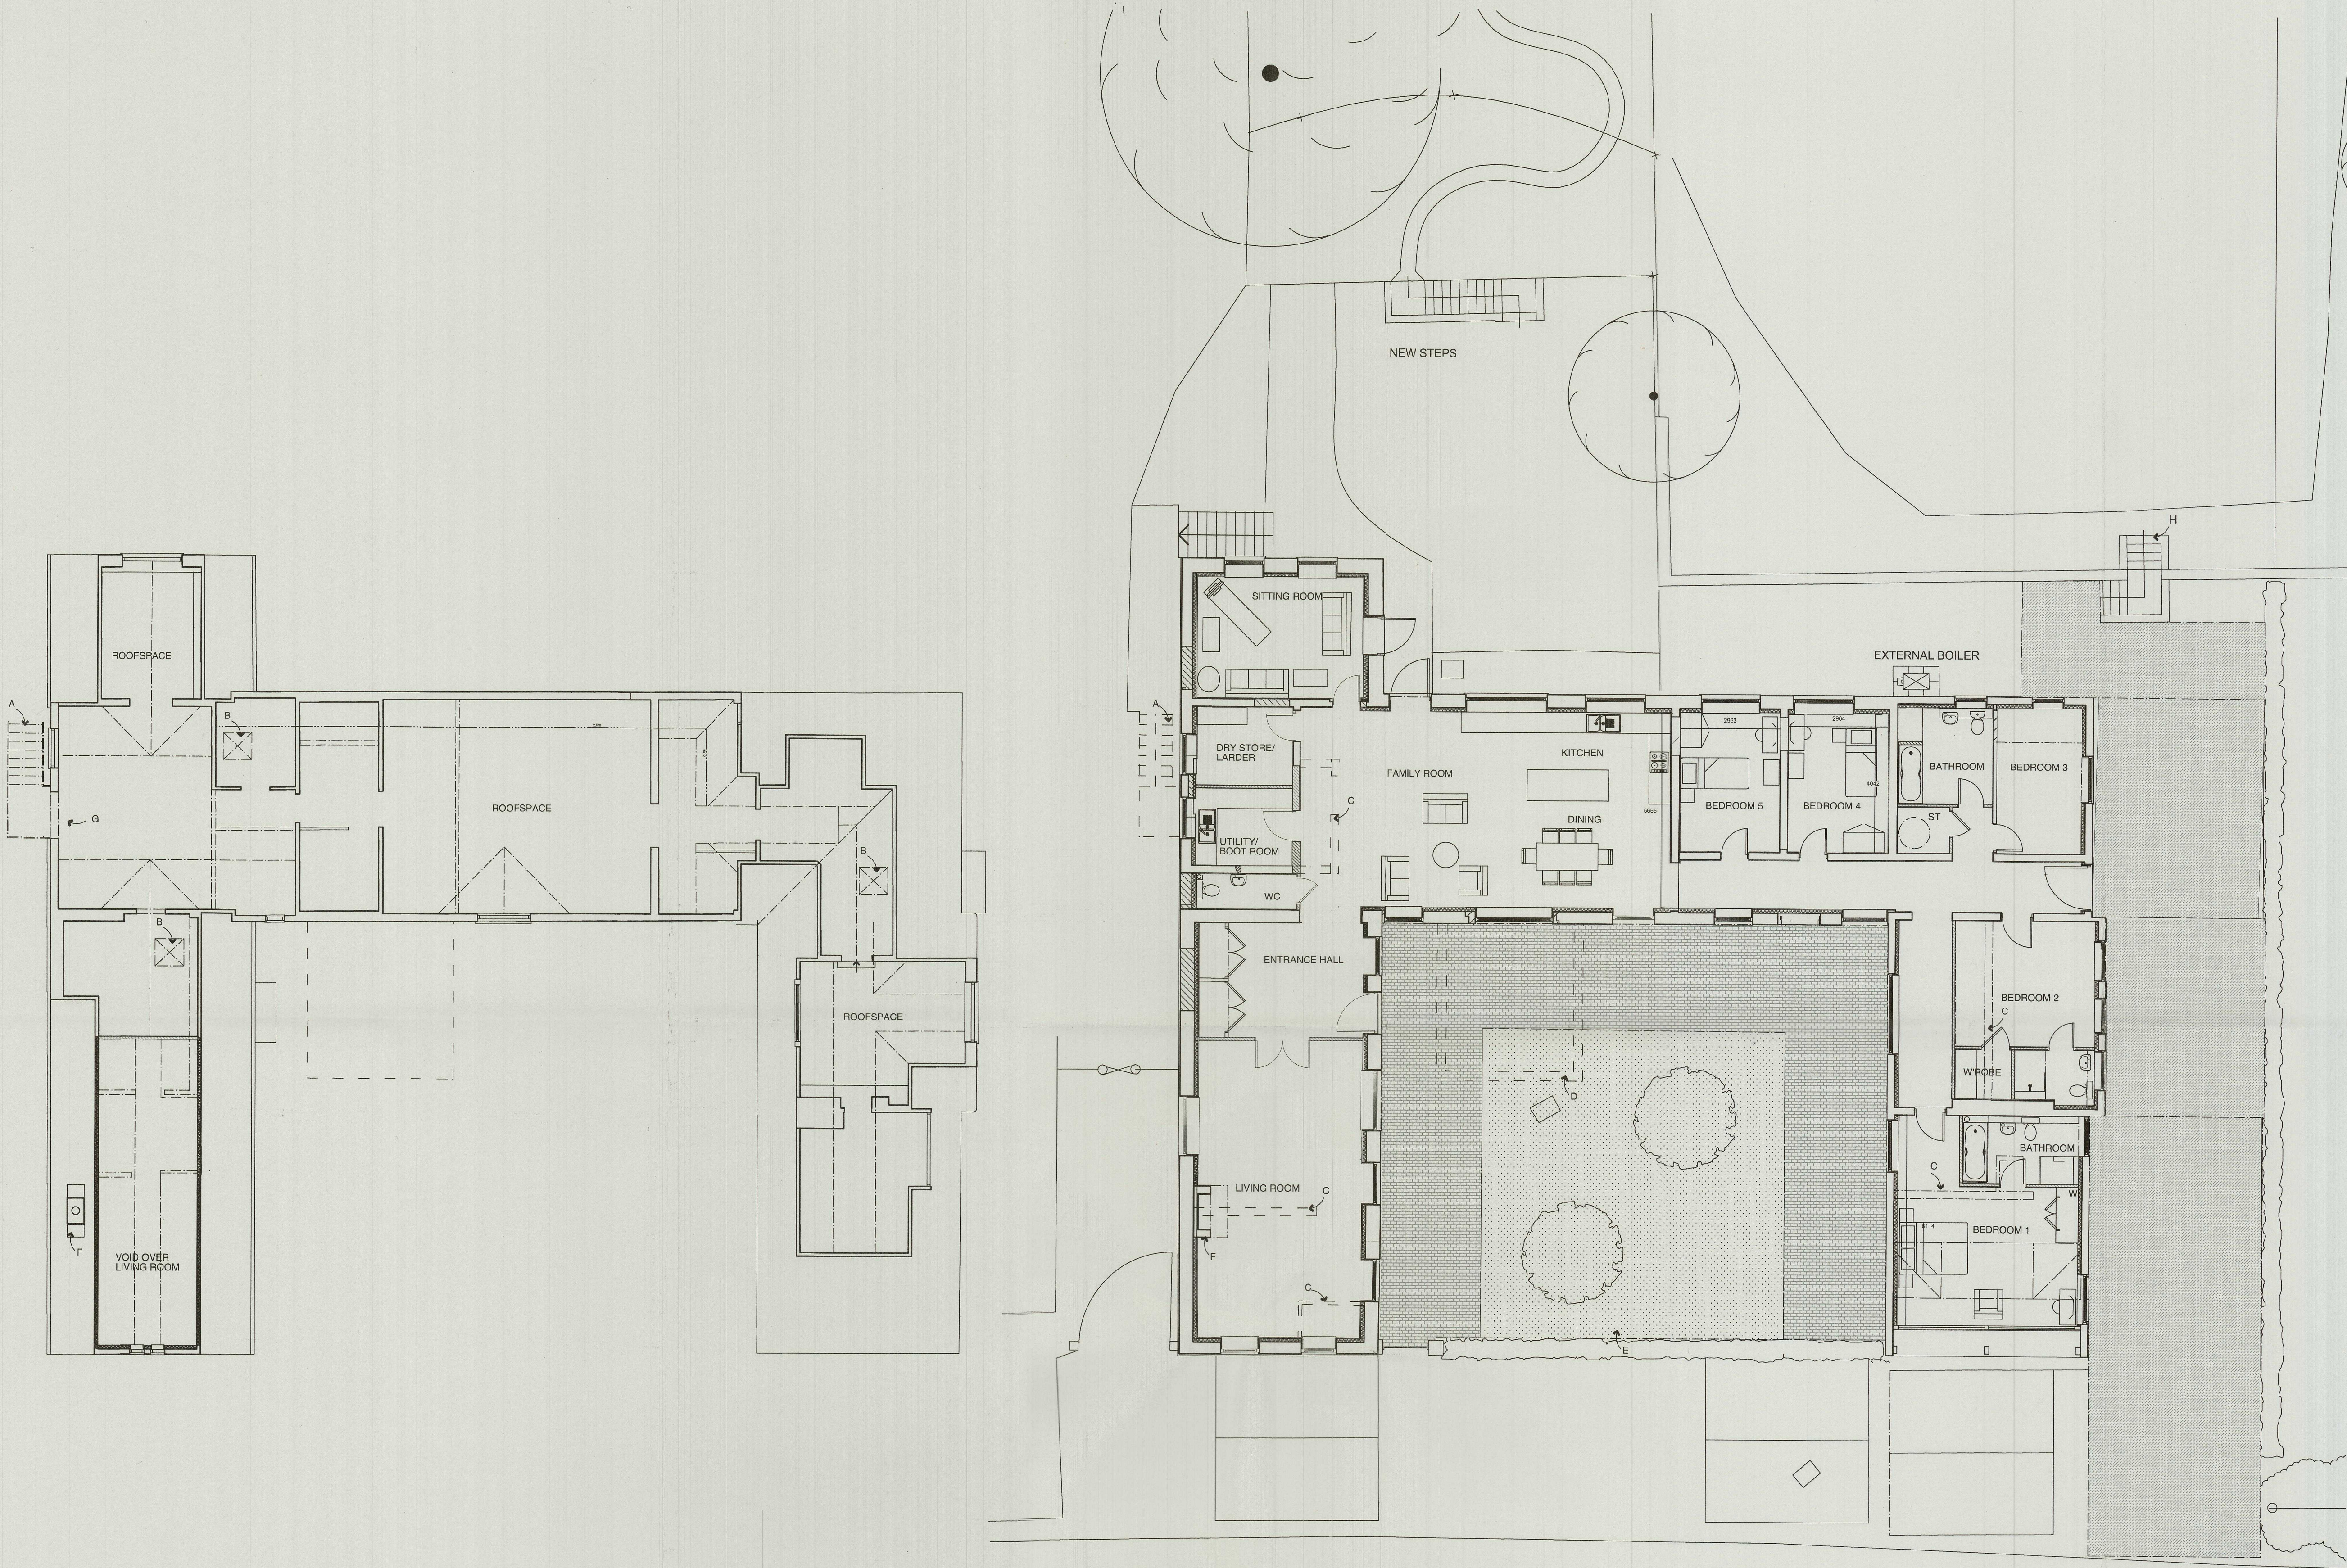


NOTES


- A Steps removed.
- B Remove rooflight.
- C Walls removed.
- D Extension demolished.
- E Gravelled courtyard.
- F New chimney.
- G Ex doors removed and opening bricked up.
- H New steps

ROOFSPACE PLAN

GROUND FLOOR PLAN

N.H.D.C.
06 DEC 2021

 

 Revision		Date
		
Edmund Wright Architect THE BARN THE WHITE HOUSE PRESTON ROAD GOSMERE HERTFORDSHIRE SG4 7QS TELEPHONE 01462 422334/441593 EMAIL edmund@edmundwrightarchitect.co.uk PRINCIPAL - EDMUND WRIGHT RIBA		
Project Conversion of Redundant Stables to Dwelling at FROGMORE BOTTOM		
Client The Trustees of Sir Thomas Pilkington's KINGS WALDEN SETTLEMENT		
Sheet Title PROPOSED HOUSE PLAN		
Scale 1 : 100 at A1	Drawn By AD	
Date Nov 21	Drawing no.	Rev
EAD File Name	21.05.03	