



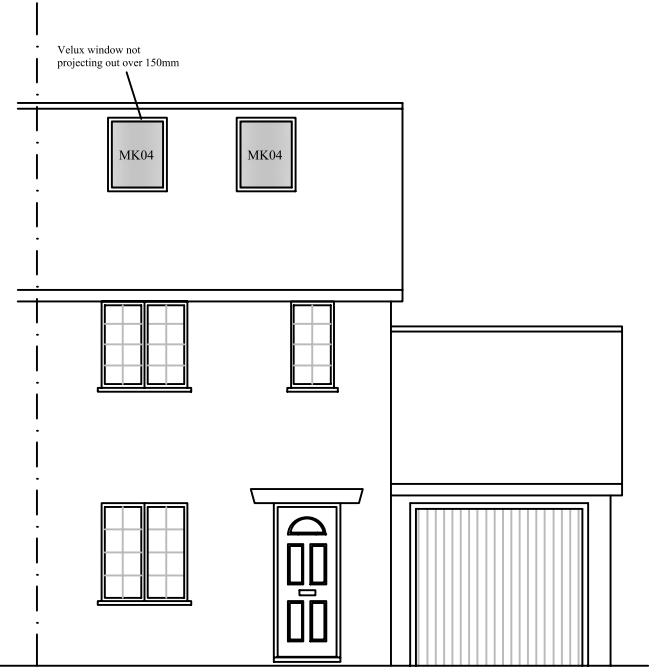

PROPOSED FRONT ELEVATION

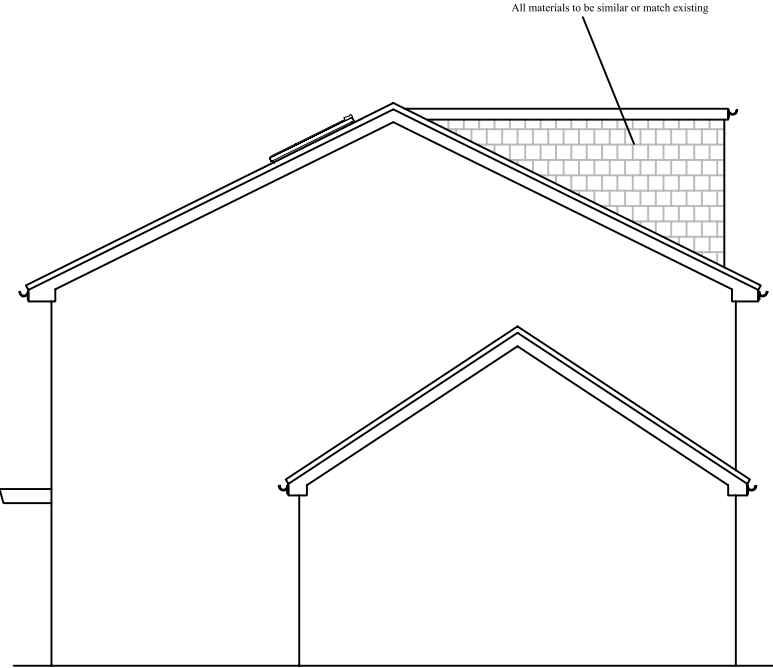


PROPOSED SIDE ELEVATION

Dormer Volumes:
V1 - Rear dormer $\frac{1}{2} \times 2.10 \times 4.23 \times 4.41 = 19.58\text{m}^3$
TOTAL VOLUME: 19.58m³



PROPOSED REAR ELEVATION

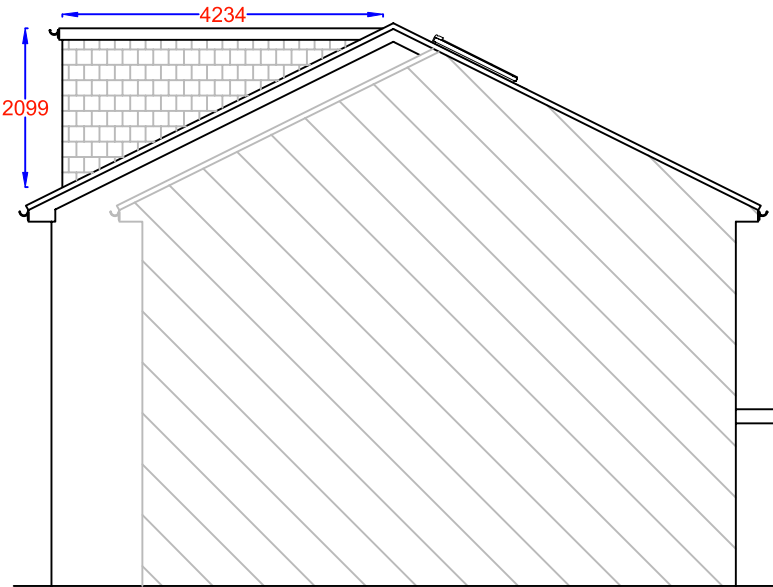

PROPOSED SIDE ELEVATION

Notes

All drawings to be signed off by building control before the commencement of any works. If works commence on a Building Notice, the Builder/property owner commences works at their own risk and ELA Design (or its Officer's) cannot accept and liability whatsoever for these works carried out.



Rev	Date	Details	By
A	22/10/24	Revision A	CE

Project: Loft Extension

Drawing: Proposed Elevations

Address: 18 Cleveland Way,
Stevenage, SG1 6BZ

Drawing N°: ELA/6 Rev: A

A3 Scale: 1:100 Drawn By: CE Job No: 3093 Date: 22/10/24

