




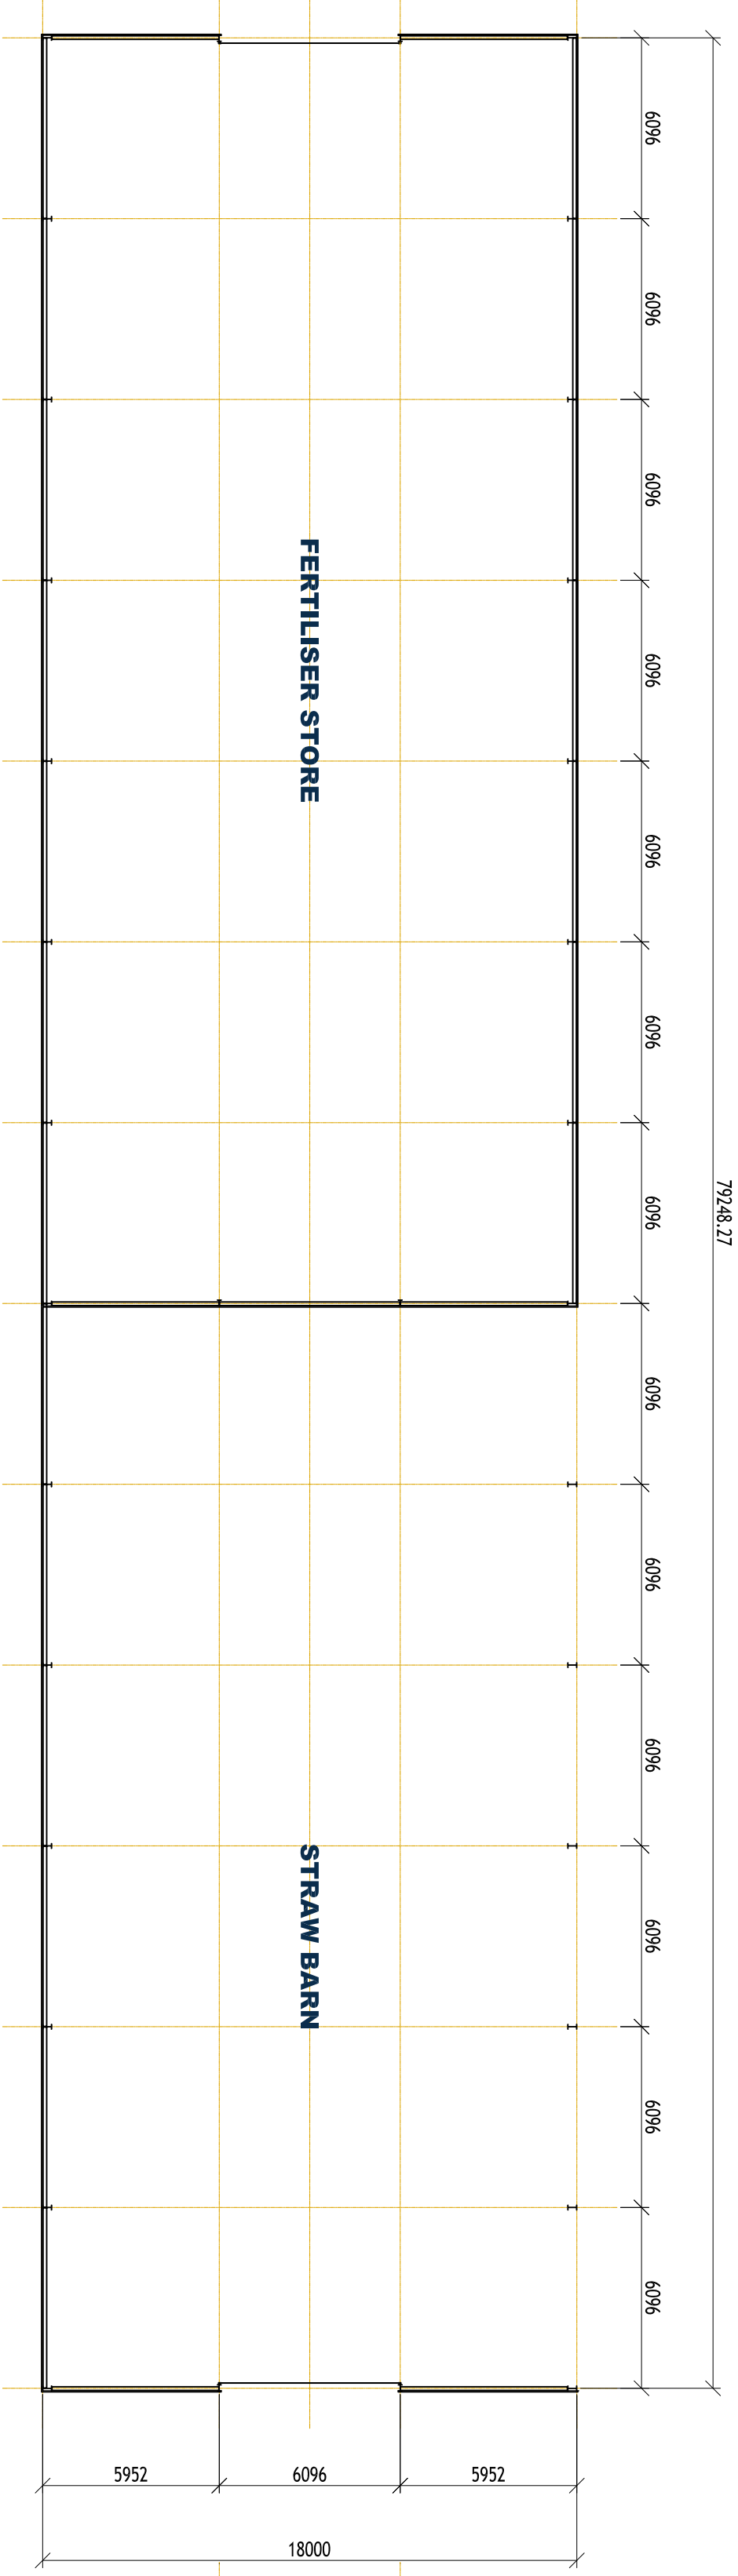


FLOOR PLAN

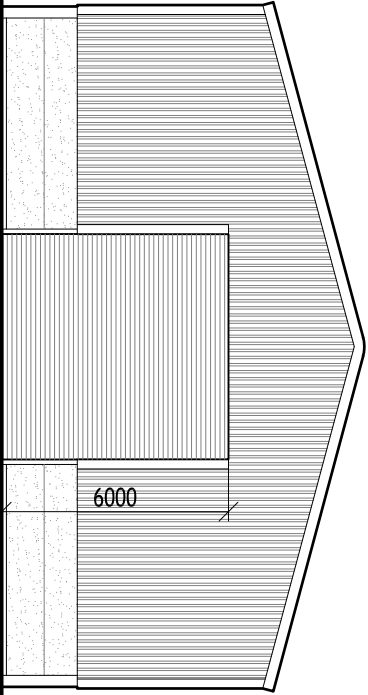


NORTH EAST ELEVATION

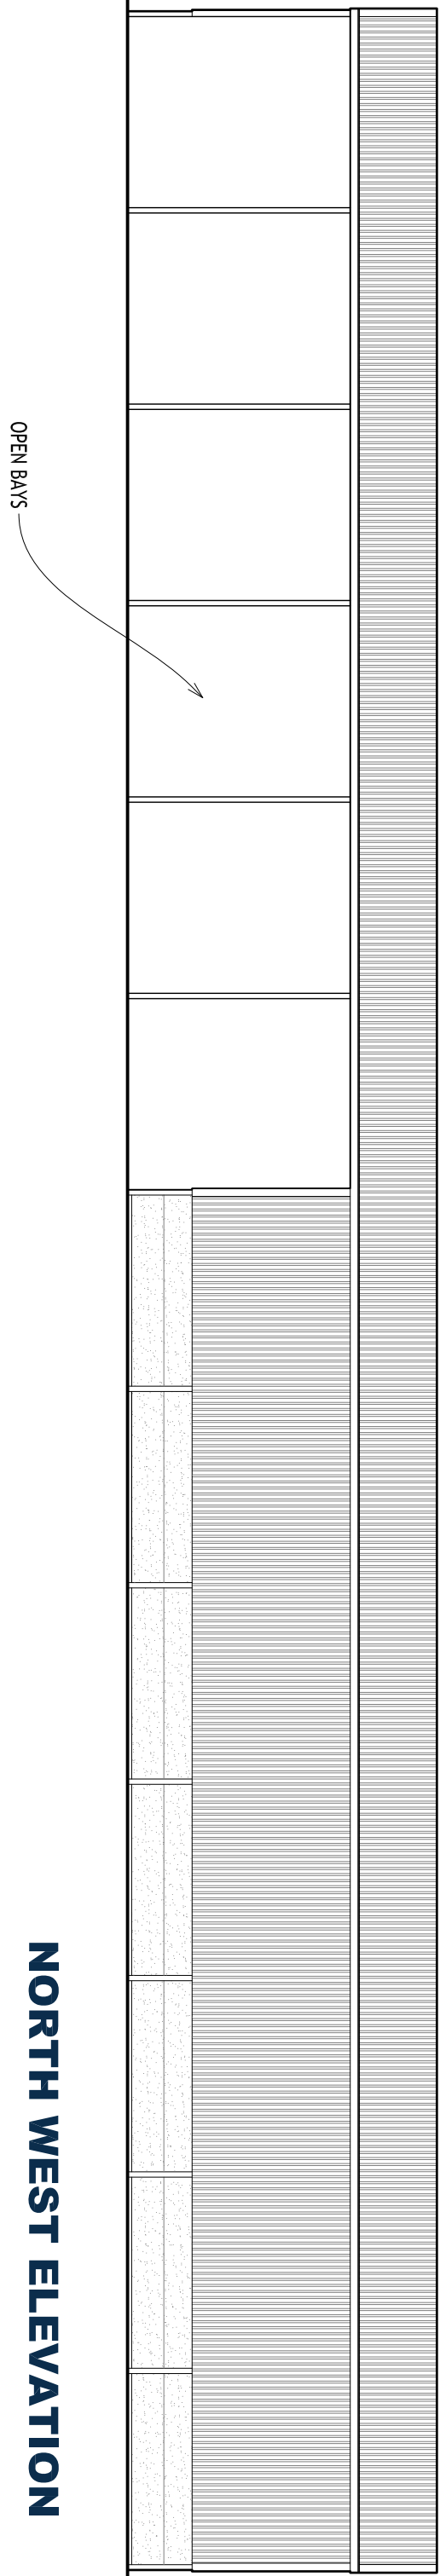

NORTH WEST ELEVATION

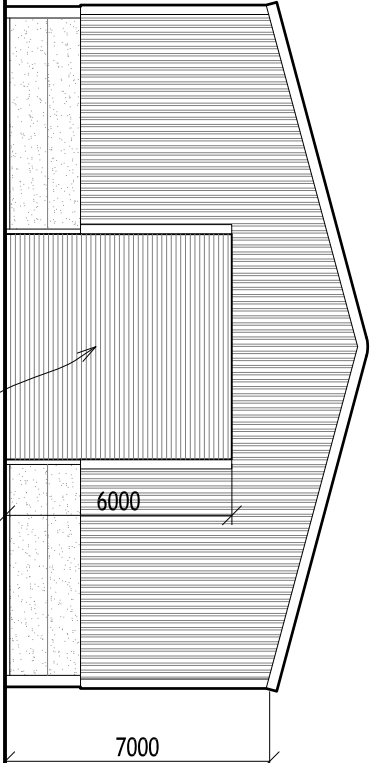

SOUTH WEST ELEVATION

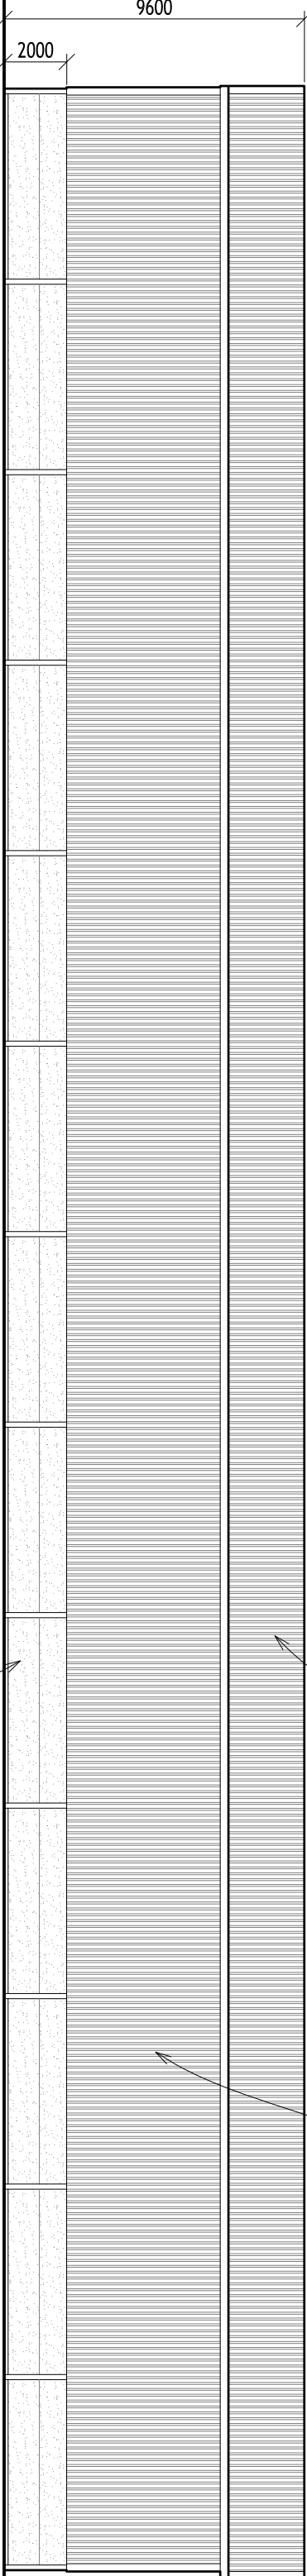

SOUTH EAST ELEVATION

FLOOR PLAN & ELEVATIONS

Scale 1:200

- NOTES:
- This drawing is to the scale indicated when printed at A1. Use written dimensions only for construction; refer any discrepancies to ACORUS immediately, if in doubt ask.
 - Where relevant, significant hazards have been identified on the drawing. Hazards which should be obvious to a competent contractor or are unforeseeable have not been identified.
 - This drawing is confidential and remains the exclusive property of ACORUS.
- © ACORUS Rural Property Services Ltd.

