

SHEET NO.

P012

3D MODELS - REAR ELEVATION

| DATE     | CURRENT REVISION |
|----------|------------------|
| 17/12/24 | REV A            |

PROJECT NAME  
WOODCROFT

|                 |                                                 |
|-----------------|-------------------------------------------------|
| PROJECT NUMBER  | 1546                                            |
| PROJECT STATUS  | FOR APPROVAL                                    |
| PROJECT ADDRESS | WOODCROFT,<br>PICKNAGE ROAD,<br>BARLEY, SG8 8HP |

NOTES

ALL DIMENSIONS AND MEASUREMENTS PRESENTED ARE APPROXIMATE AND SHOULD BE VERIFIED ON-SITE PRIOR TO CONSTRUCTION.

VARIATIONS MAY EXIST DUE TO SITE CONDITIONS, ADJUSTMENTS, OR OTHER UNFORESEEN FACTORS.


CONTRACTORS SHOULD PROMPTLY REPORT ANY DISCREPANCIES, DEFECTS, OR ISSUES ENCOUNTERED DURING CONSTRUCTION TO G2AD LIMITED. IF YOU HAVE ANY QUESTIONS, PLEASE DO NOT HESITATE TO CONTACT US ON 07449 626262.

THE CONTRACTOR IS RESPONSIBLE FOR INTERPRETING AND EXECUTING THE DRAWINGS ACCURATELY AND ACCORDING TO BEST PRACTICES.


THESE DRAWINGS ARE PROTECTED BY COPYRIGHT AND ARE PROVIDED FOR THE SOLE PURPOSE OF THE CURRENT PROJECT. THEY ARE NOT TO BE COPIED, TRACED, OR USED FOR ANY FUTURE WORK WITHOUT PRIOR WRITTEN CONSENT FROM G2AD LIMITED.

© G2AD LIMITED 2024. ALL RIGHTS RESERVED.

|                |                  |
|----------------|------------------|
| DRAWN BY<br>GW | CHECKED BY<br>GD |
| SCALE          | PAPER SIZE<br>A2 |

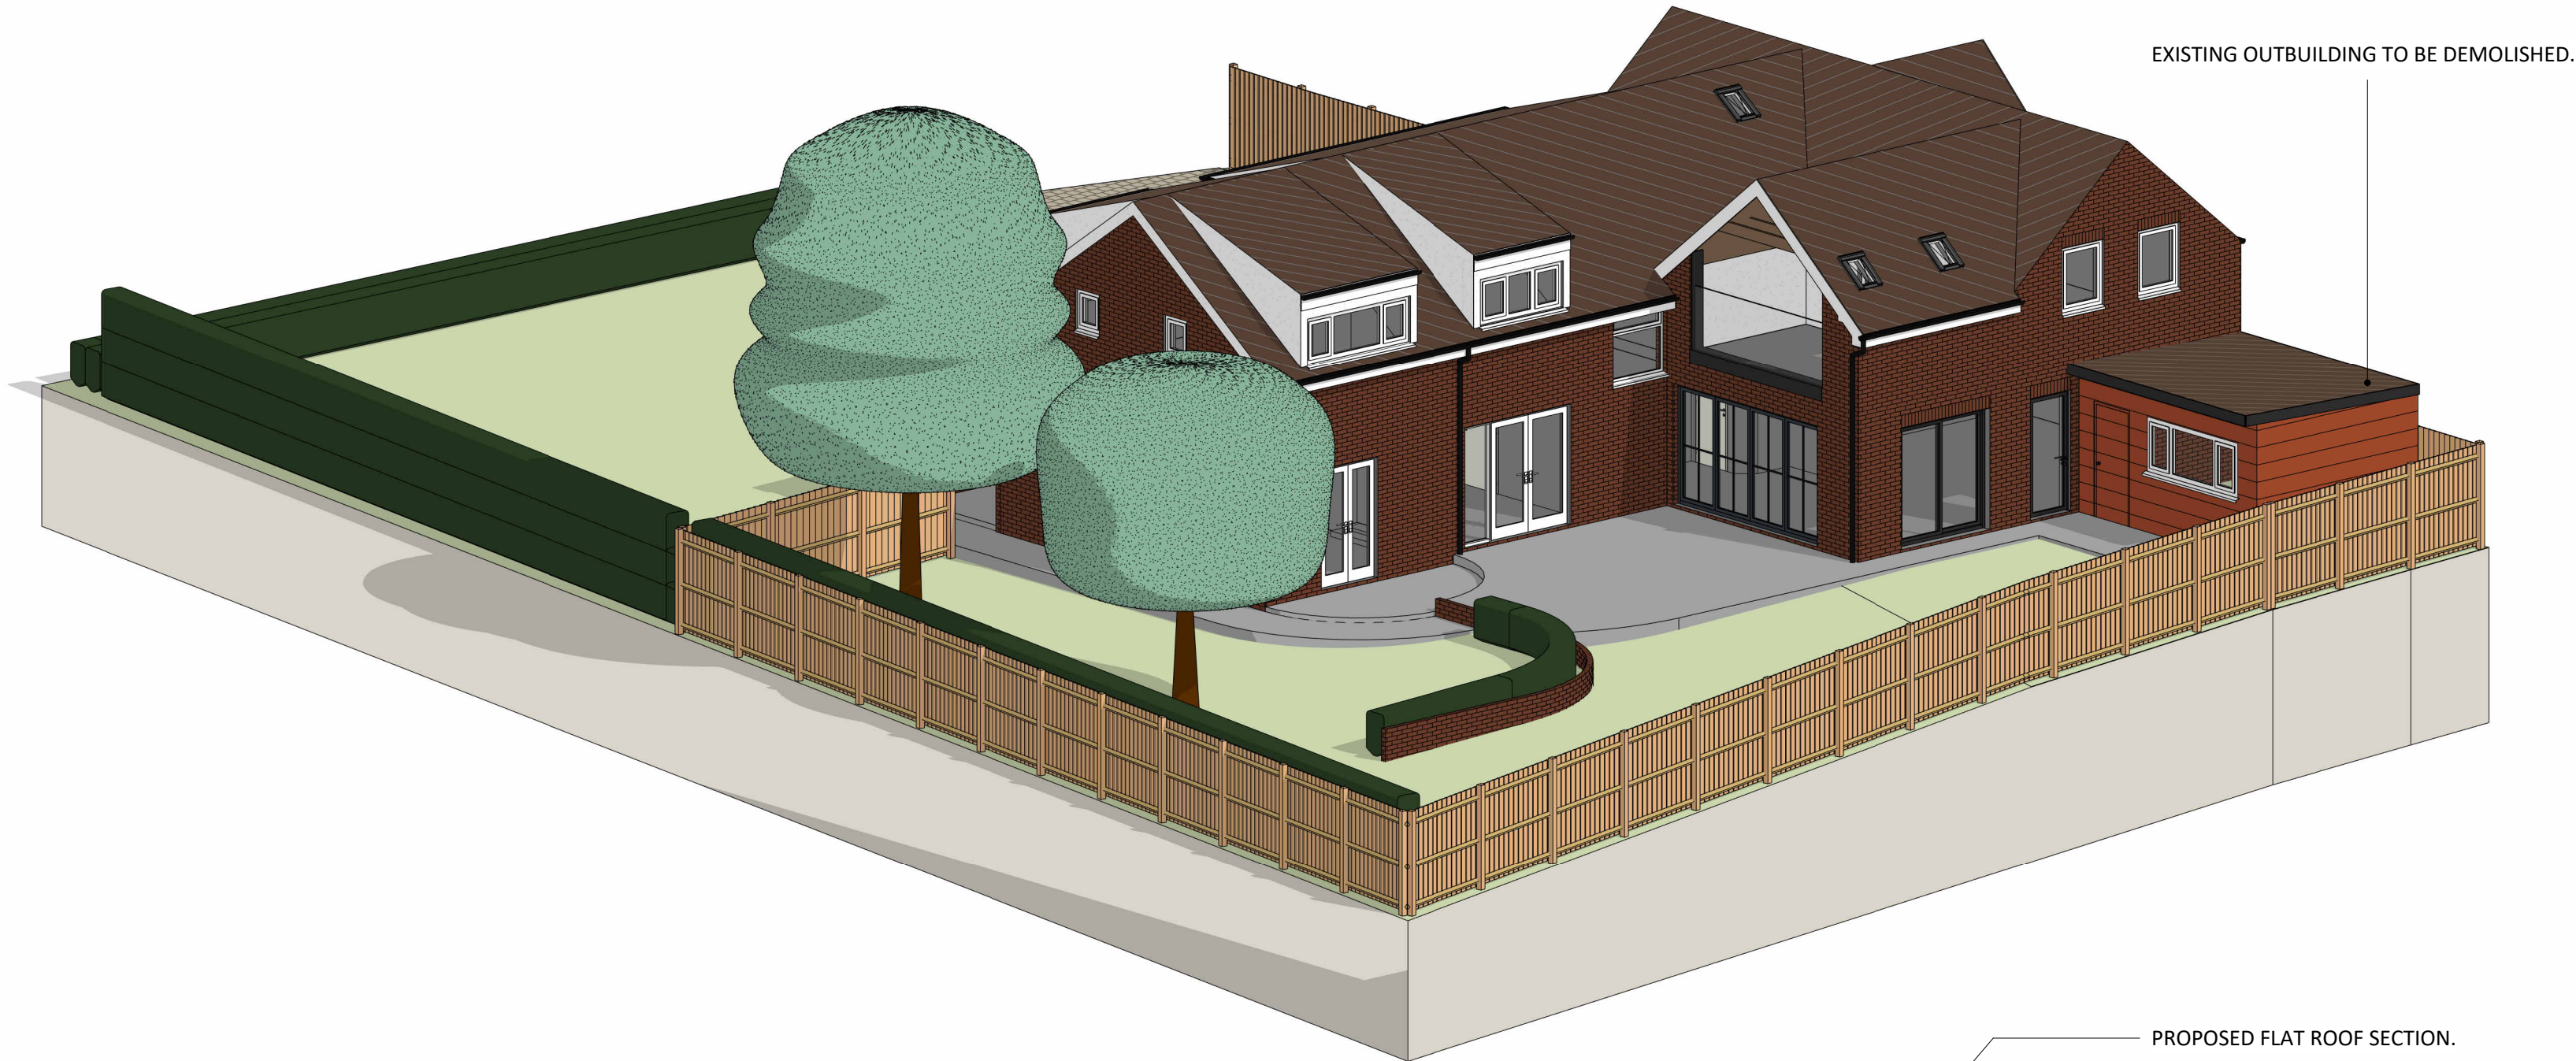

EXISTING REAR ELEVATION

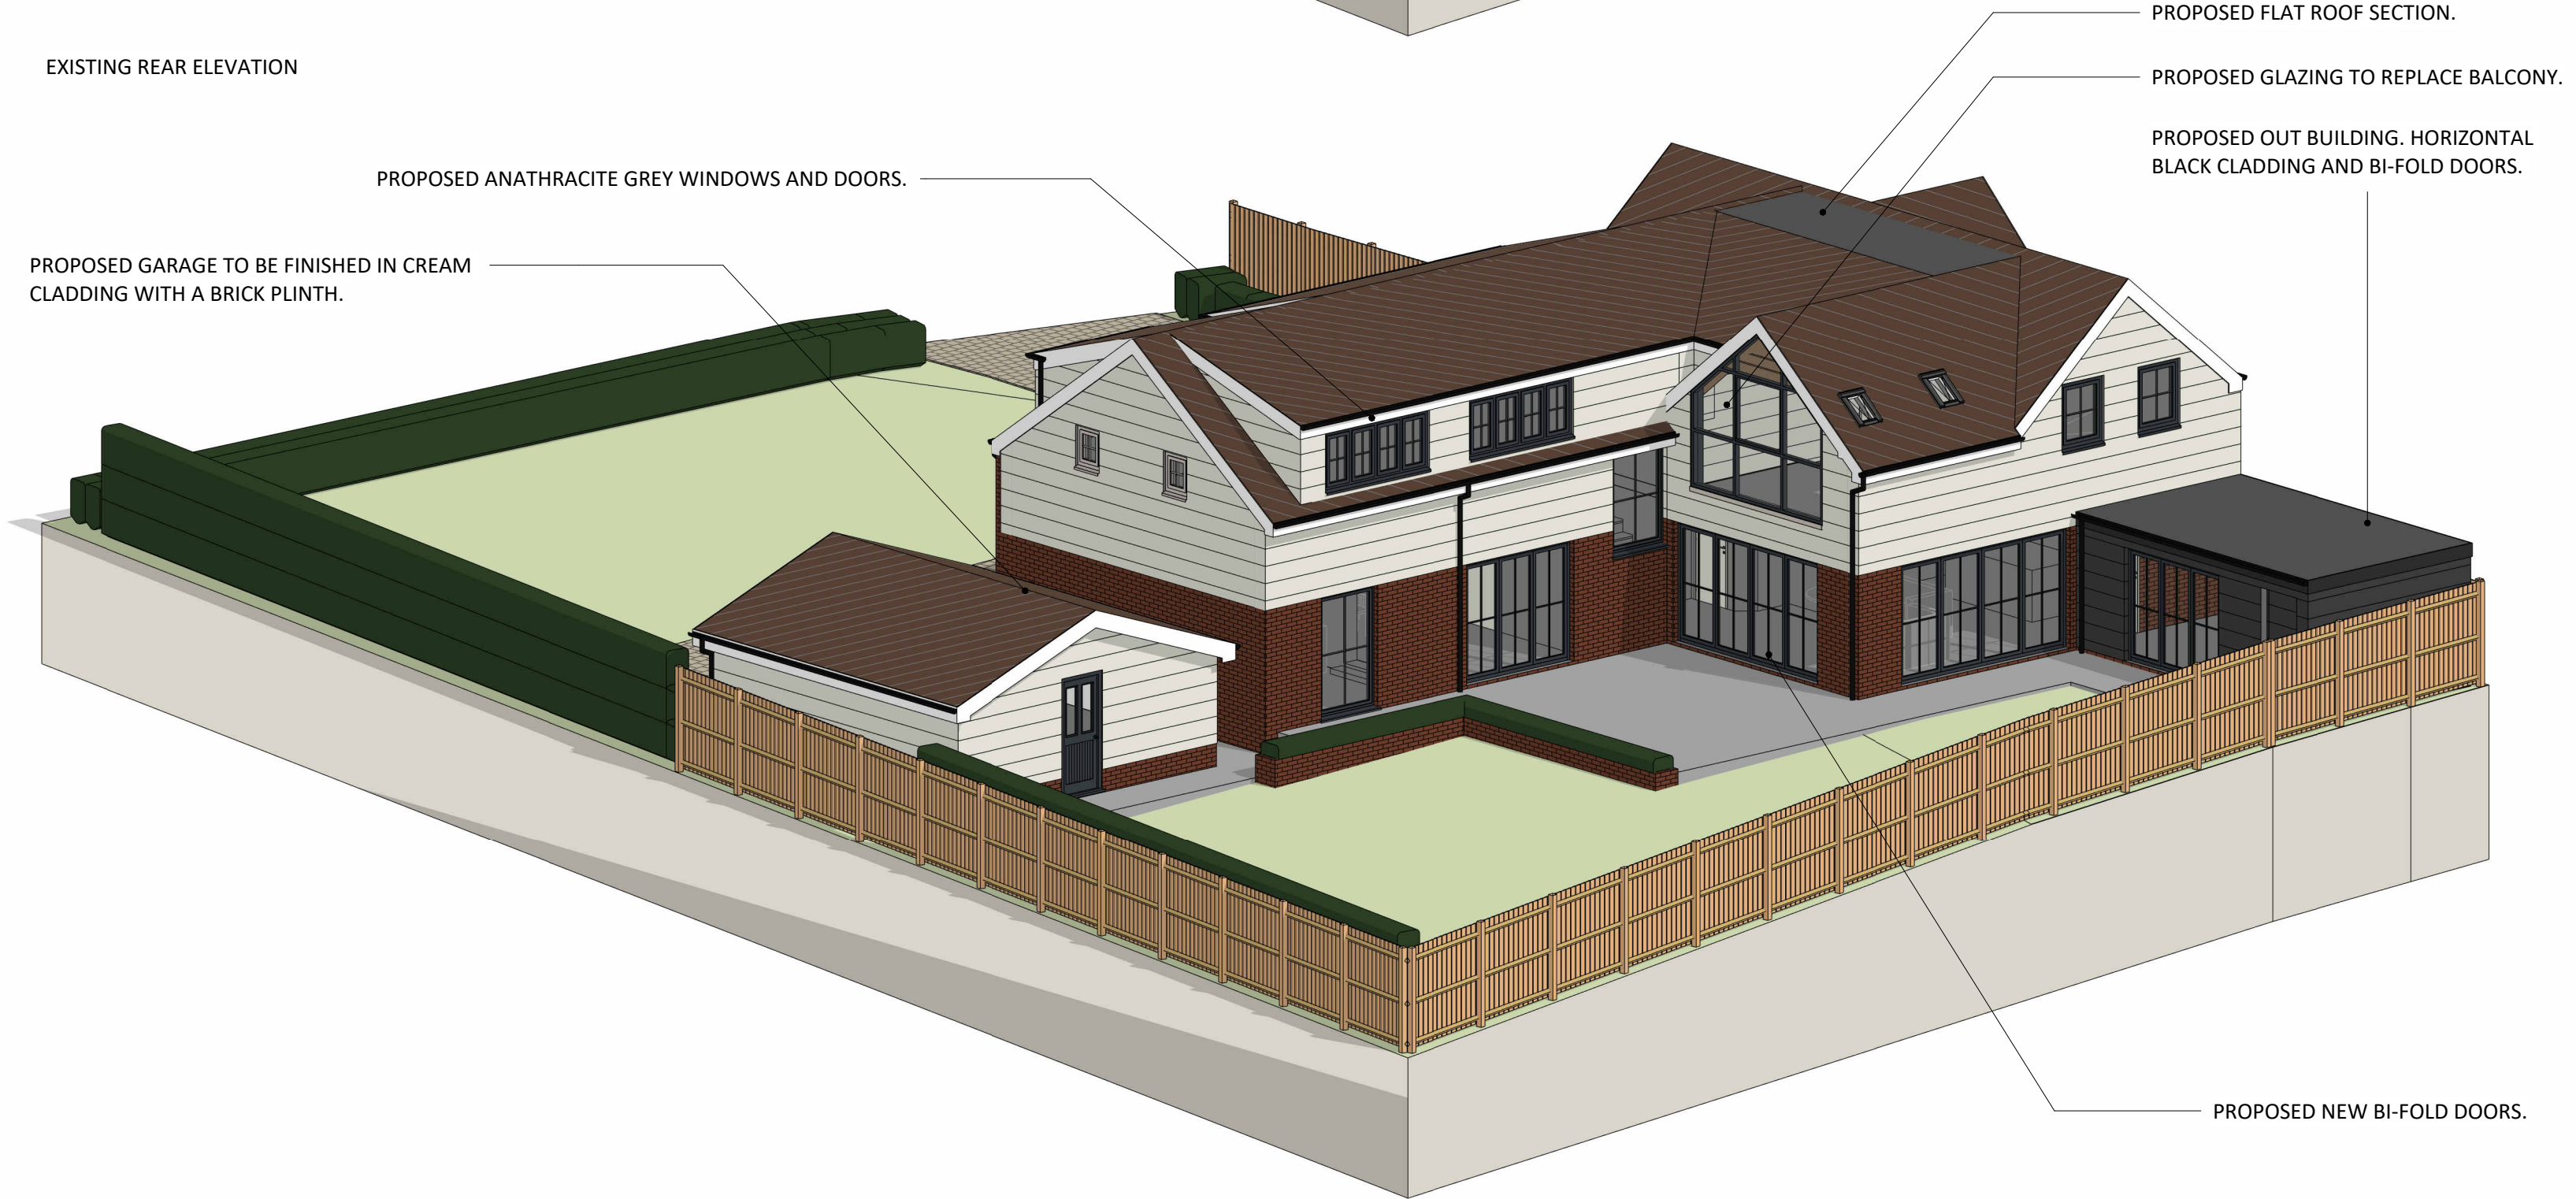

PROPOSED REAR ELEVATION