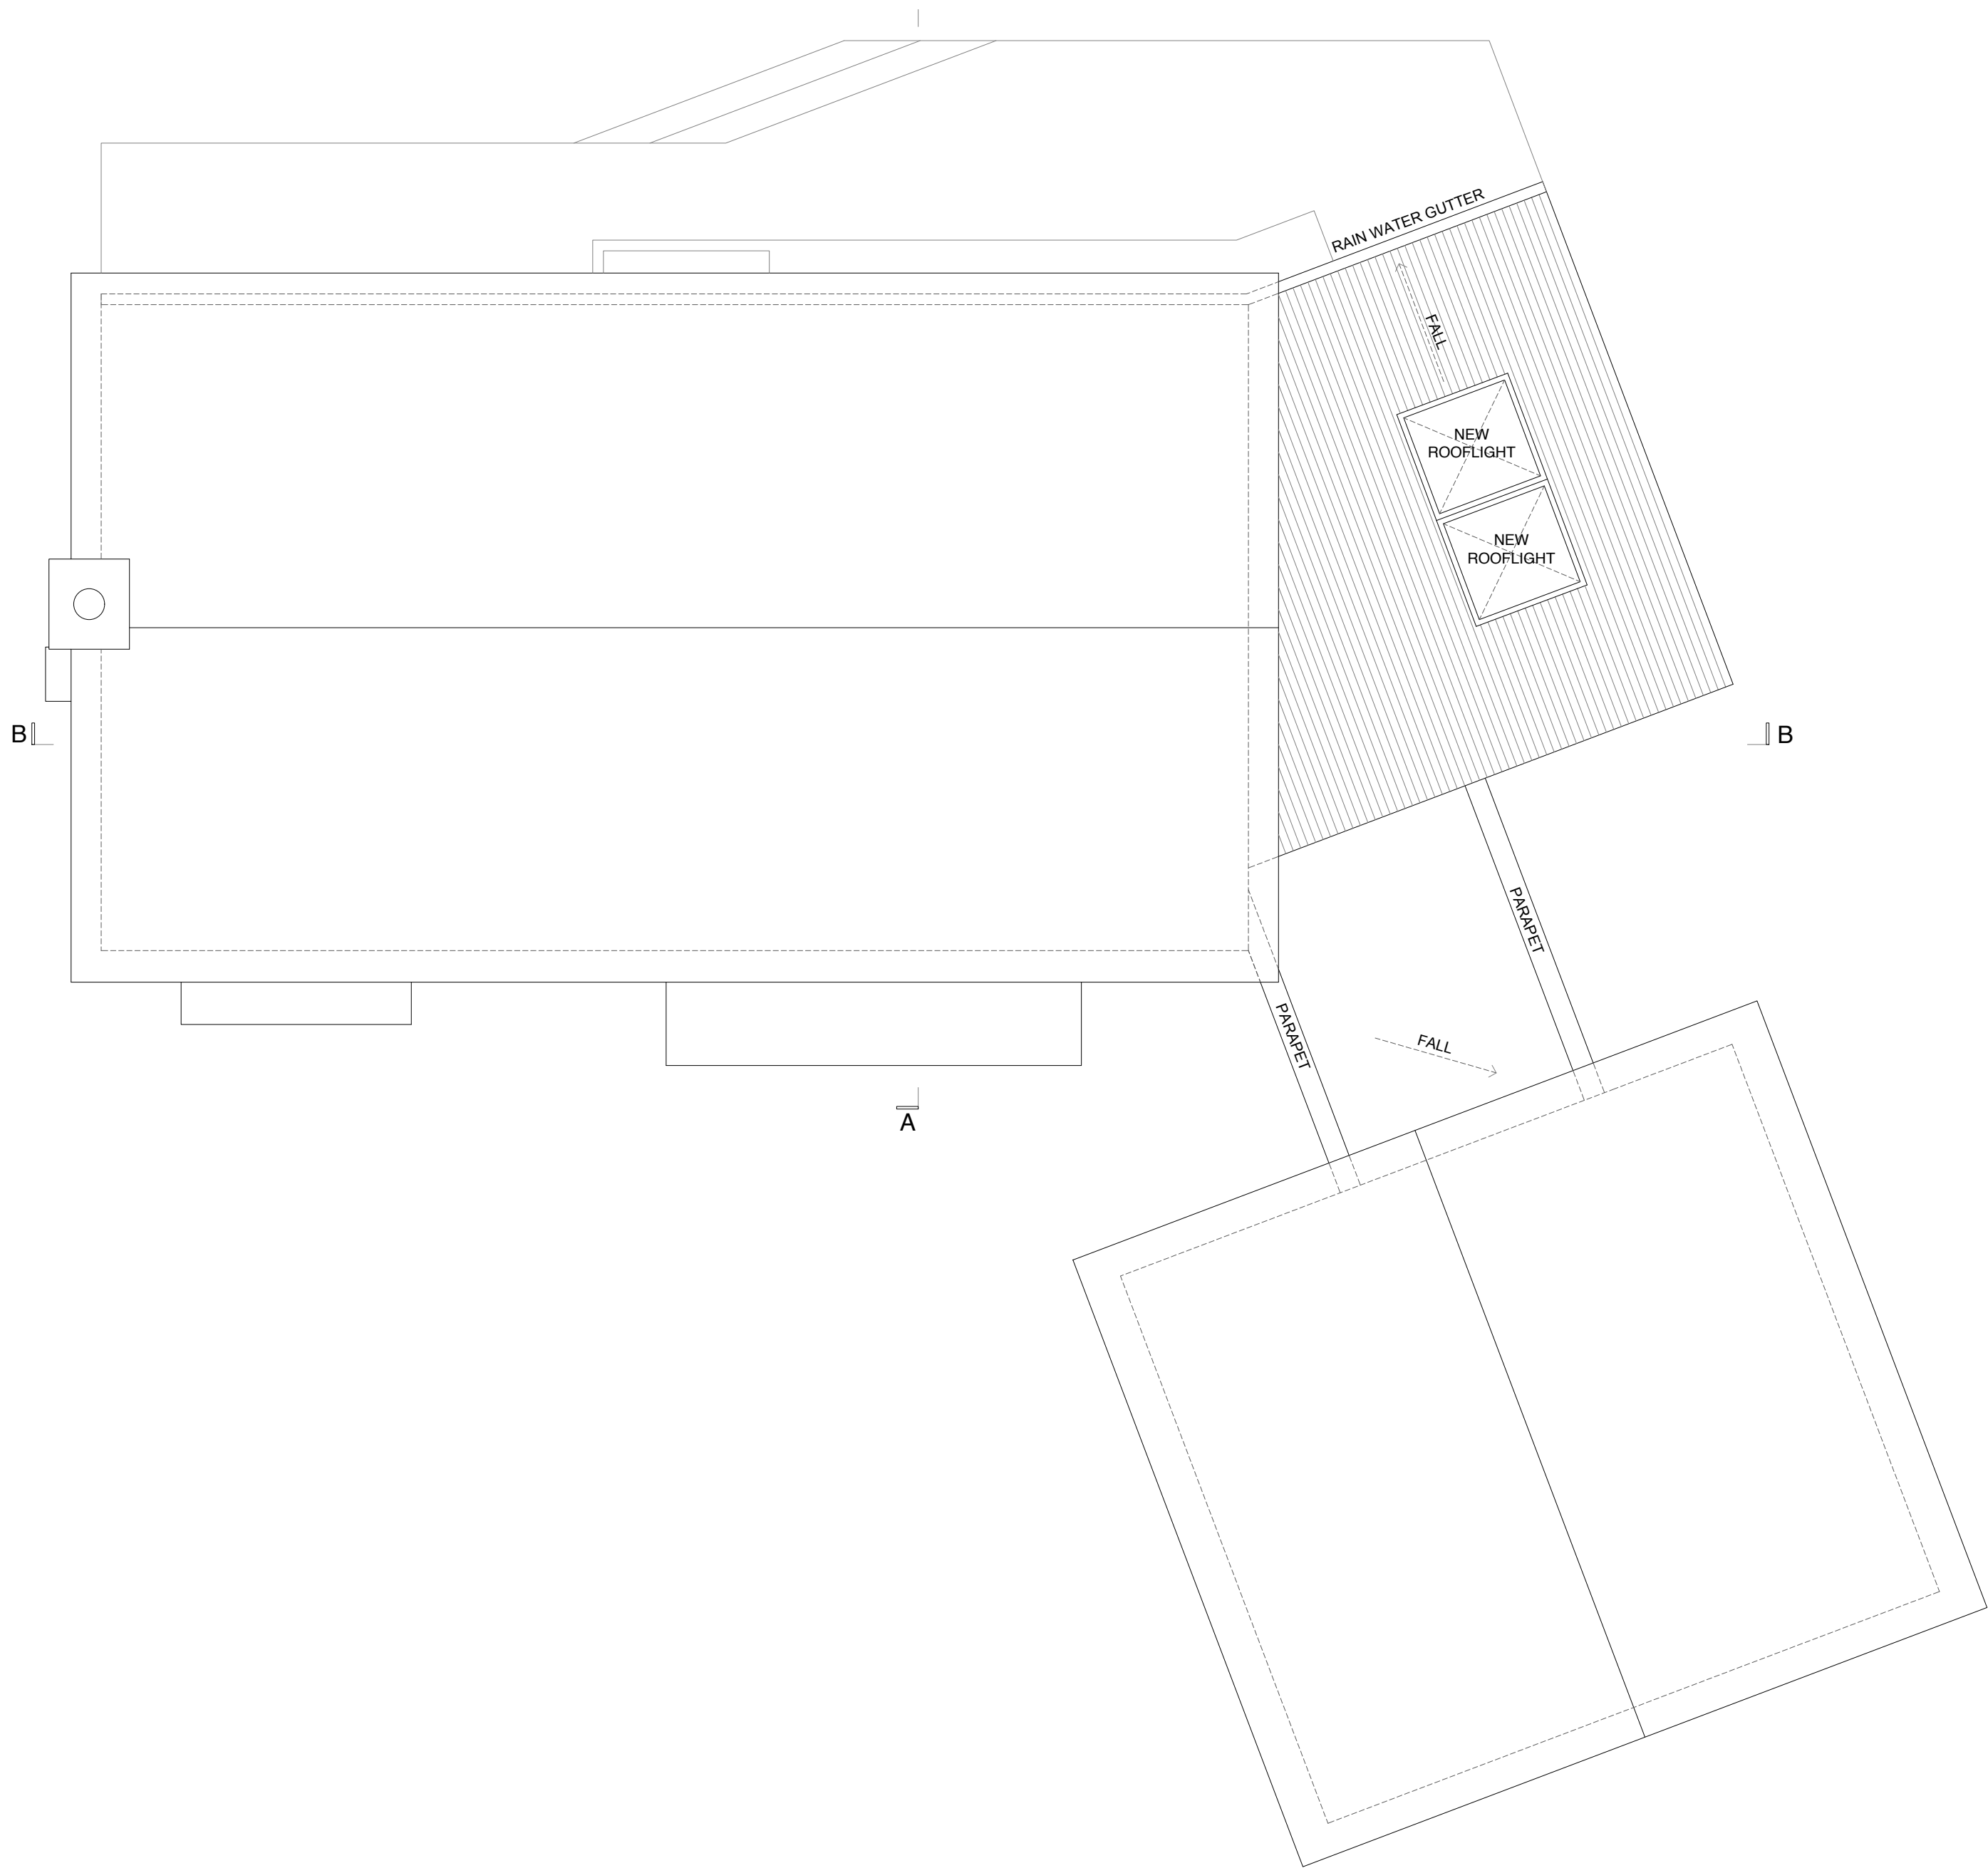


ZMINKOWSKA DE BOISE ARCHITECTS	
PROJECT NAME:	1 SPINNEY CLOSE
DRAWING NAME:	PROPOSED ROOF PLAN
DRAWING STATUS:	PLANNING
DRAWING NUMBER:	2602.024
DATE:	JUNE 2026
SCALE:	1:50 @ A3