
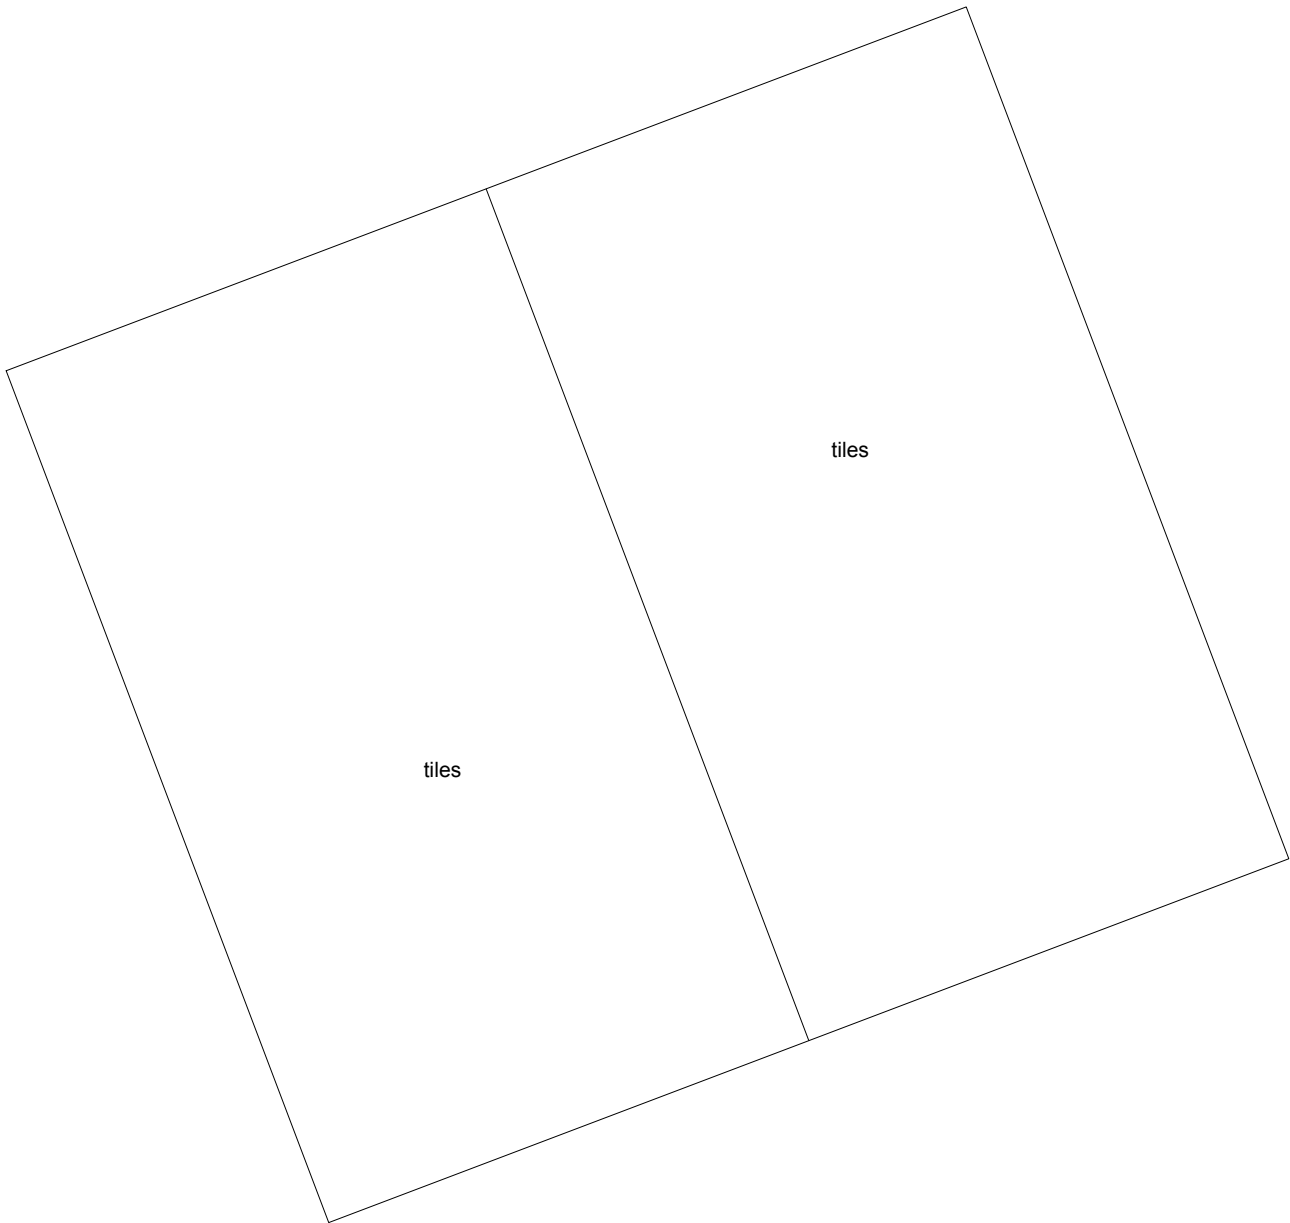


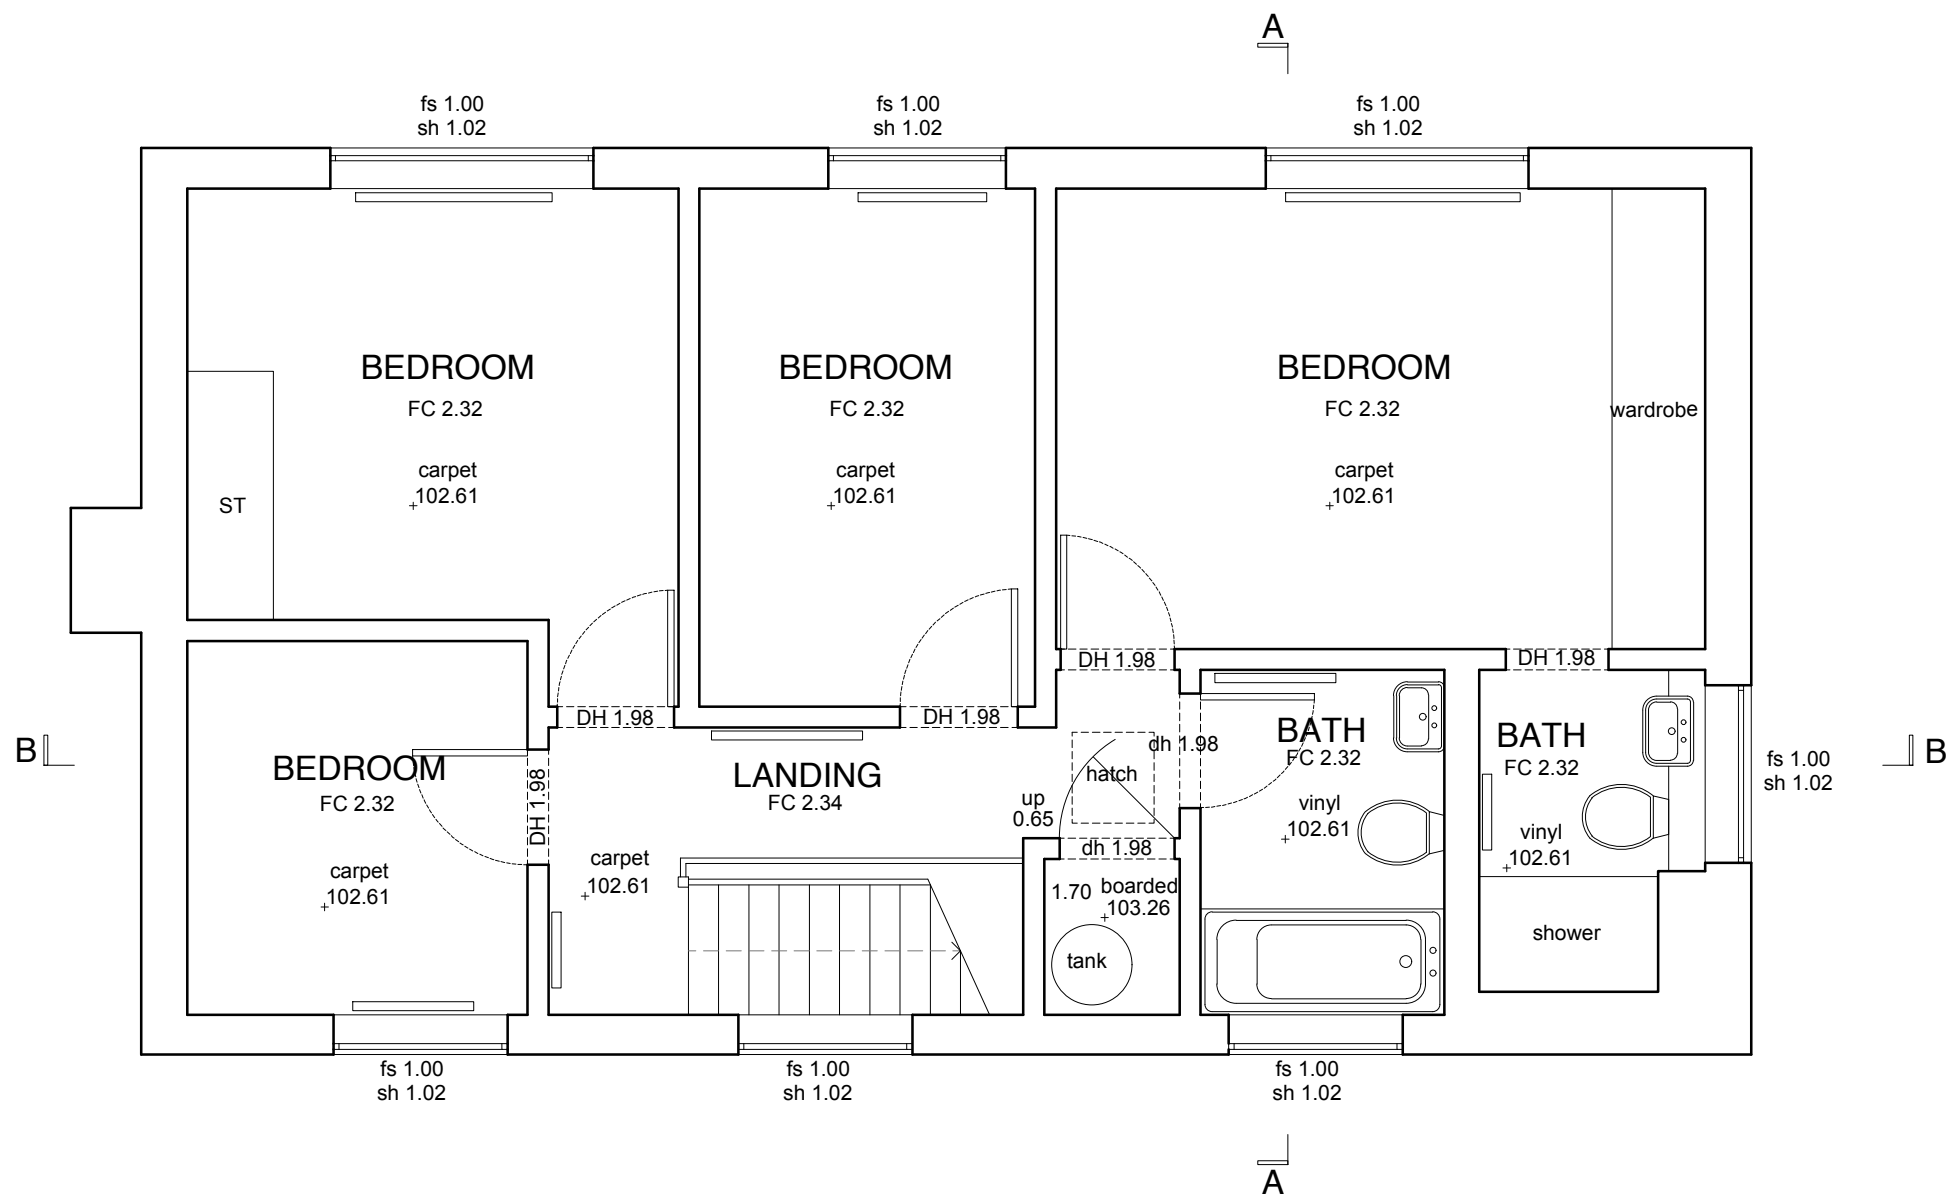

ZMINKOWSKA DE BOISE ARCHITECTS	
PROJECT NAME:	1 SPINNEY CLOSE
DRAWING NAME:	EXISTING FIRST FLOOR PLAN
DRAWING STATUS:	PLANNING
DRAWING NUMBER:	2602.003
DATE:	APRIL 2026
SCALE:	1:50 @ A2