


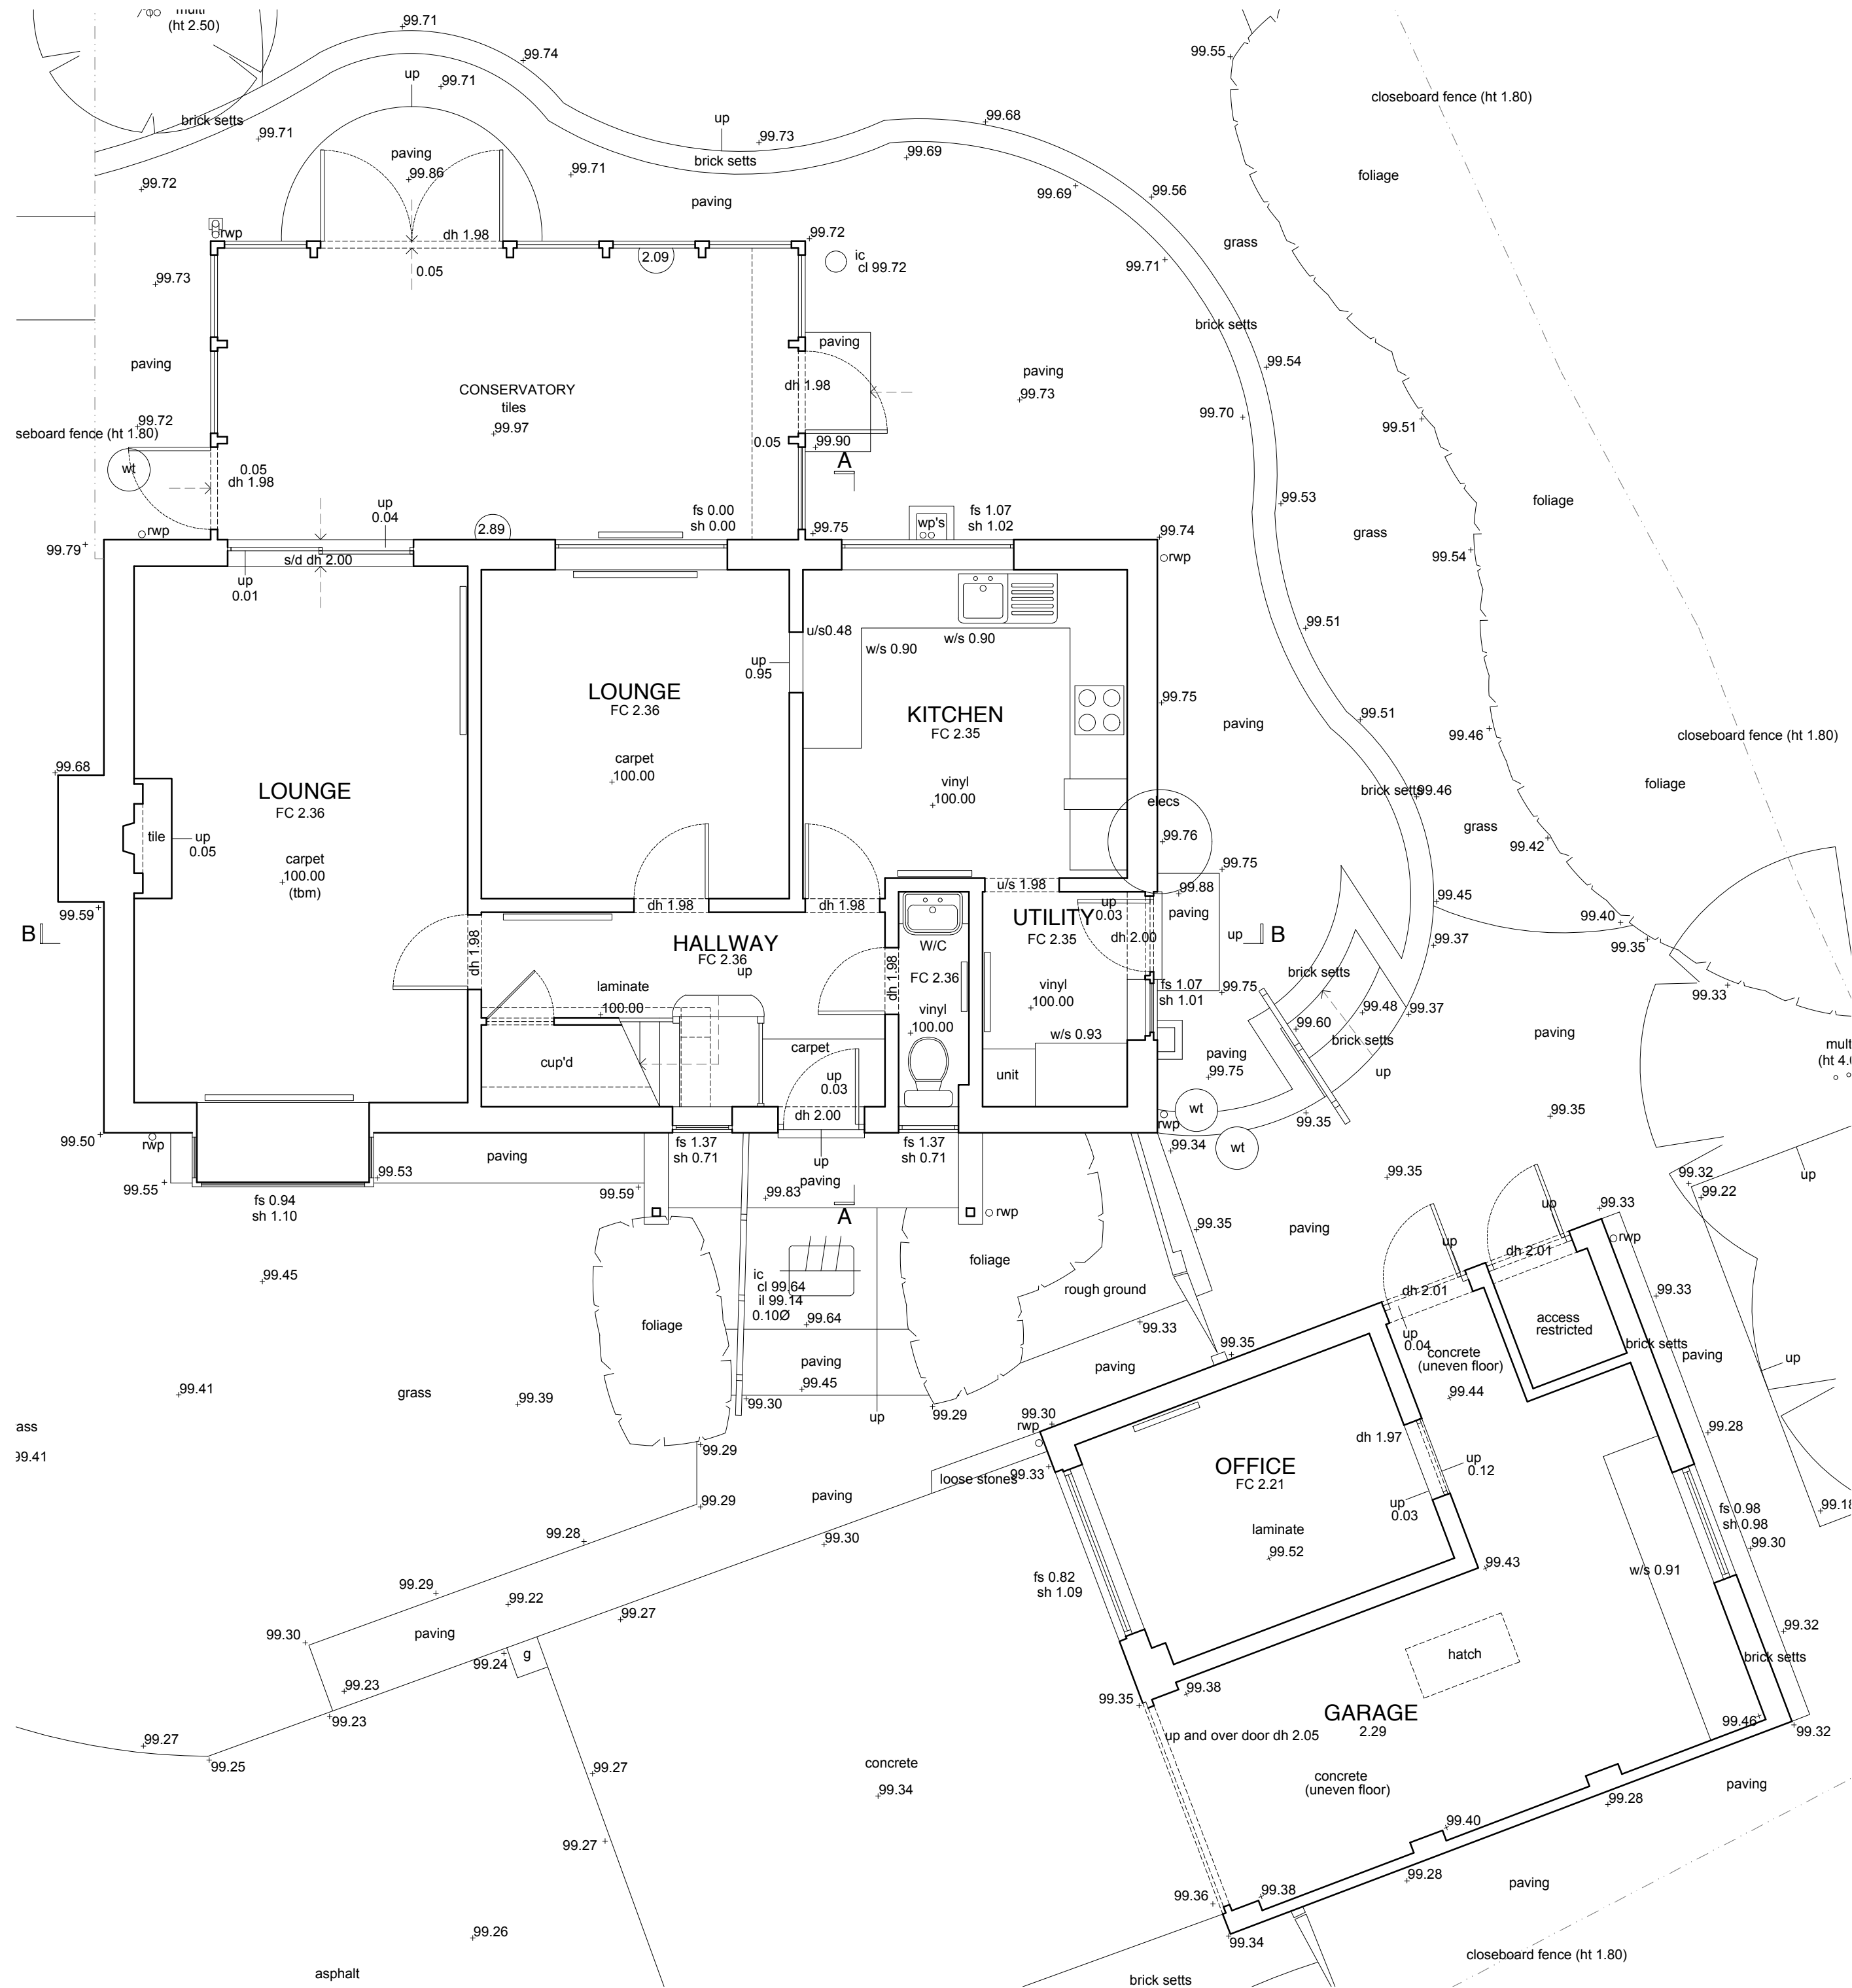

ZMINKOWSKA DE BOISE ARCHITECTS	
PROJECT NAME:	1 SPINNEY CLOSE
DRAWING NAME:	EXISTING GROUND FLOOR PLAN
DRAWING STATUS:	PLANNING
DRAWING NUMBER:	2602.002
DATE:	APRIL 2026
REVISION:	
SCALE:	1:50 @ A2

