


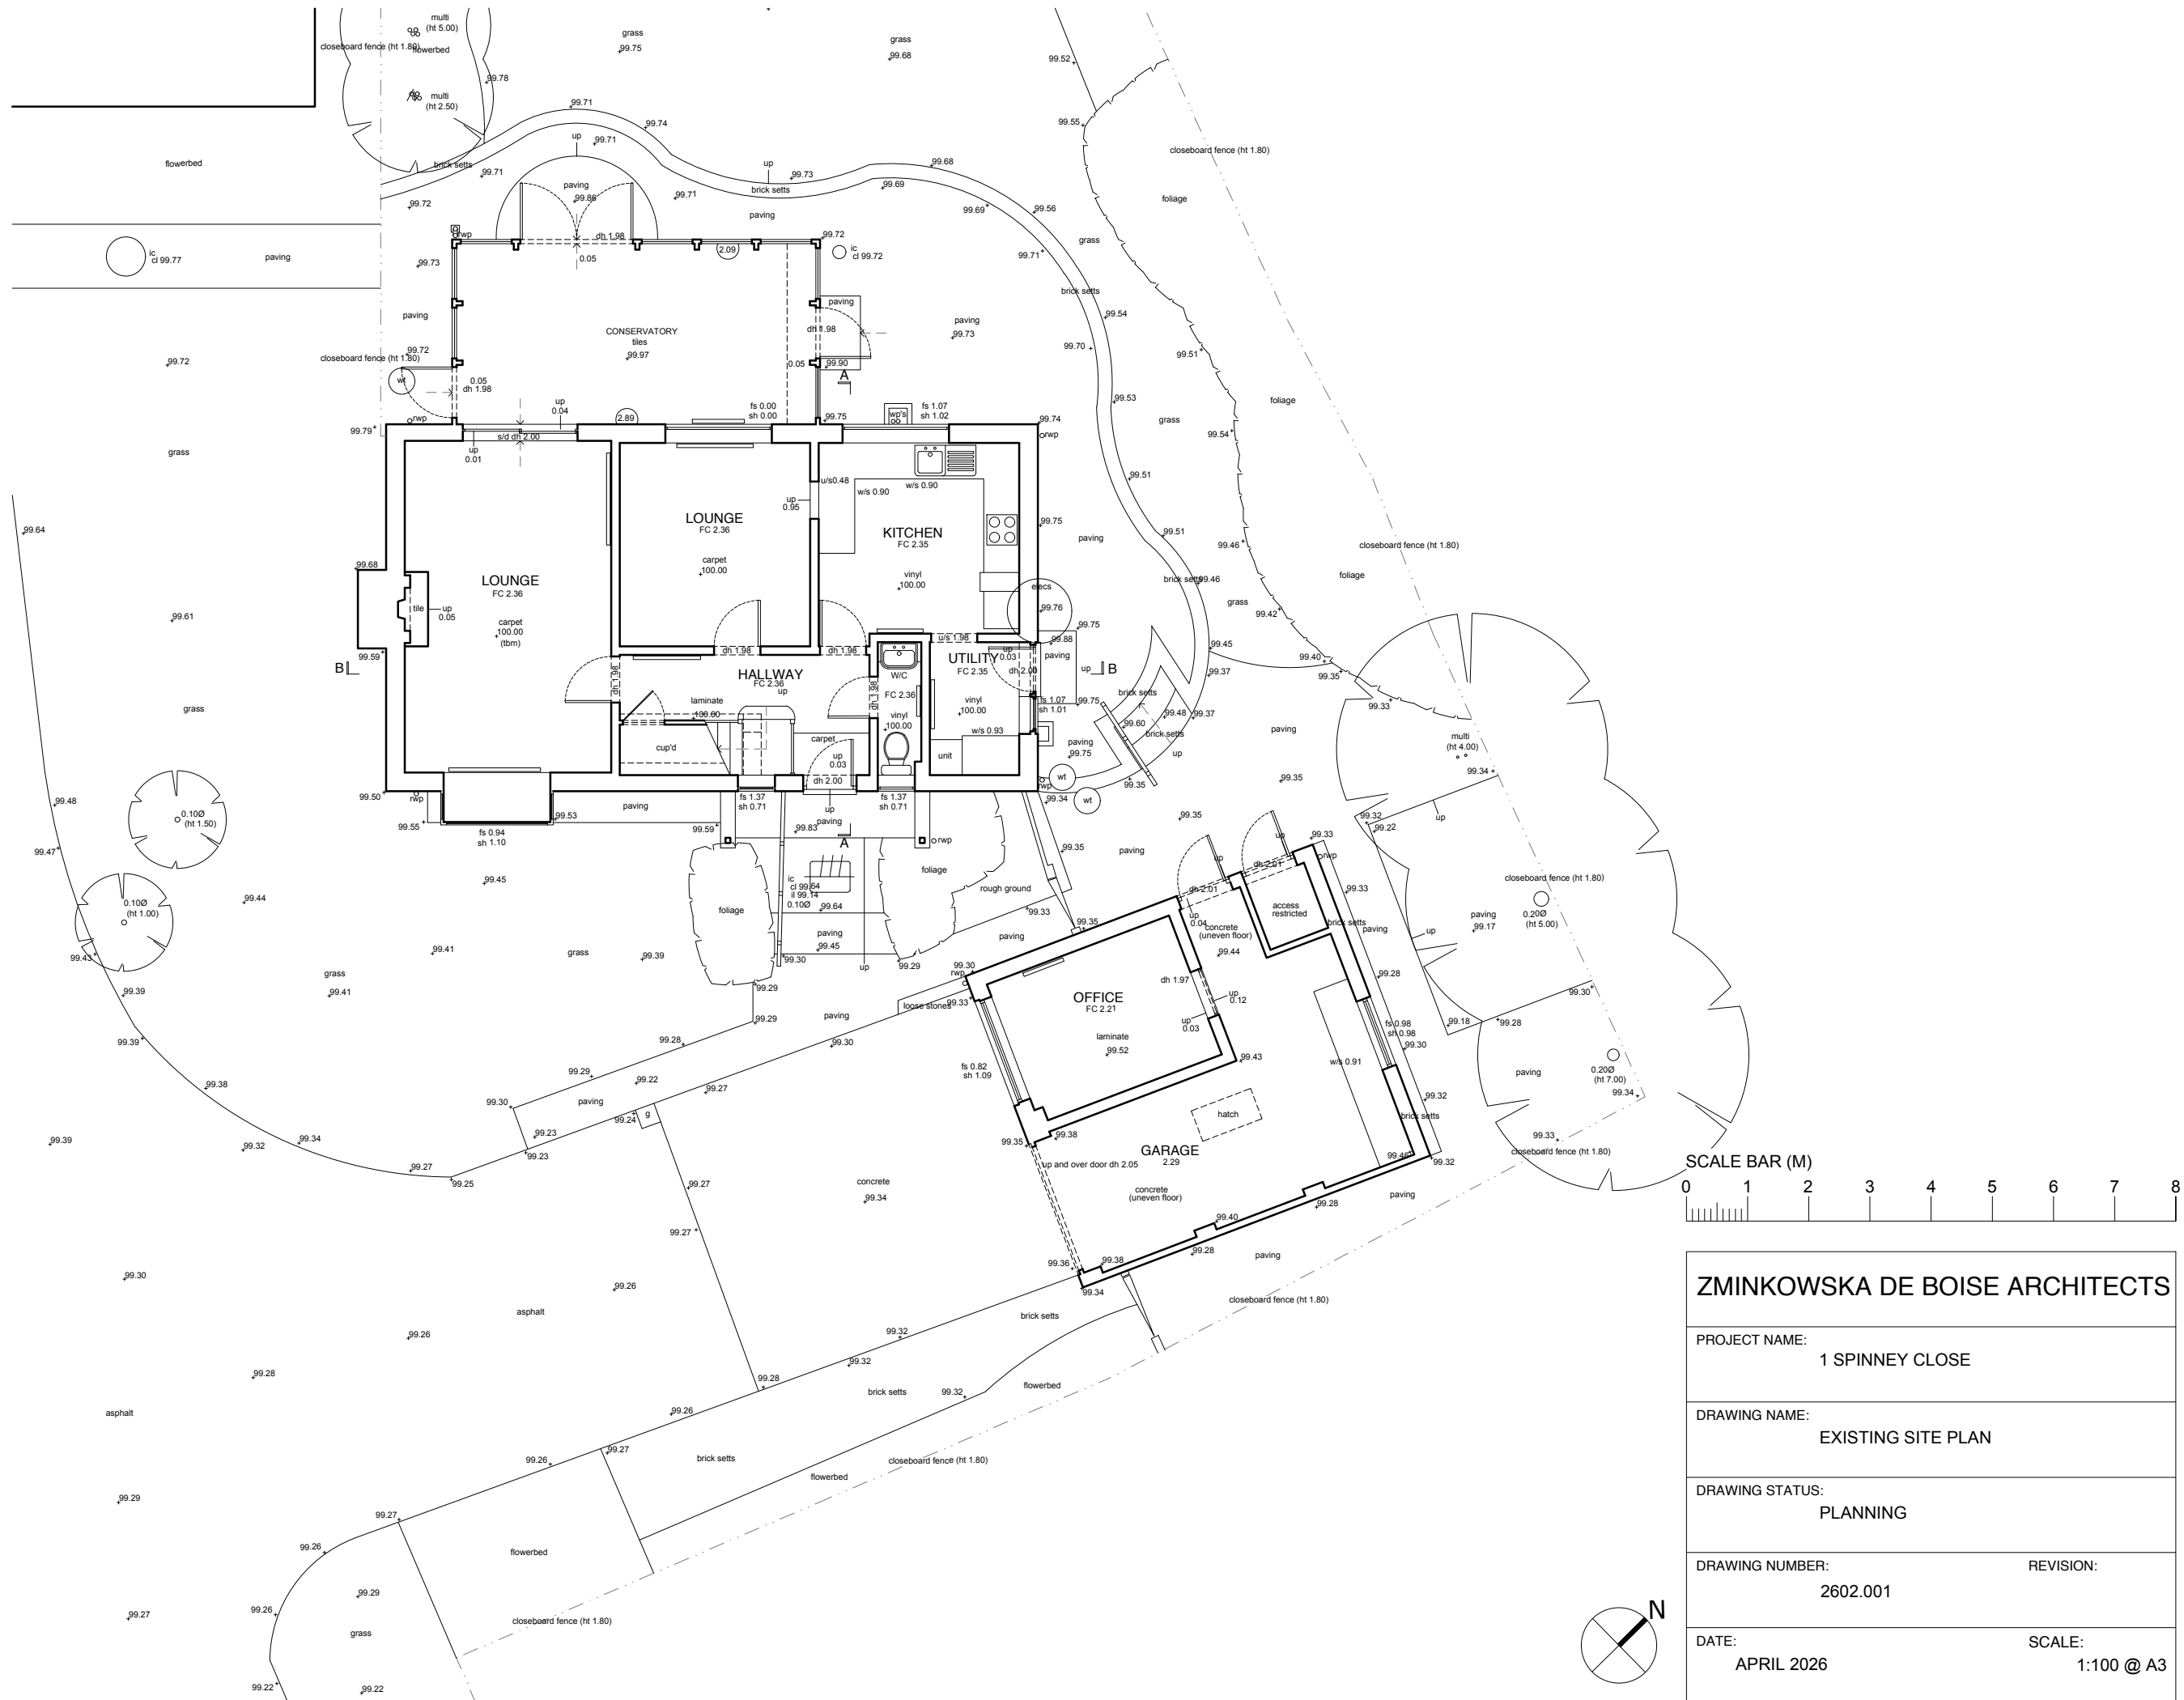

ZMINKOWSKA DE BOISE ARCHITECTS

PROJECT NAME:
1 SPINNEY CLOSE

DRAWING NAME:
EXISTING SITE PLAN

DRAWING STATUS:
PLANNING

DRAWING NUMBER:
2602.001

REVISION:

DATE:
APRIL 2026

SCALE:
1:100 @ A3