


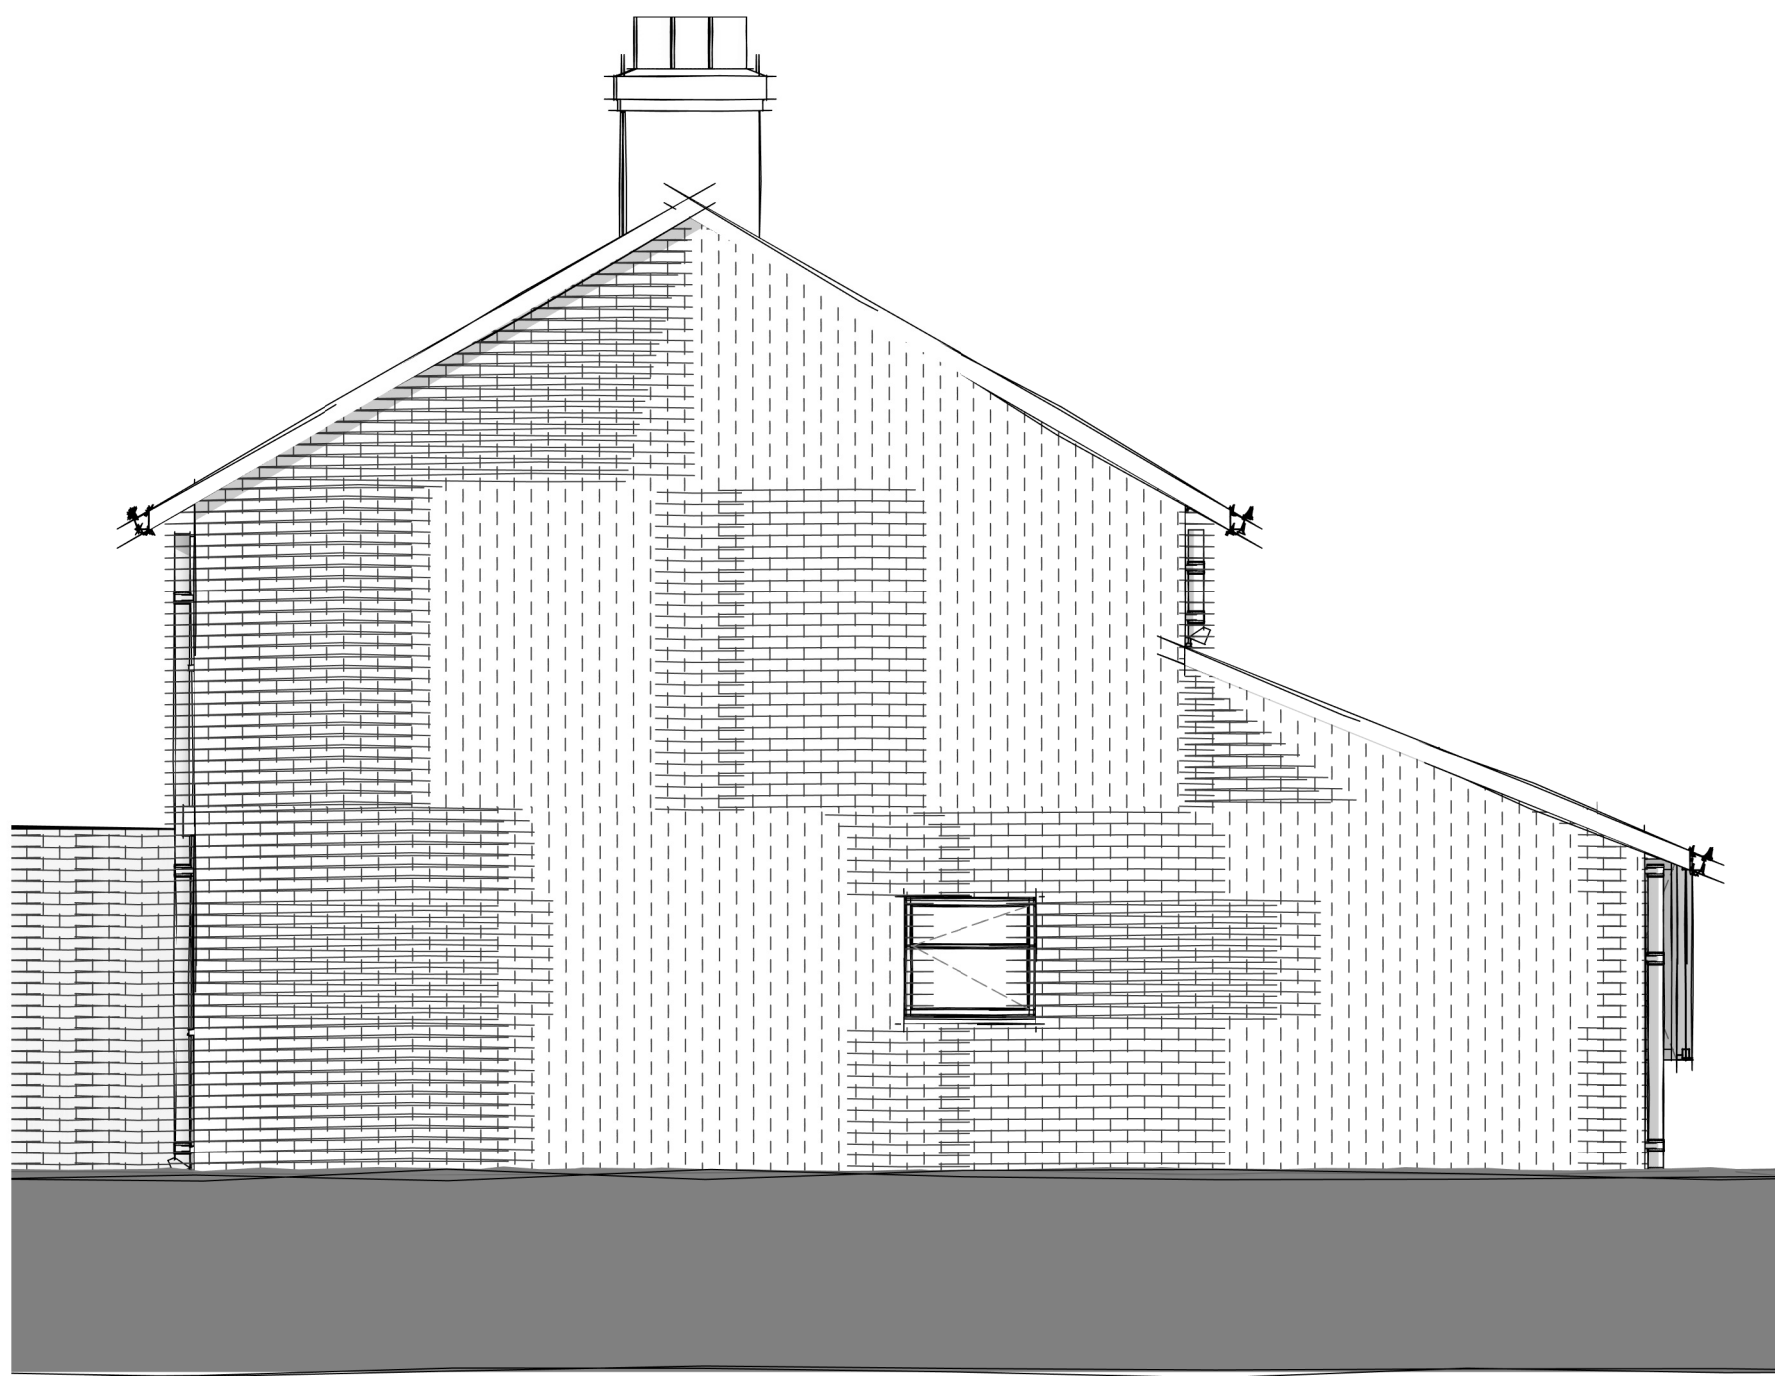

2 Side Elevation (E)  
1 : 50




3 Rear Elevation  
1 : 50



1 Front Elevation  
1 : 50



4 Side Elevation (W)  
1 : 50

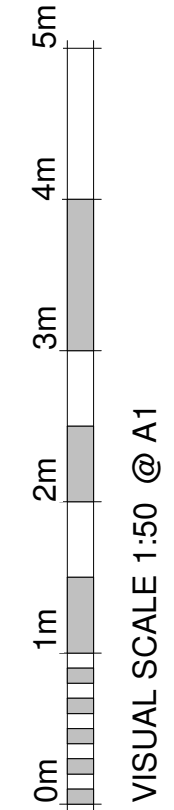

| Revision Number | Revision Description | Revision Date | Issued by |
|-----------------|----------------------|---------------|-----------|
|                 | Revision             |               |           |

#### Planning

Status:

Dimensions, areas and levels where given are only approximate and subject to site survey.  
All dimensions are to be checked on site. Figured dimensions only are to be taken from this drawing.  
This drawing is to be read in conjunction with all relevant consultants and/or specialists drawings/documents and any discrepancies or variations are to be notified to the Architect before the affected work commences. This drawing is copyright and remains the property of the Architects.



telephone:01462 453931  
email:info@croearchitects.co.uk  
web: www.croearchitects.co.uk

Project:  
Hitchwood Cottage,  
Hitchwood Lane,  
Preston,  
SG4 7RY

Client:  
Mrs Grower

Drawing name:  
As Existing - House Elevations

|                     |                |          |
|---------------------|----------------|----------|
| Scale: 1 : 50 at A1 | Drawing number | Revision |
| Date: 01 - 26       | 26038 - 002    |          |
| Drawn by: AB        |                |          |