


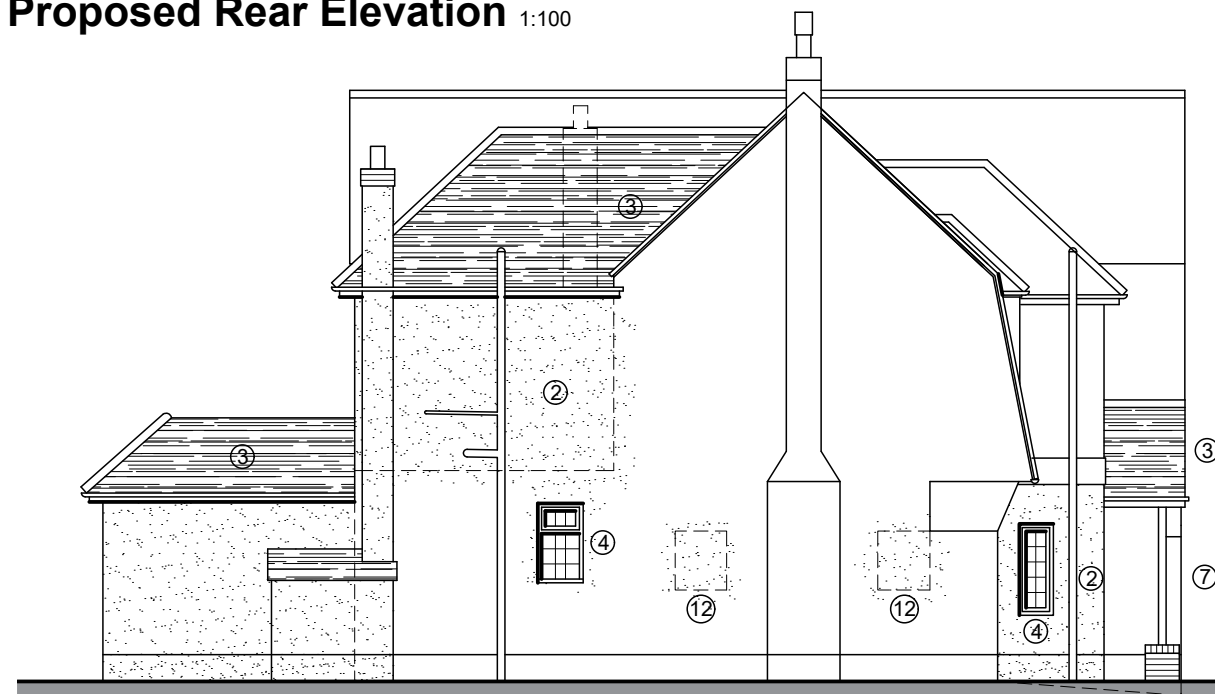

Proposed Rear Elevation 1:100




Proposed Flank Elevation 1:100



Proposed Side Elevation 1:100



Proposed Front Elevation 1:100

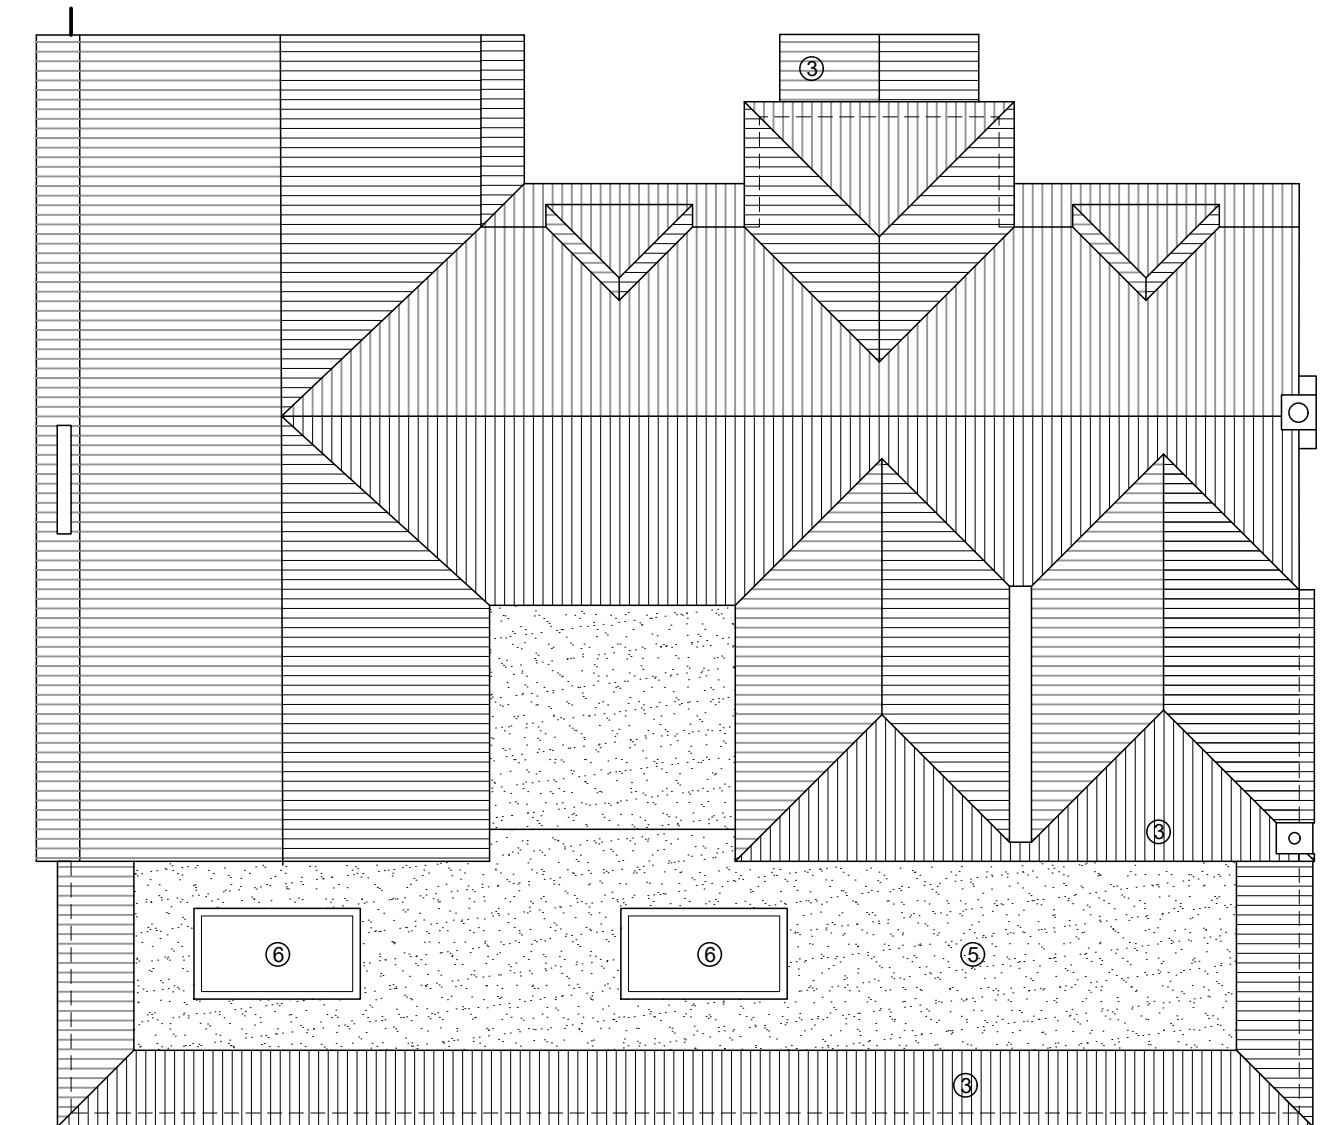


Proposed Roof Plan 1:100

- Key
- ① Powder coated aluminum doors and windows
 - ② Render to match existing
 - ③ Plain tiles to match existing
 - ④ White UPVC window to match existing
 - ⑤ New flat crown roof
 - ⑥ New aluminum flat roof windows
 - ⑦ New Oak framed porch canopy with brick plinths
 - ⑧ Replace existing garage door with new timber hinged doors
 - ⑨ New Front door and sidelights
 - ⑩ Demolish existing timber lean-to
 - ⑪ Demolish existing chimney
 - ⑫ Infill existing windows

0m 1m 2m 3m 4m 5m 6m

1:100 @ A2


Revision	Date	Rev

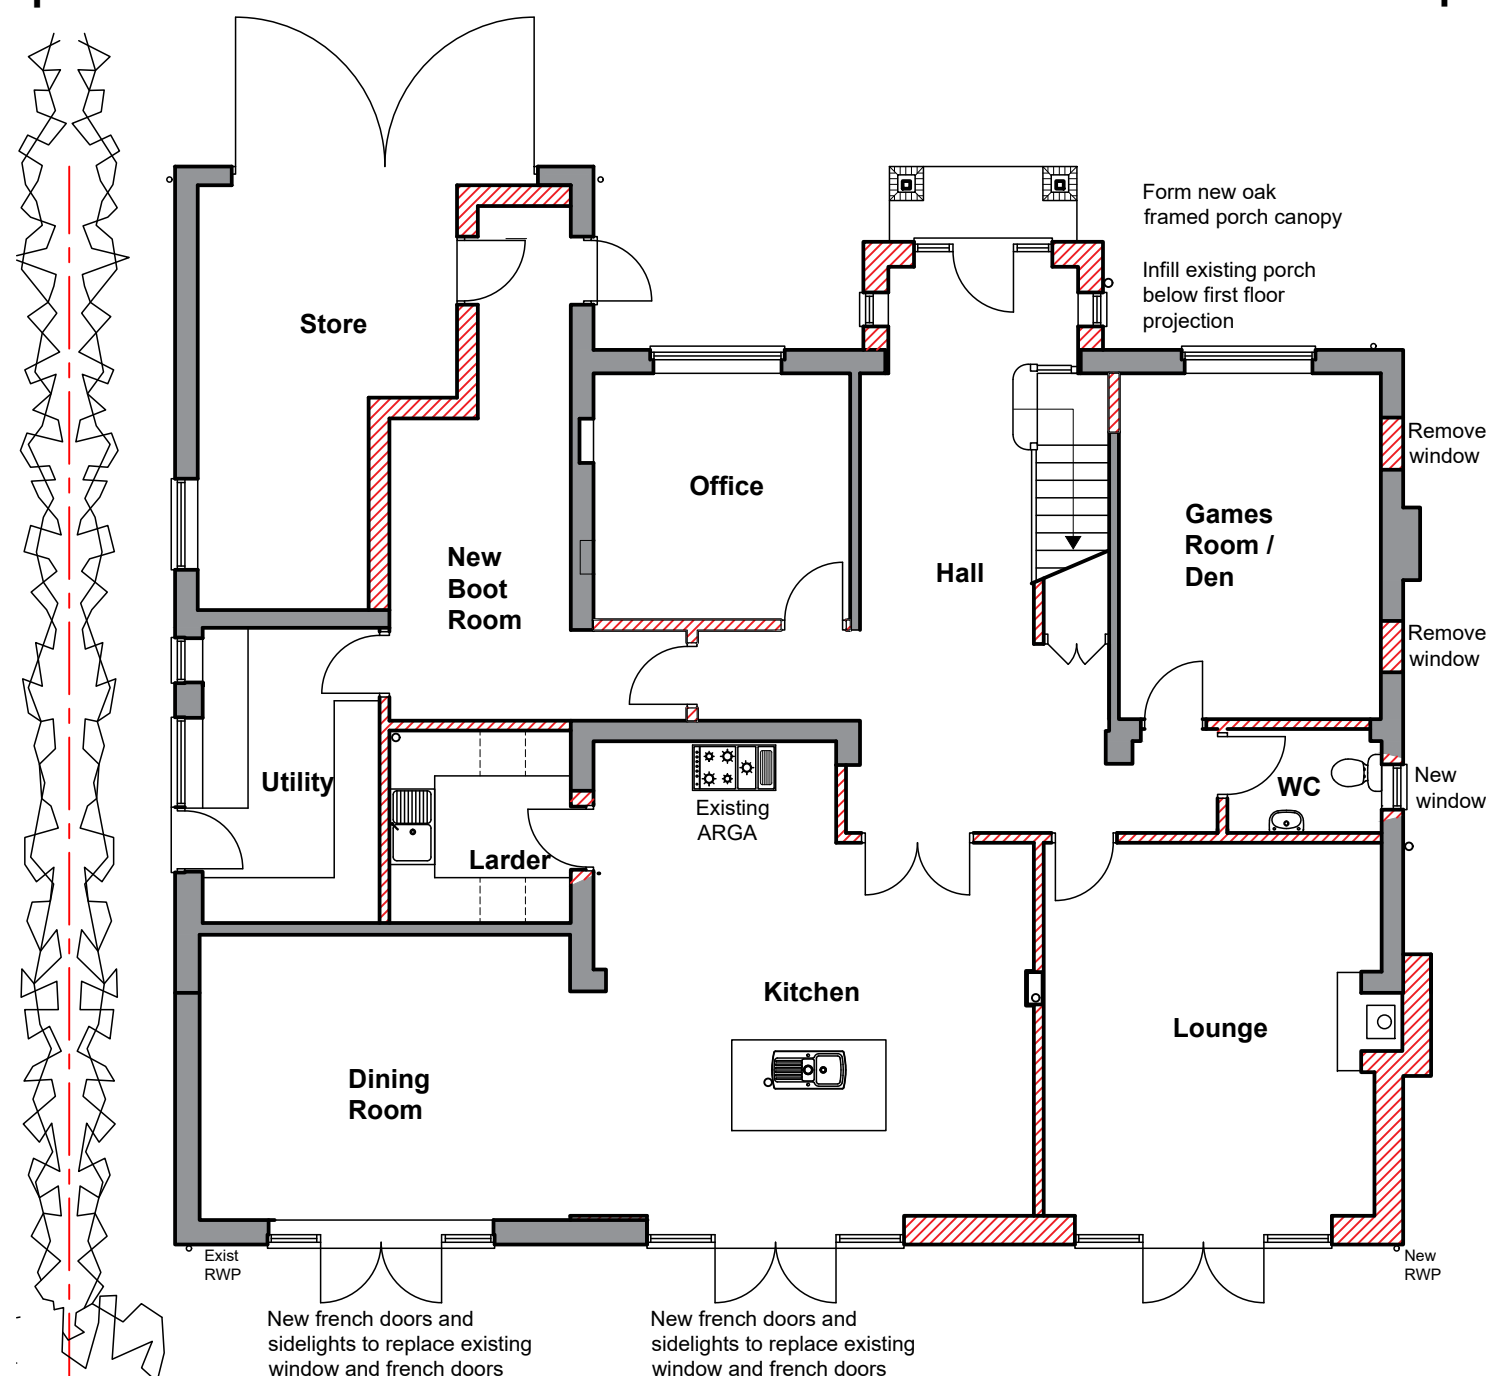

Proposed Ground Floor Plan 1:100

Form new chimney breast and external flue

Form new ground floor infill extension to reflect profile of existing rear extension

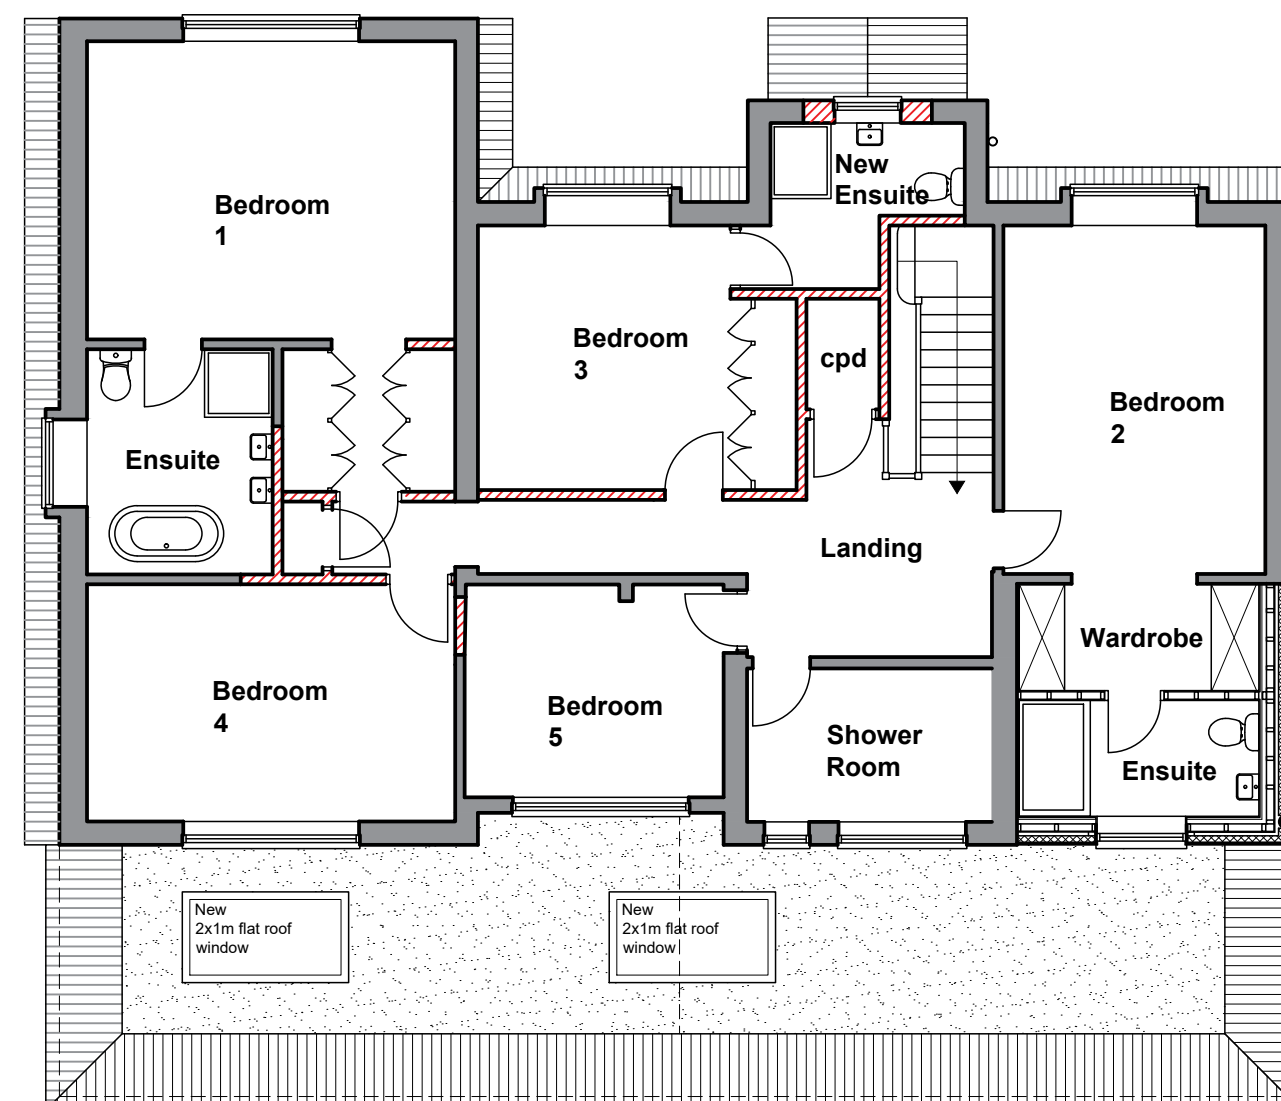

Proposed First Floor Plan 1:100

Form new first floor extension over existing ground floor extension

Project	2 storey Side and Single Storey Rear Extension and Front Porch Ground Floor Infill 6 Blackmore Way Wheatthampstead AL4 8LJ
Drawing	Proposed Plans and Elevations
Scale	1:100 @ A2
Date	January 2026
Dwg. No.	DRS-387-02
BUILD4SPACE Maximise your home's potential Extensions, Loft conversions, Design & Build Renovations & New Builds 01727 400103 • 07966 535353 www.build4space.co.uk info@build4space.co.uk	