



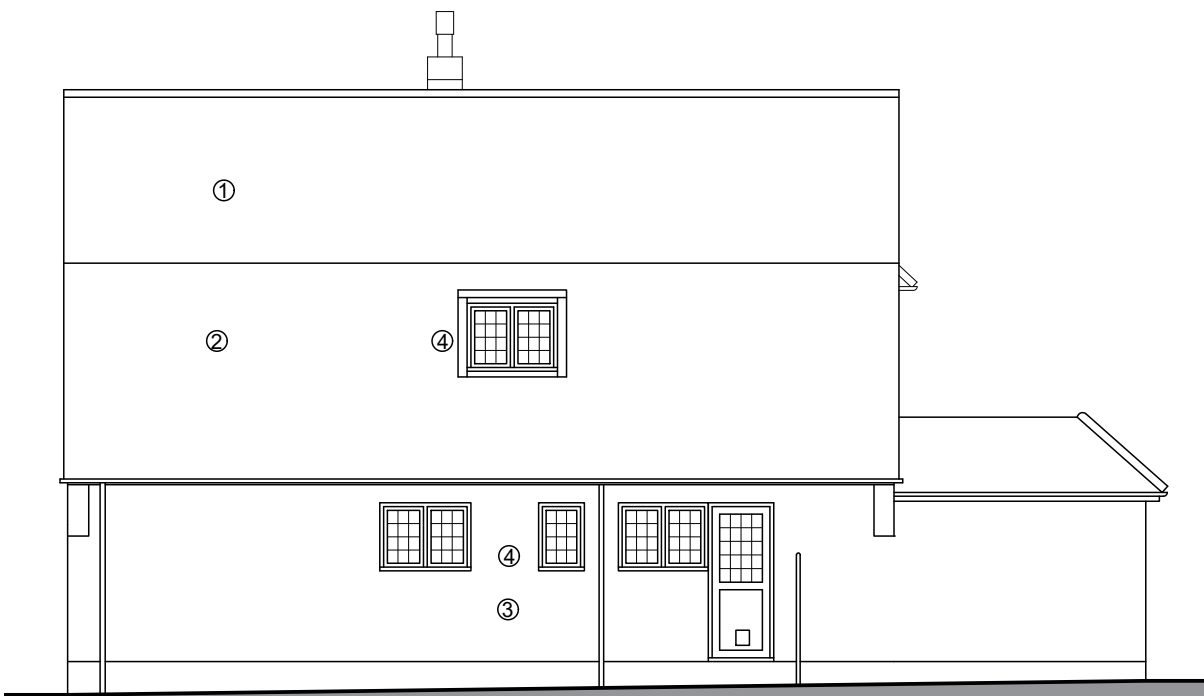

Existing Rear Elevation 1:100

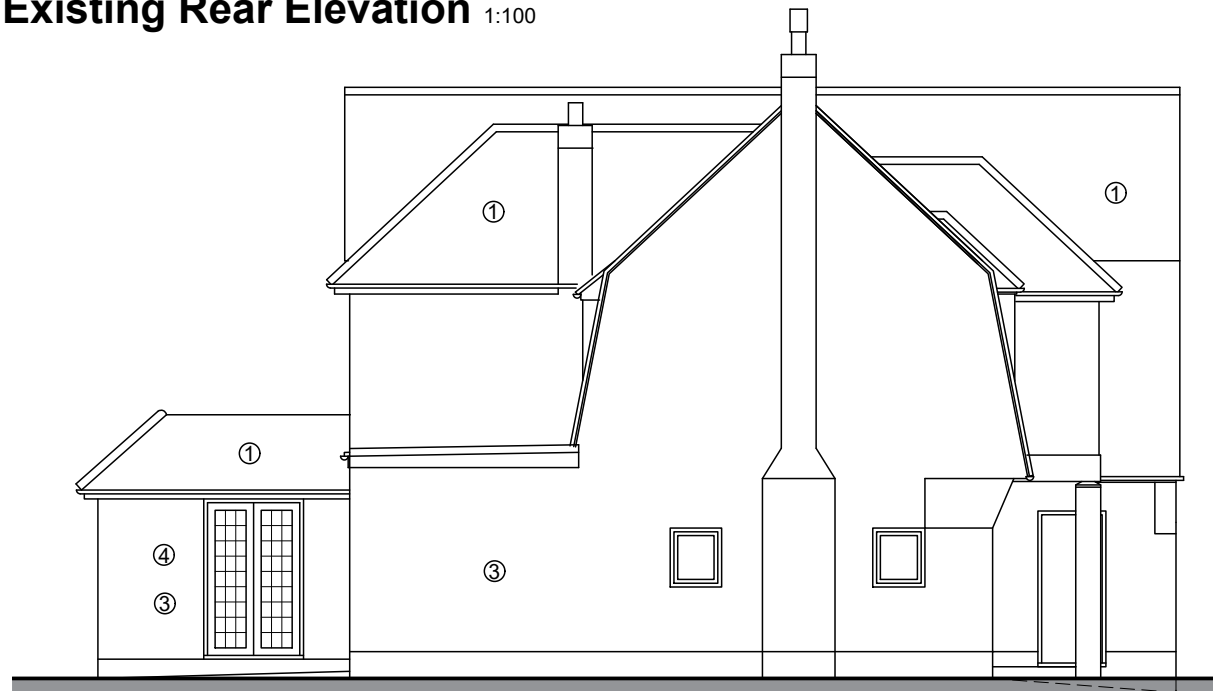


Existing Flank Elevation 1:100



Existing Side Elevation 1:100




Existing Front Elevation 1:100

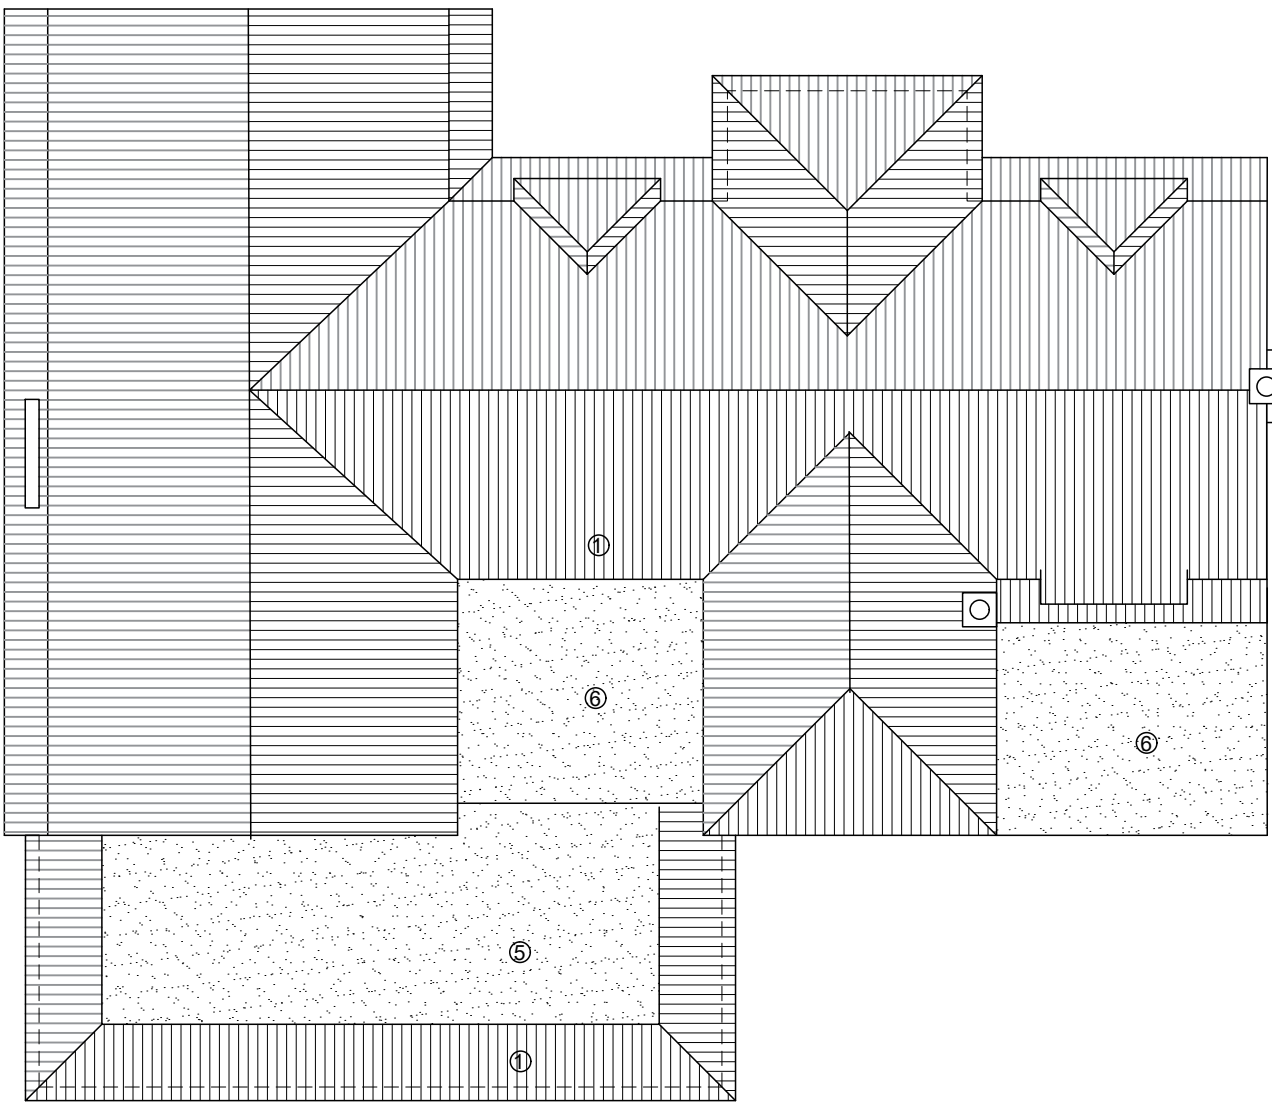


Existing Roof Plan 1:100

- ① Plain tiles to main roof
- ② Vertical plain tile hanging
- ③ Decorated render
- ④ White UPVC windows
- ⑤ Crown Flat Roof
- ⑥ Flat Roof
- ⑦ Timber leanto

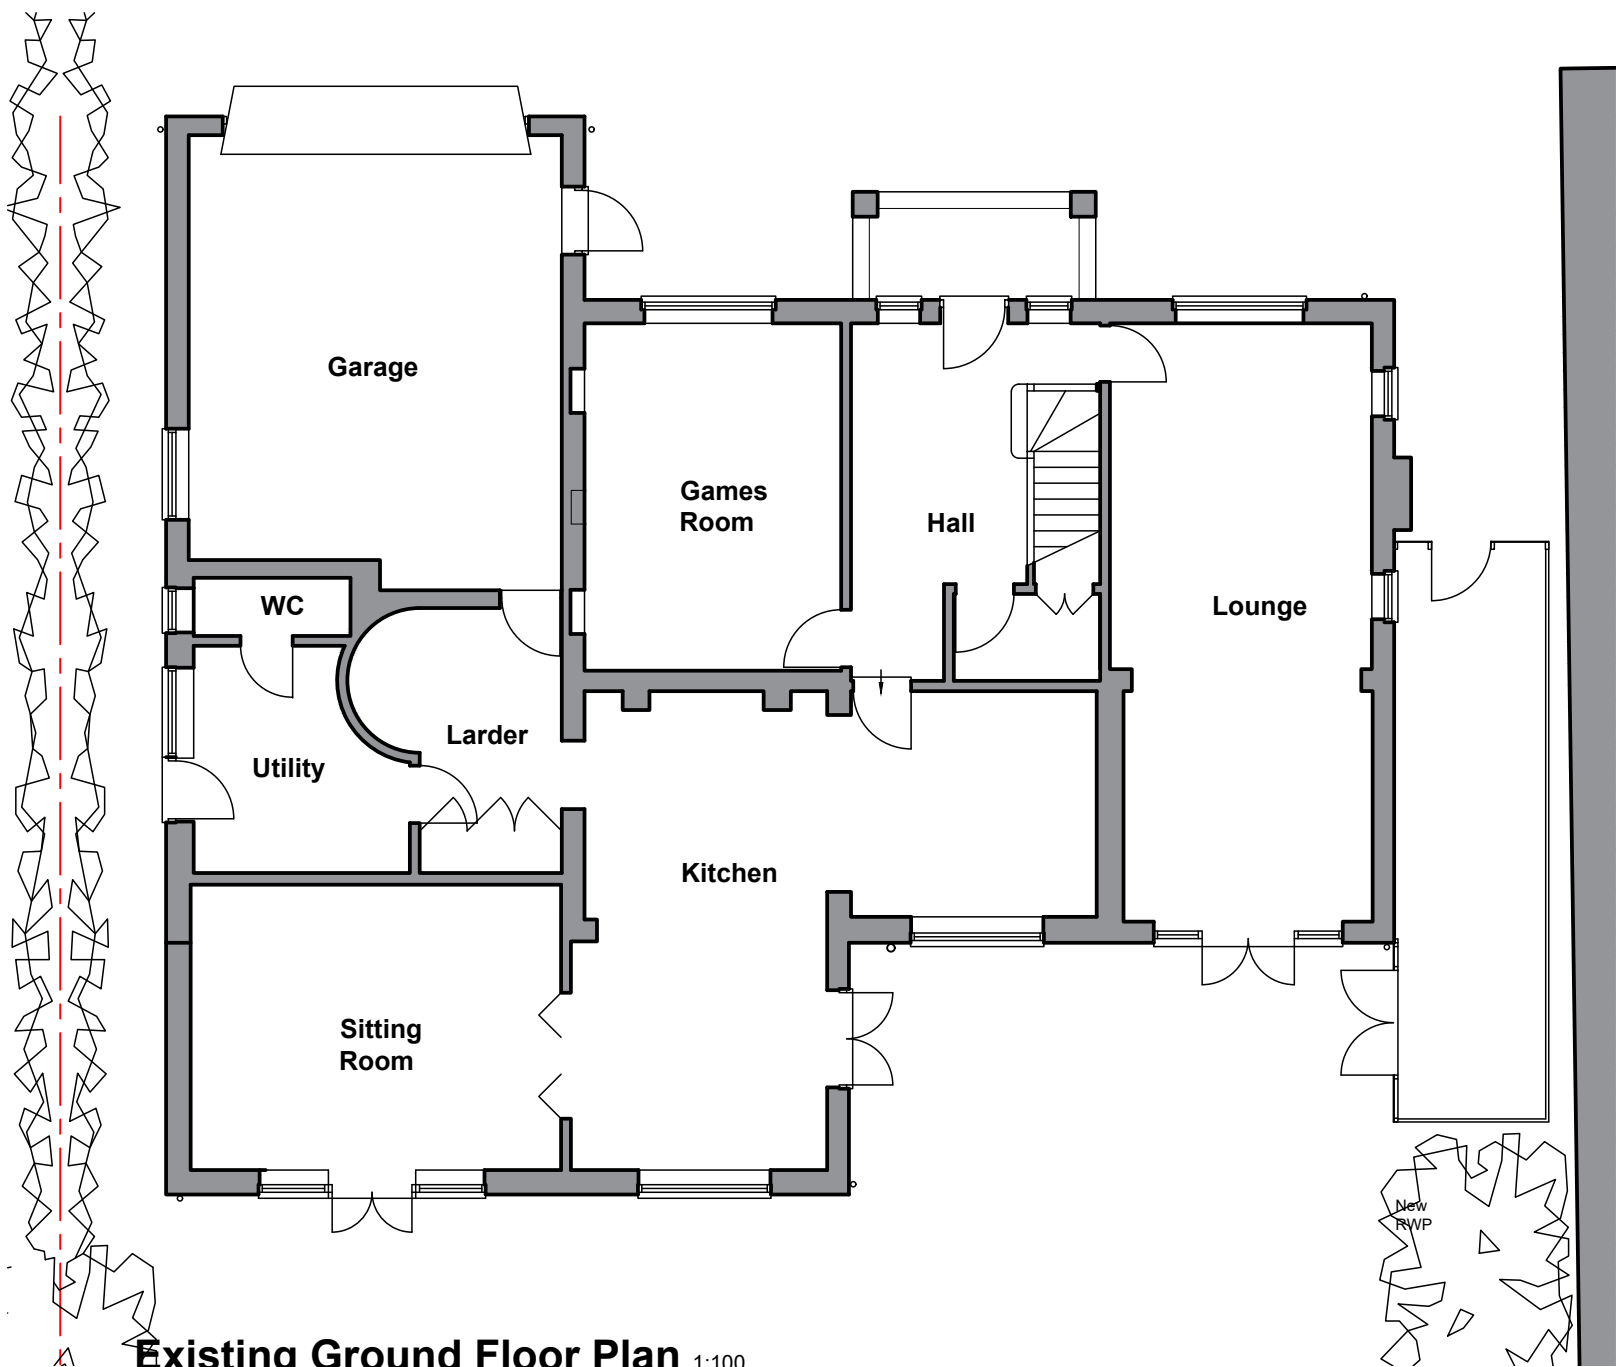

Existing Ground Floor Plan 1:100

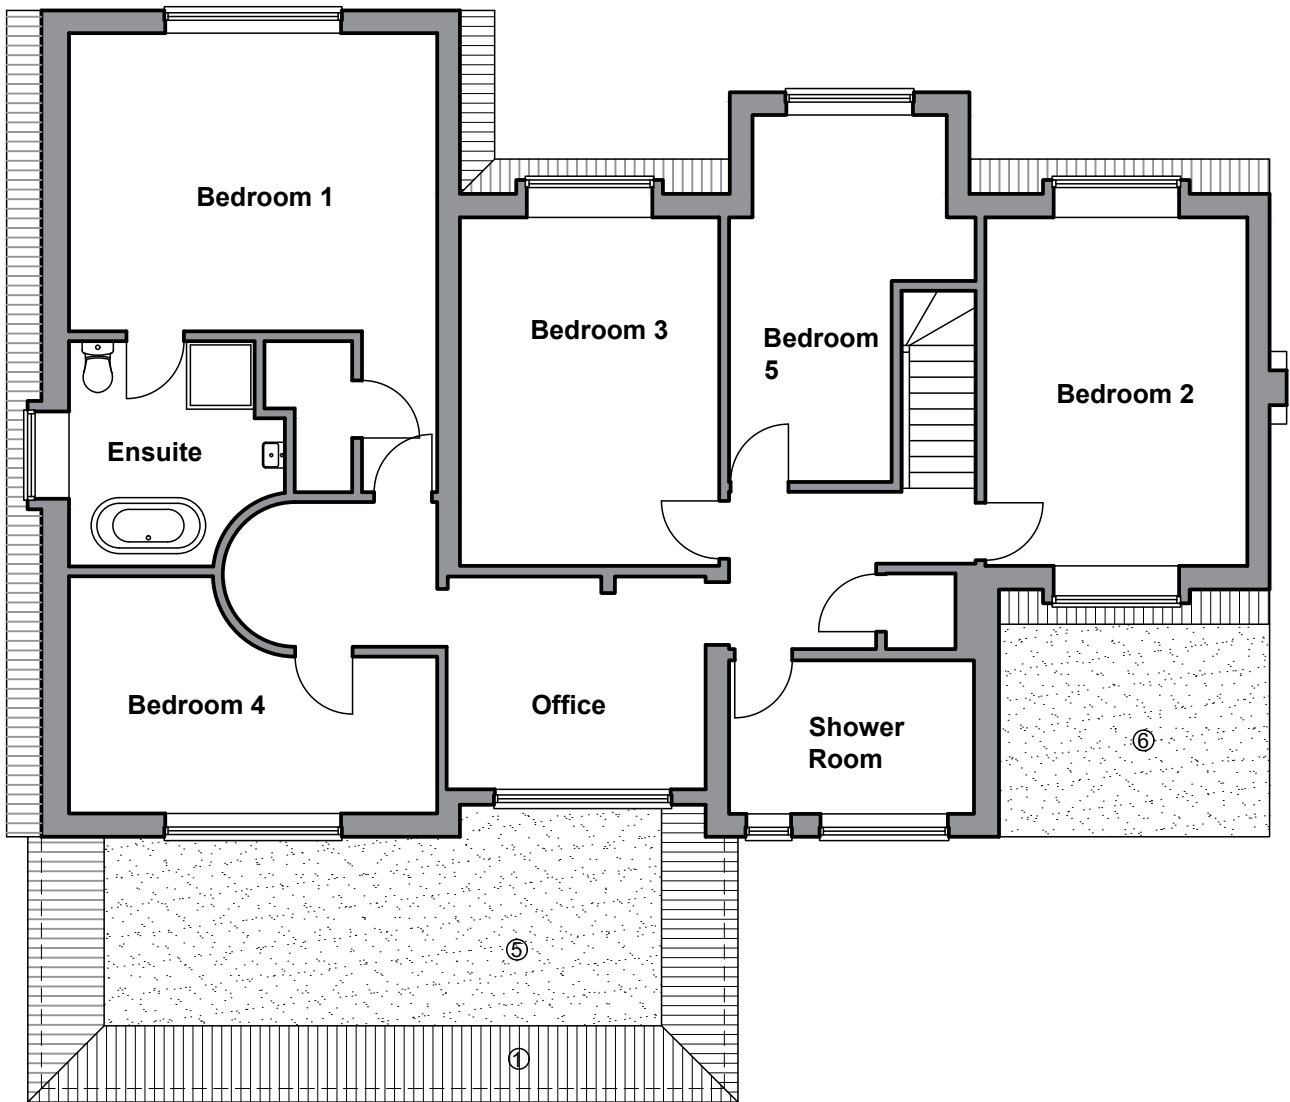

Existing First Floor Plan 1:100

0m 1m 2m 3m 4m 5m 6m

1:100 @ A2

0m 1m 2m 3m

1:50 @ A2

Revision	Date	Rev

Project	2 storey Side and Single Storey Rear Extension and Front Porch Ground Floor Infill 6 Blackmore Way Wheatthampstead AL4 8LJ
Drawing	Existing Plans and Elevations
Scale	1:100 @ A2
Date	January 2026
Dwg. No.	DRS-387-01