


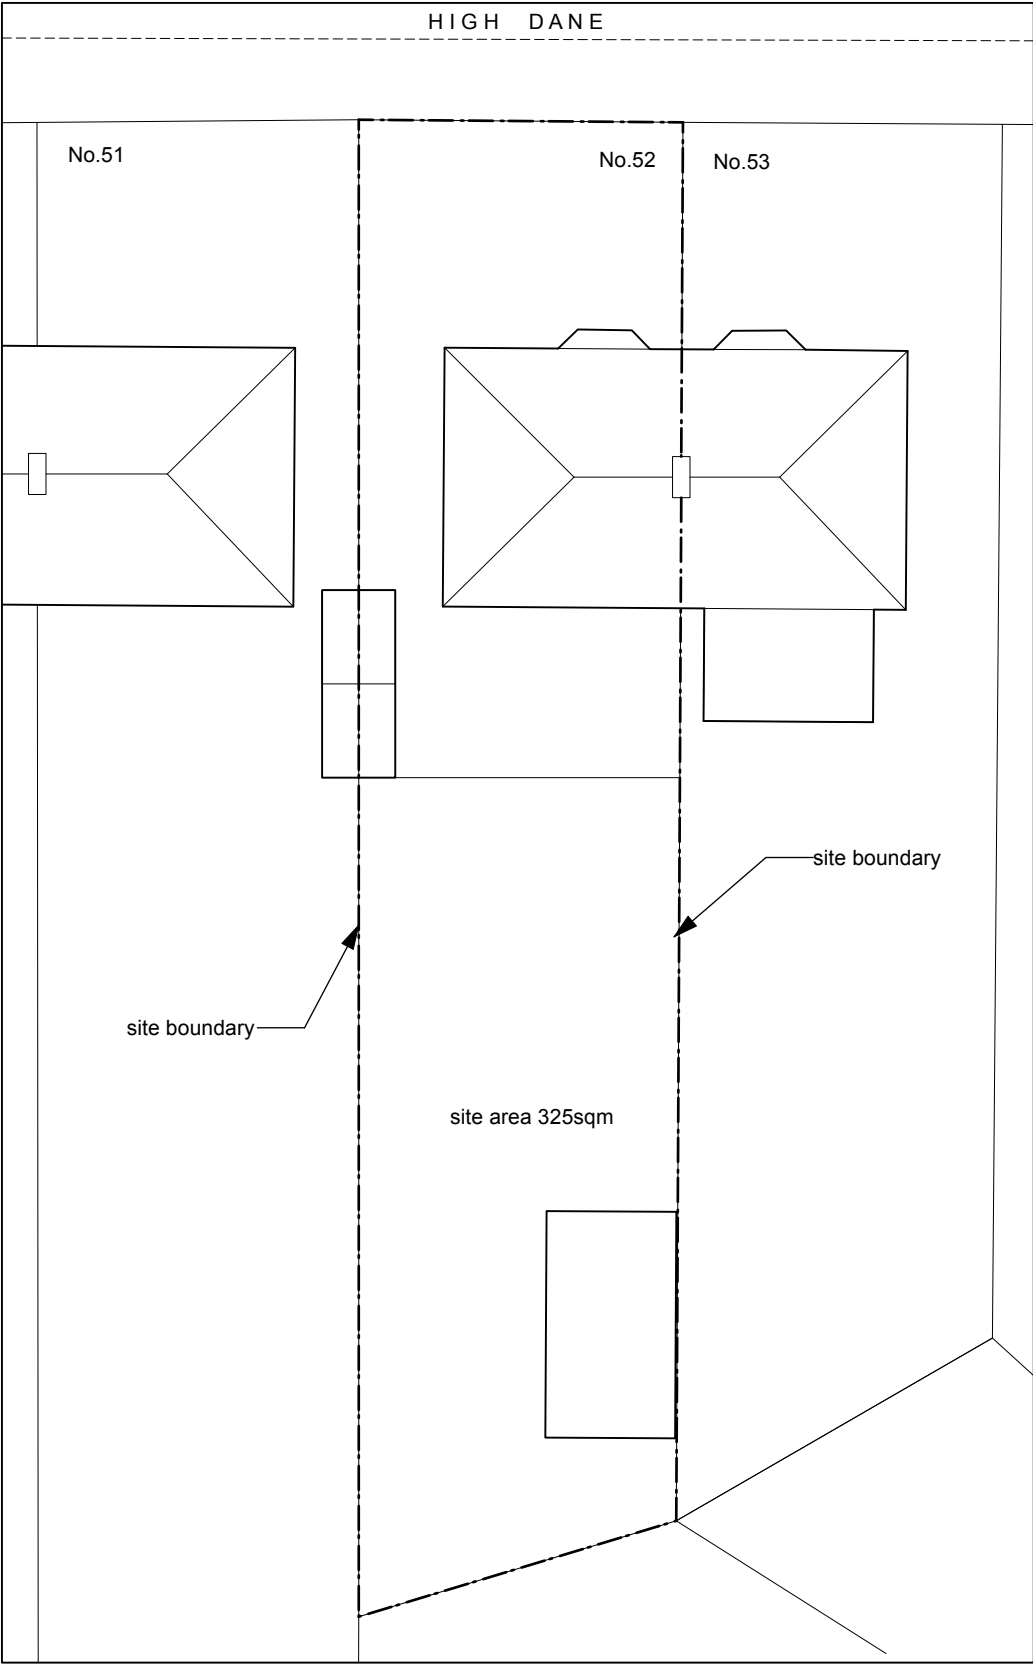


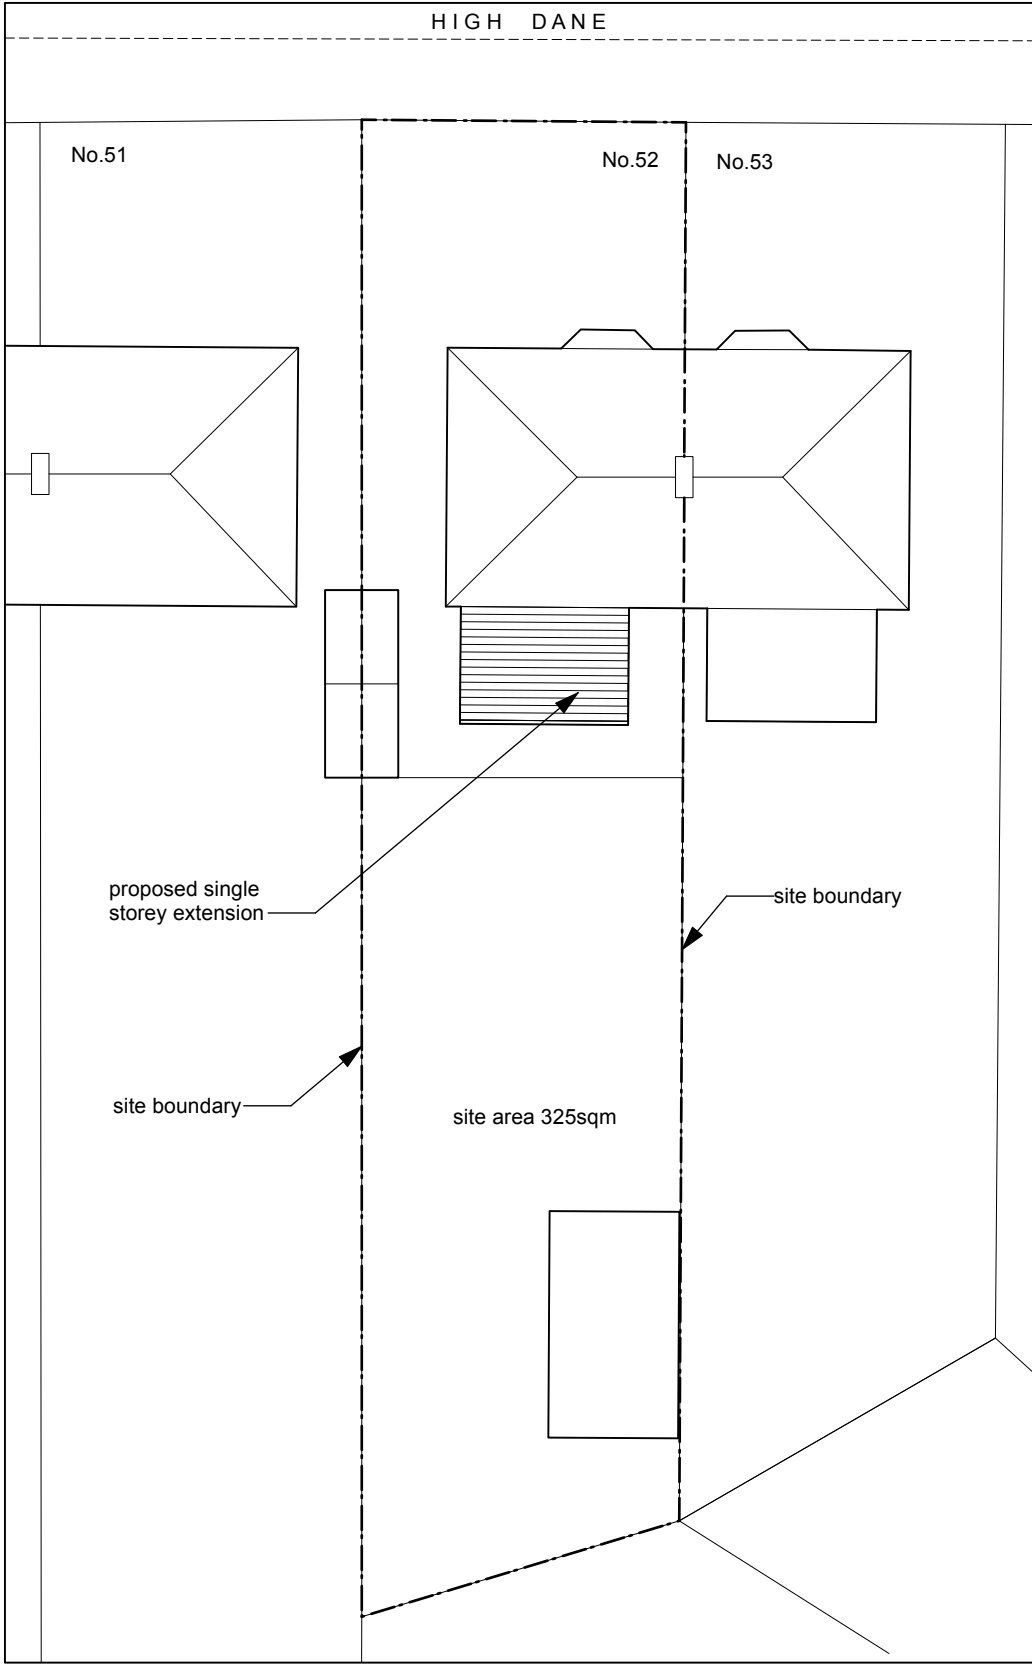

Existing Site Plan (1:200)

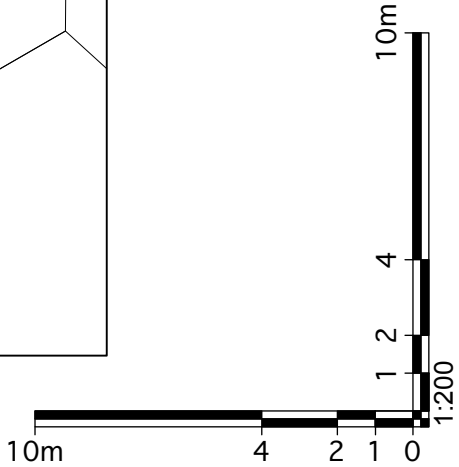

Proposed Site Plan (1:200)

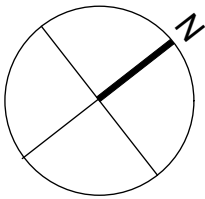

FOR PLANNING APPLICATION PURPOSES ONLY

This drawing has been produced for the applicant for the project/site named below and is submitted as part of a planning/permitted development application relating to this site name only and shall not be copied, reproduced, retained or disclosed to any unauthorised person, wholly or in part without the written consent of NCA. This drawing is the property of and copyright is reserved by NCA.

CAN BE SCALED FOR PLANNING PURPOSES ONLY

All dimensions to be verified on site

All survey information provided is visible or accessible, further investigation may be required to ascertain hidden or inaccessible information. Information on adjoining properties is from O.S. plan and observation only.

revision	description	date
----------	-------------	------

project	52 High Dane, Hitchin	title	Ex. & Prop. Site & Roof Plans
job no.	393	dwg. no./rev/status	PL002
scale	1:200 @ A3	date	February 2026