


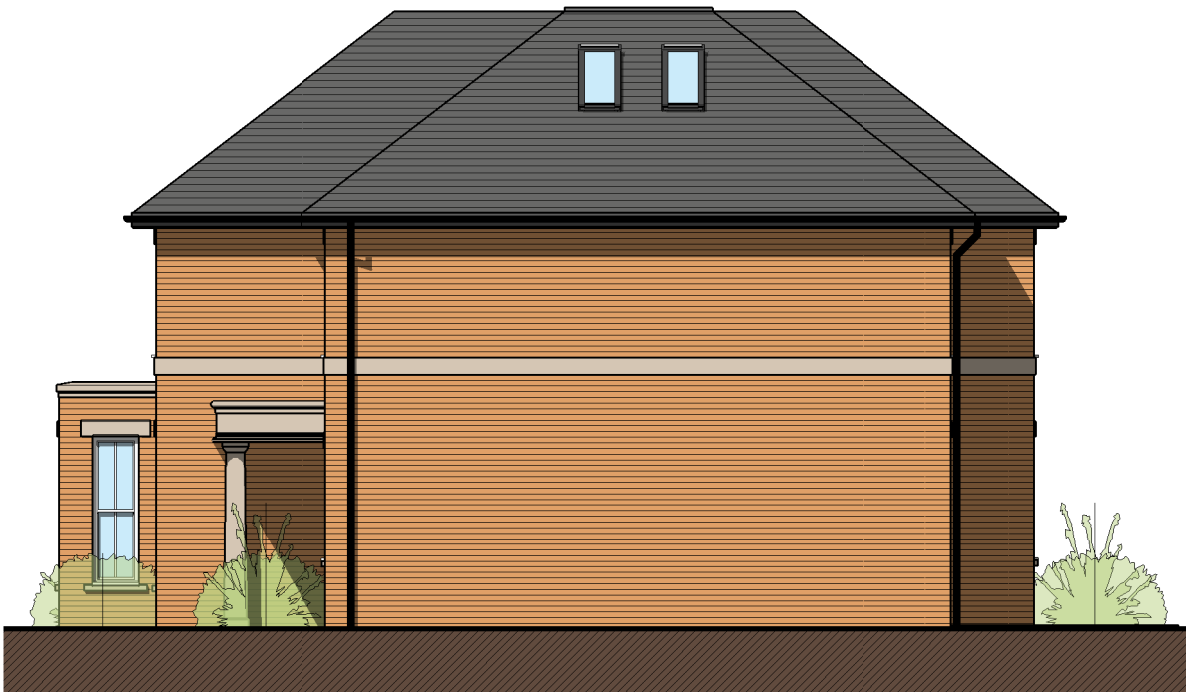


Proposed South East Elevation
1 : 100



Proposed North East Elevation
1 : 100


ANY QUERIES REGARDING DIMENSIONS TO BE TAKEN UP WITH PENTANGLE DESIGN GROUP
ALL DIMENSIONS OF EXISTING BUILDINGS TO BE VERIFIED ON SITE.
THIS DRAWING IS THE COPYRIGHT OF PENTANGLE DESIGN GROUP AND SHALL NOT BE IN ANY WAY USED OR REPRODUCED WITHOUT THEIR PRIOR WRITTEN CONSENT.

NOTES

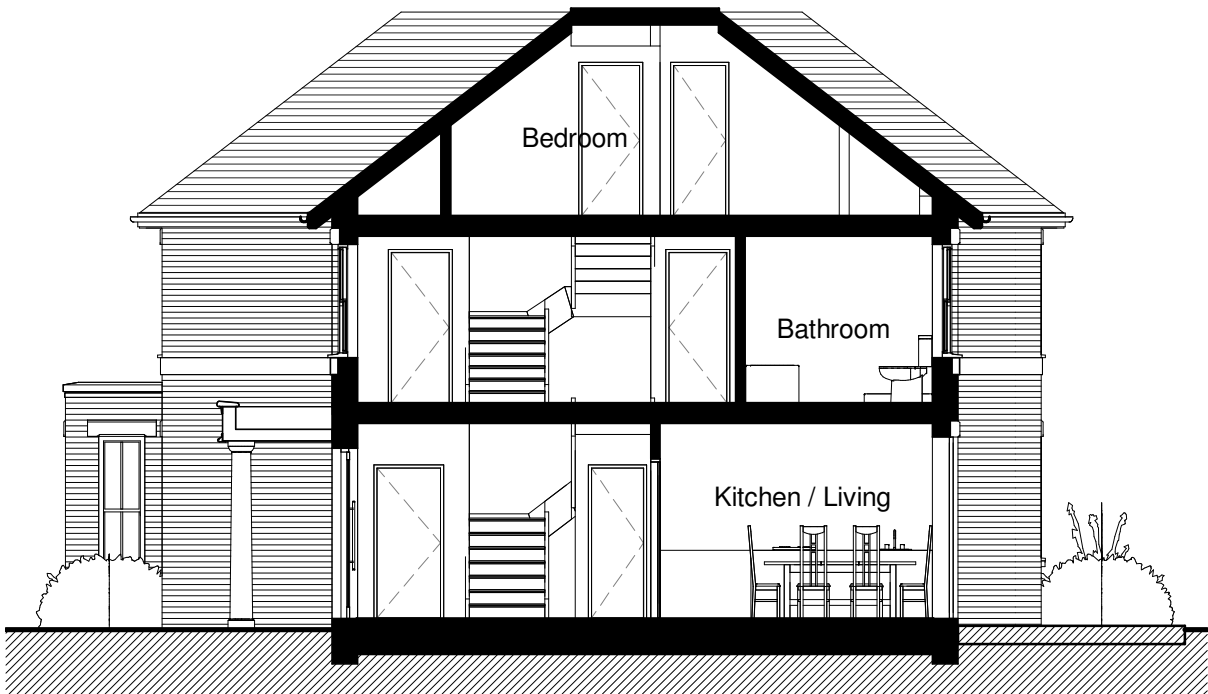

PLOT 2

Section B-B
1 : 100

 

PLANNING

PENTANGLE

DESIGN GROUP

SUITE 1, 21 BANCROFT HITCHIN HERTS SG5 1JW
T:01462 431133 E:pdg@pentangledesign.co.uk

JOB TITLE
Proposed Residential Redevelopment
Trees, Gosmore Road, Hitchin

for -

DRAWING TITLE
Proposed Elevations and Section - PLOT 2

SCALE 1 : 100	DRAWING NUMBER 10	REVISION D
DATE July '24		
SHT SIZE A3		
JOB NUMBER 3707		

ARCHITECTS AND INTERIOR DESIGNERS