

ANY QUERIES REGARDING DIMENSIONS TO BE TAKEN UP WITH PENTANGLE DESIGN GROUP.

ALL DIMENSIONS OF EXISTING BUILDINGS TO BE VERIFIED ON SITE.

THIS DRAWING IS THE COPYRIGHT OF PENTANGLE DESIGN GROUP AND SHALL NOT BE IN ANY WAY USED OR REPRODUCED WITHOUT THEIR PRIOR WRITTEN CONSENT.

NOTES


Proposed Gross Internal Areas		
Name	Area	Area SF
Plot 2 Ground Floor	125 m²	1349 SF
Plot 2 First Floor	118 m²	1273 SF
Plot 2 Second Floor	48 m²	515 SF
Grand total	291 m²	3137 SF

MATERIALS:

Roof:
Natural Slate

Walls:
Red multi facnig brick with reconstituted stone detailing.

Windows:
Powder Coated Aluminium

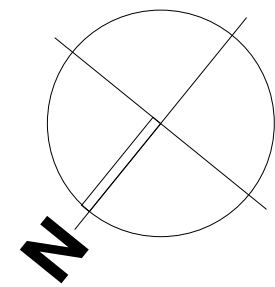

PLANNING

PENTANGLE

DESIGN GROUP

SUITE 1, 21 BANCROFT HITCHIN HERTS SG5 1JW
T:01462 431133 E:pdg@pentangledesign.co.uk

JOB TITLE

Proposed Residential Redevelopment
Trees, Gosmore Road, Hitchin

for -


DRAWING TITLE

Proposed Ground Floor Plan, Section and
Elevations PLOT 3


SCALE	DRAWING NUMBER	REVISION
1 : 100	11	D
DATE June '24		
SHT SIZE A2		
JOB NUMBER 3707		
ARCHITECTS AND INTERIOR DESIGNERS		




Proposed North West Elevation
1 : 100

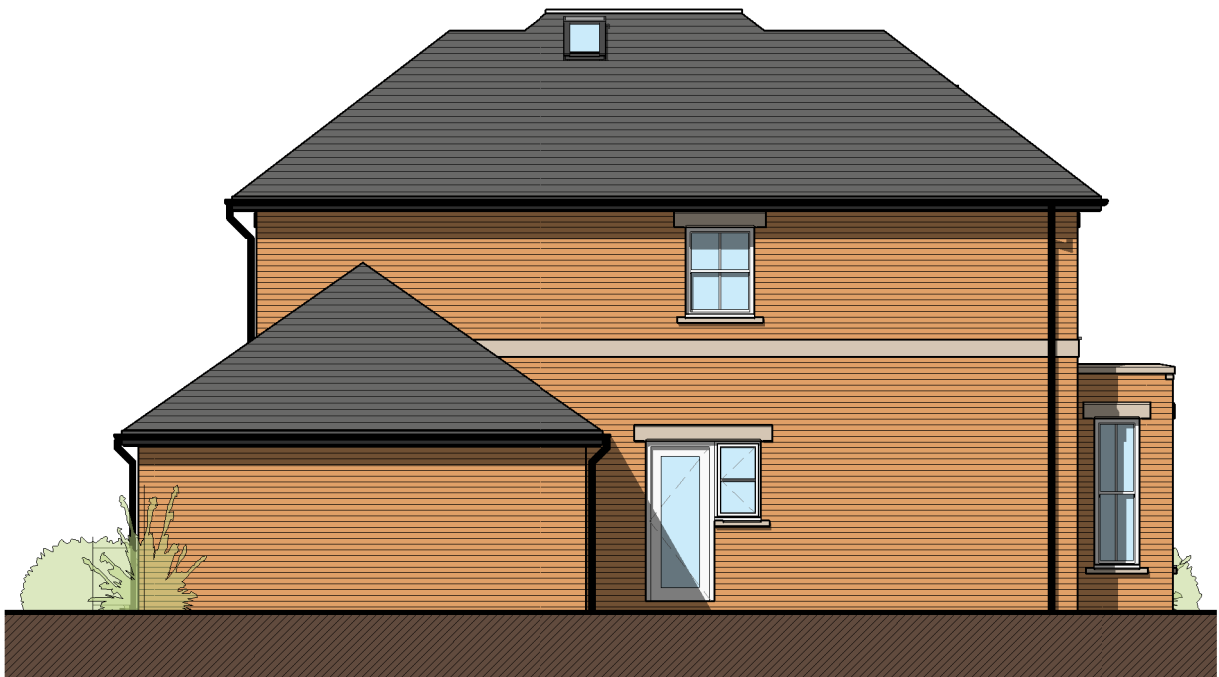

Proposed North East Elevation
1 : 100

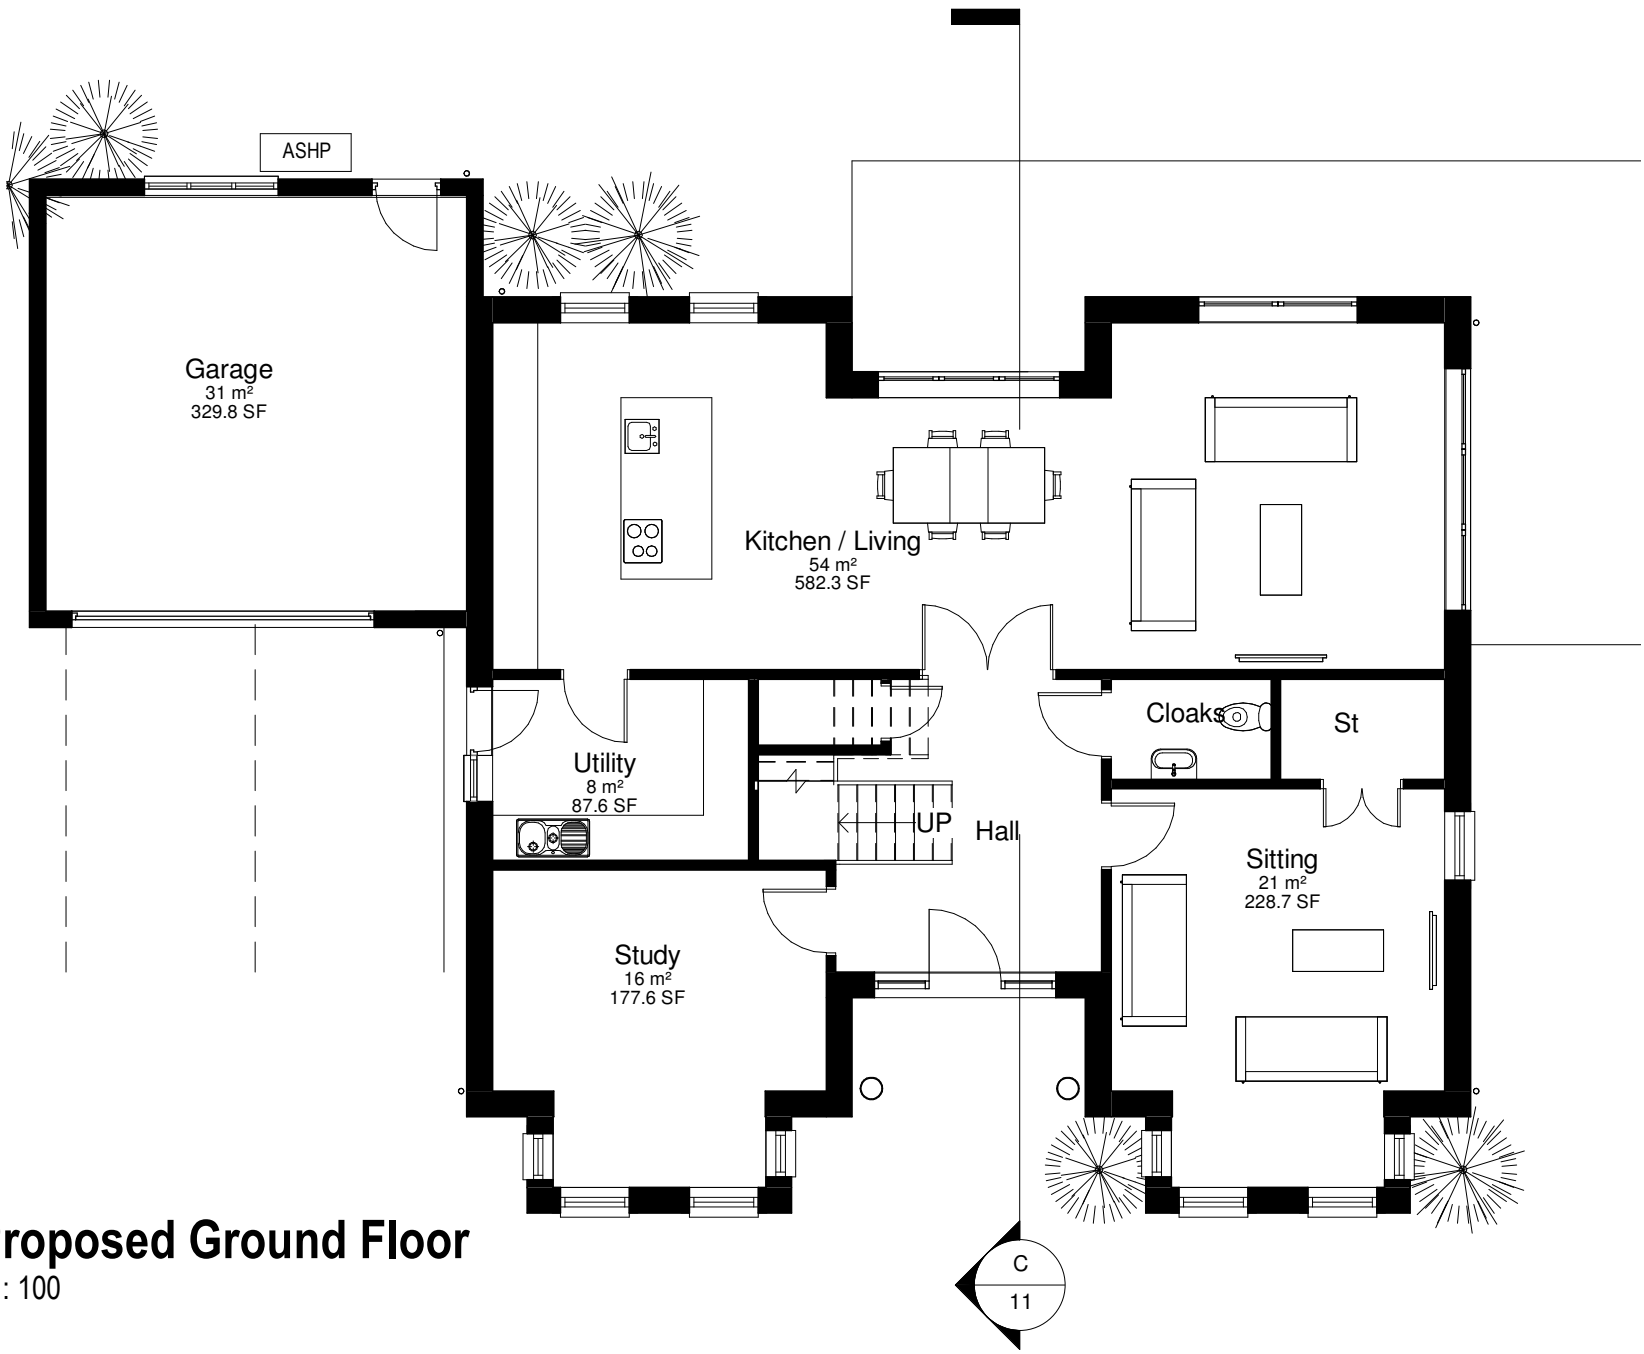

Proposed Ground Floor
1 : 100

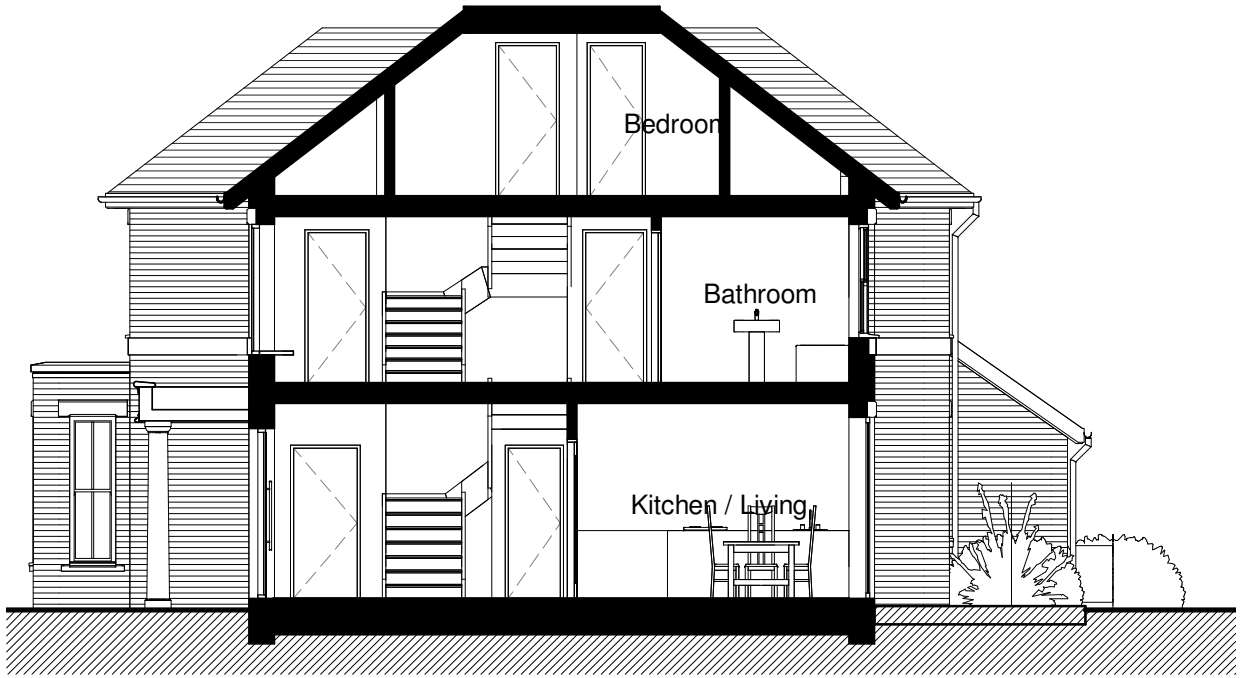

Section C-C
1 : 100

