





Proposed South West Elevation
1 : 100




Proposed South East Elevation
1 : 100

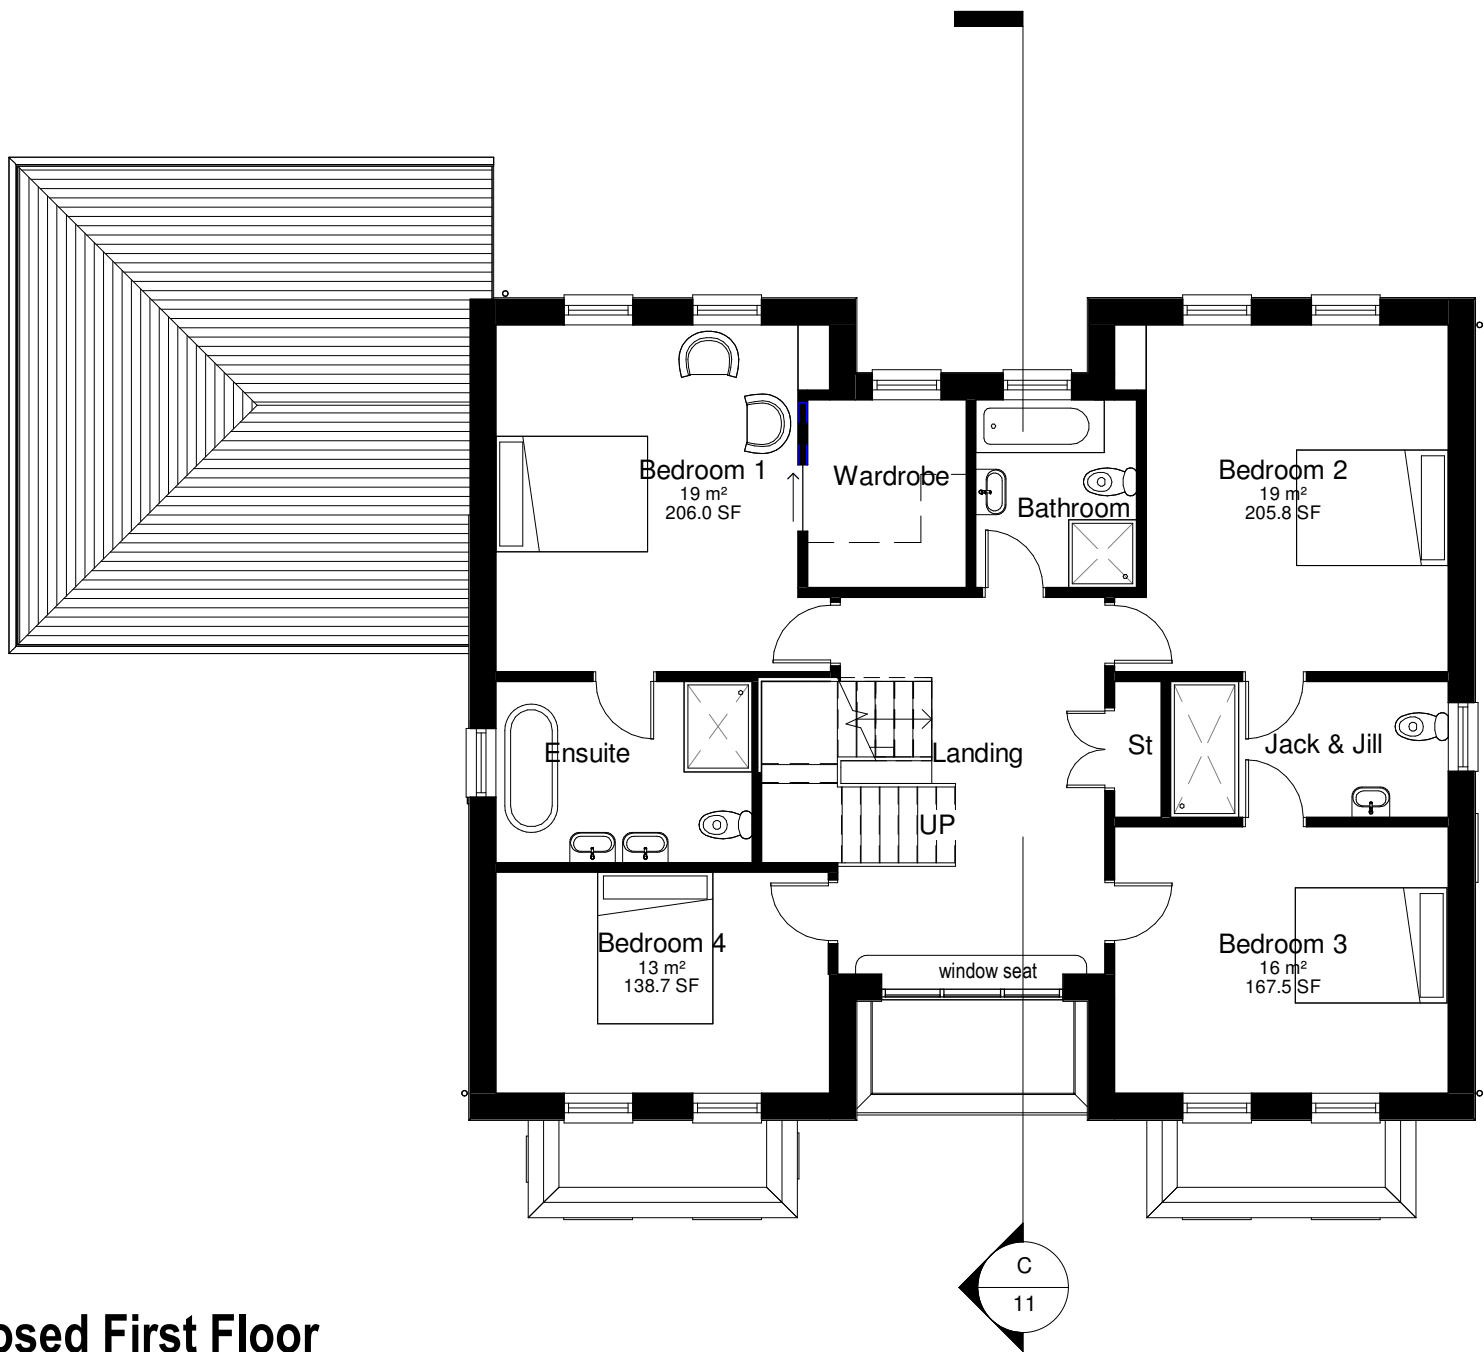

Proposed First Floor
1 : 100

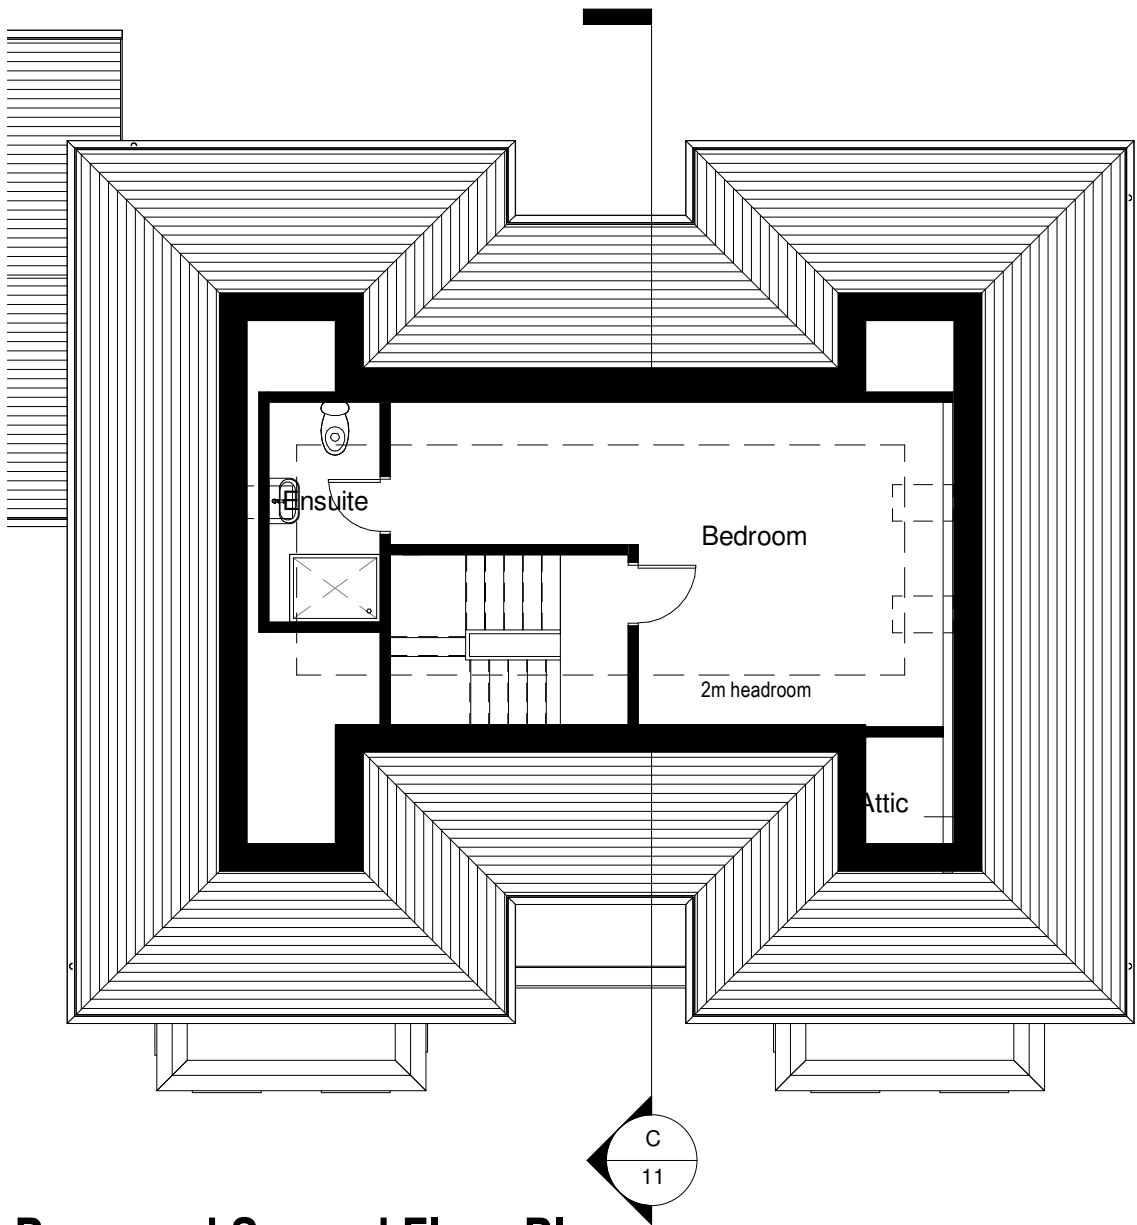

Proposed Second Floor Plan
1 : 100

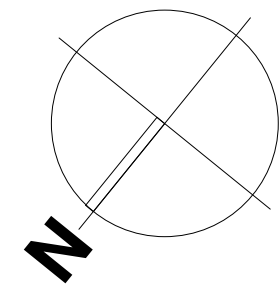

PLANNING
PENTANGLE
DESIGN GROUP

SUITE 1, 21 BANCROFT HITCHIN HERTS SG5 1JW
T:01462 431133 E:pdg@pentangledesign.co.uk

JOB TITLE
Proposed Residential Redevelopment
Trees, Gosmore Road, Hitchin
for -
DRAWING TITLE
Proposed Floor Plans and Elevations PLOT 3

SCALE	DRAWING NUMBER	REVISION
1: 100	12	D
DATE June '24		
SHT SIZE A2		
JOB NUMBER 3707		
ARCHITECTS AND INTERIOR DESIGNERS		