



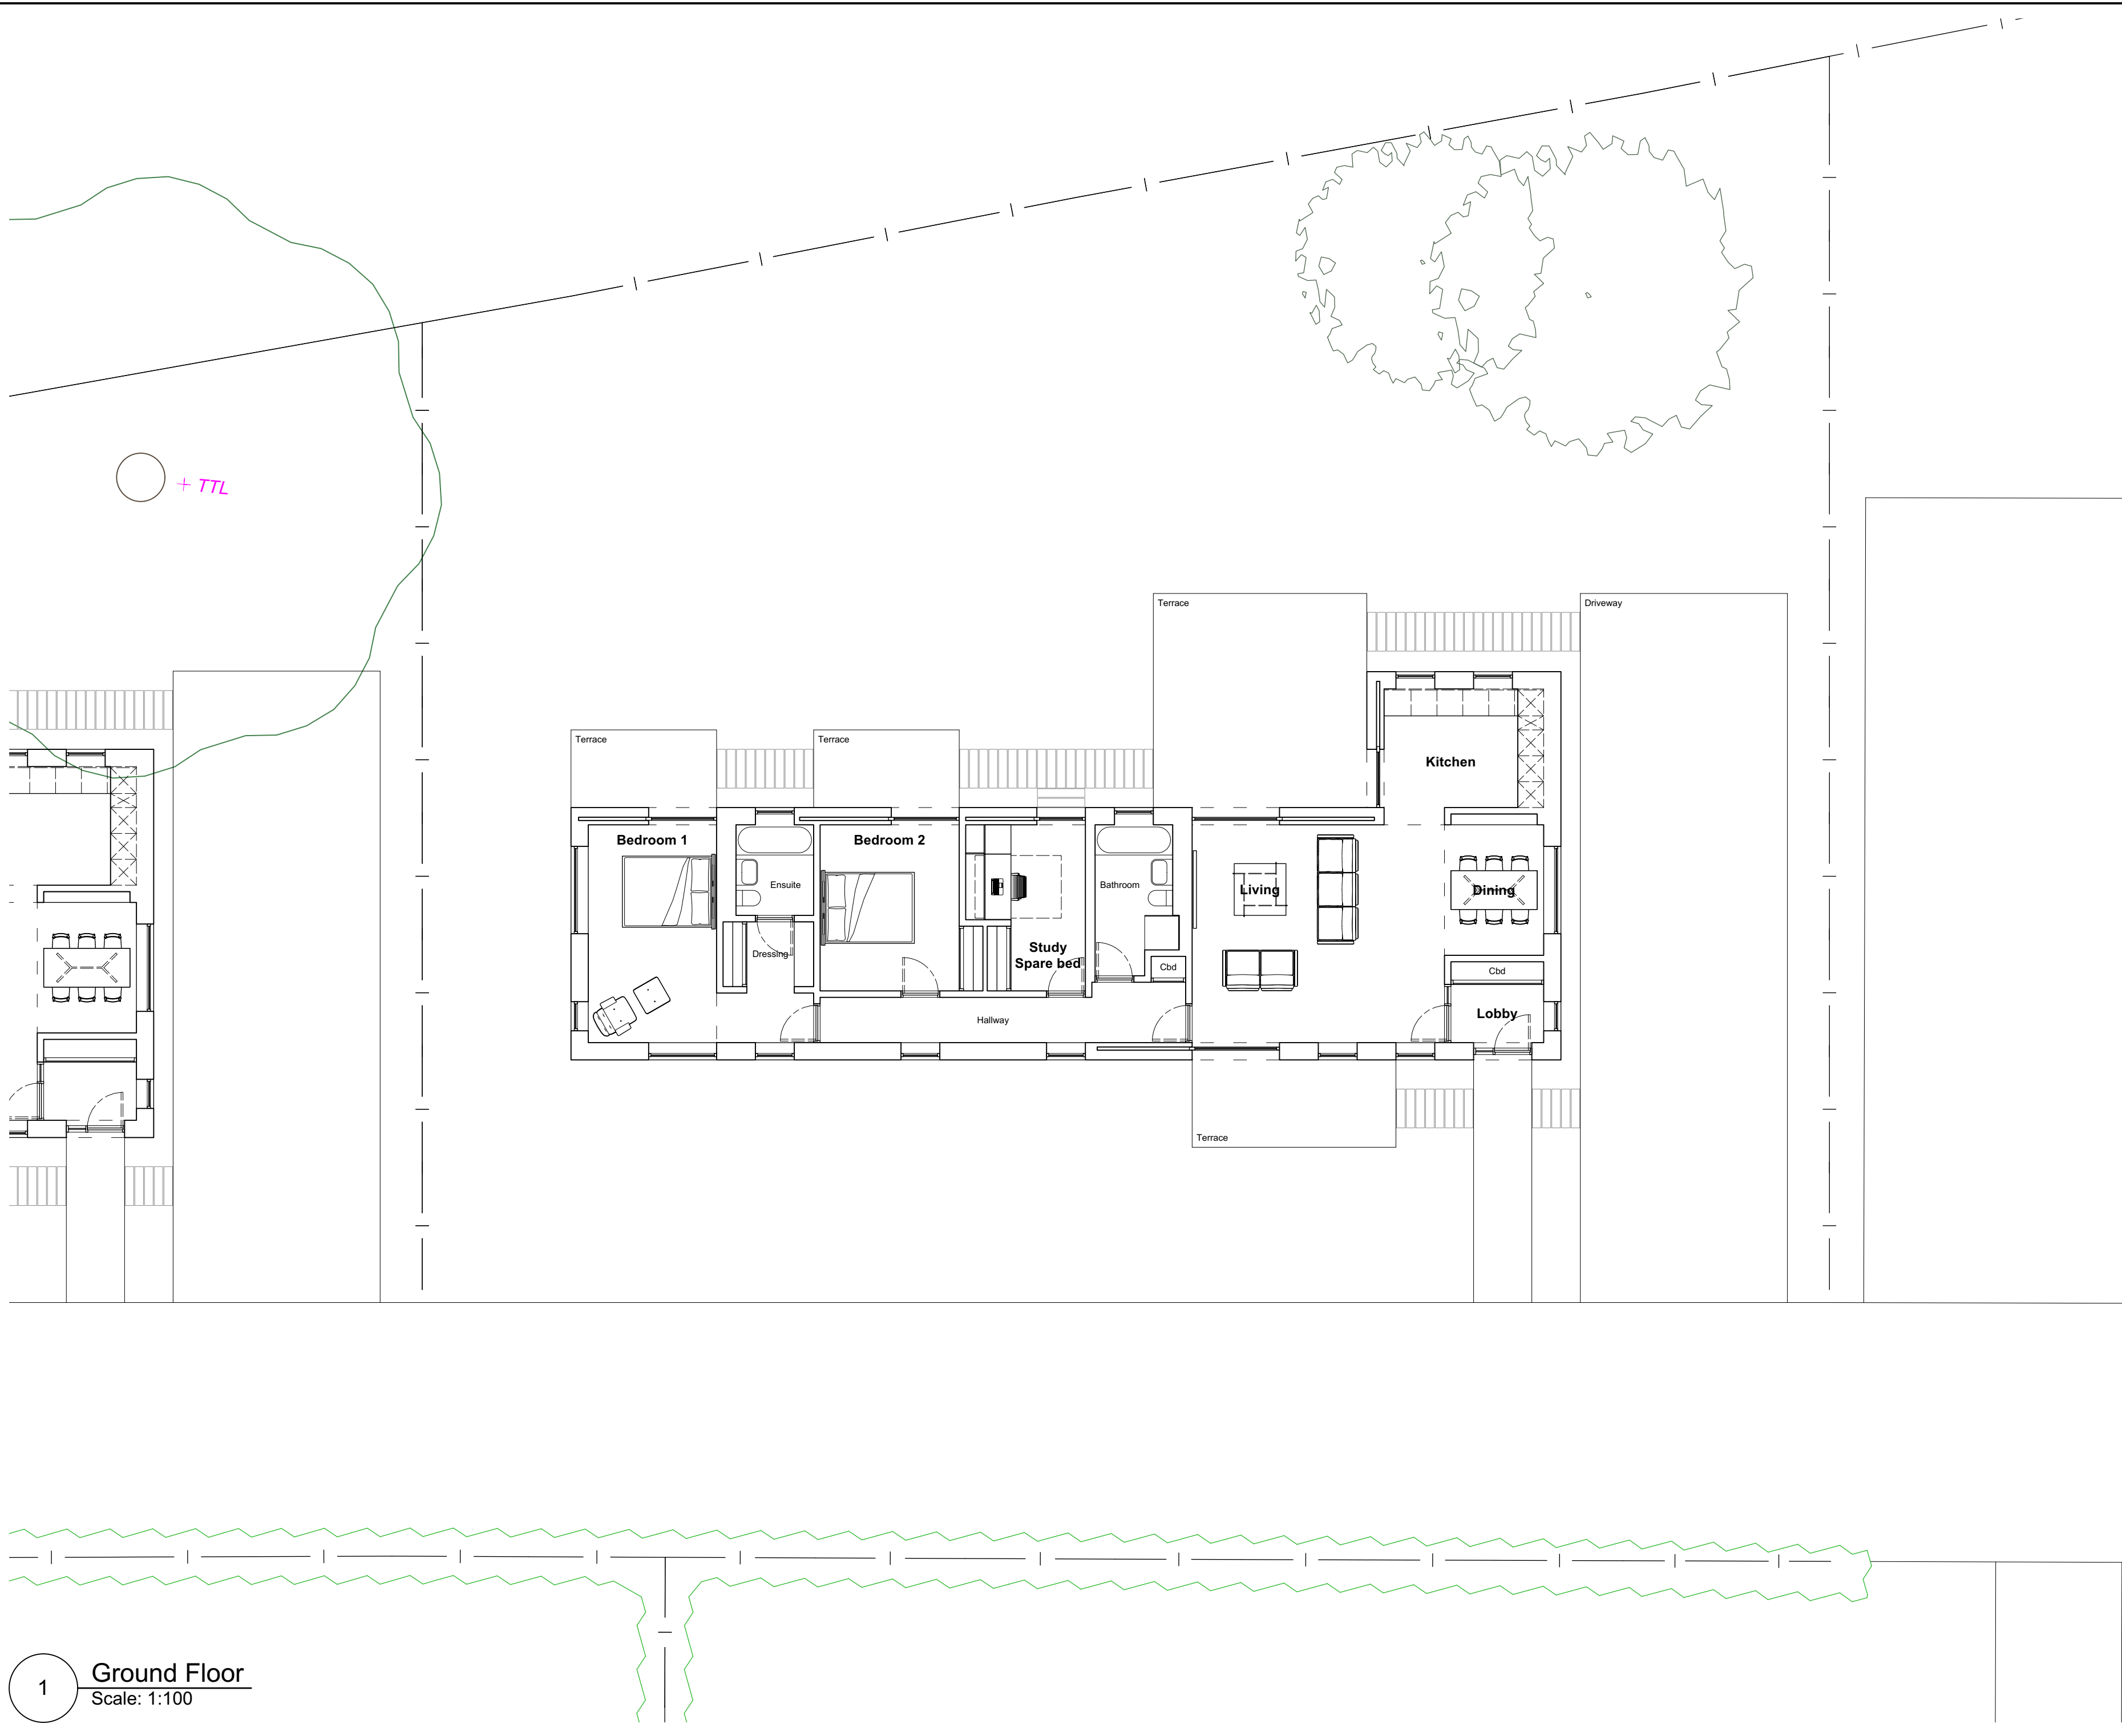

Notes:

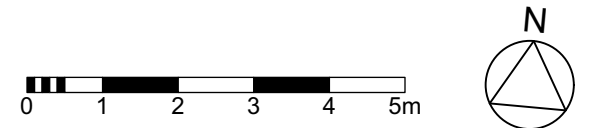

REVISION	DATE	AMENDMENT
----------	------	-----------

ANY ORDNANCE SURVEY DATA USED IS BASED UPON THE ORDNANCE SURVEY MAP WITH THE SANCTION OF THE CONTROLLER OF HM STATIONERY OFFICE. CROWN COPYRIGHT RESERVED ORDNANCE SURVEY LICENCE NUMBER LG0151.

NO RESPONSIBILITY CAN BE TAKEN FOR ANY RELIANCE BASED ON THE INFORMATION CONTAINED HEREIN.



SURVEYORS | PLANNERS | ARCHITECTS
HERTFORDSHIRE | NORFOLK | WARWICKSHIRE | SOMERSET
Phone (01279) 771188 | E-mail post@sworders.com

SCHEME
**DEVELOPMENT AT WOODCOATES
SANDON, SG9 0QZ**

TITLE
**GENERAL ARRANGEMENT
GROUND FLOOR PLAN (HOUSE 02)**

PAPER SIZE
A2L

SCALE
1:100

CLIENT No.
JAN2652

DRAWING No.
220230-PL-02-100

REVISION

1
Ground Floor
Scale: 1:100