



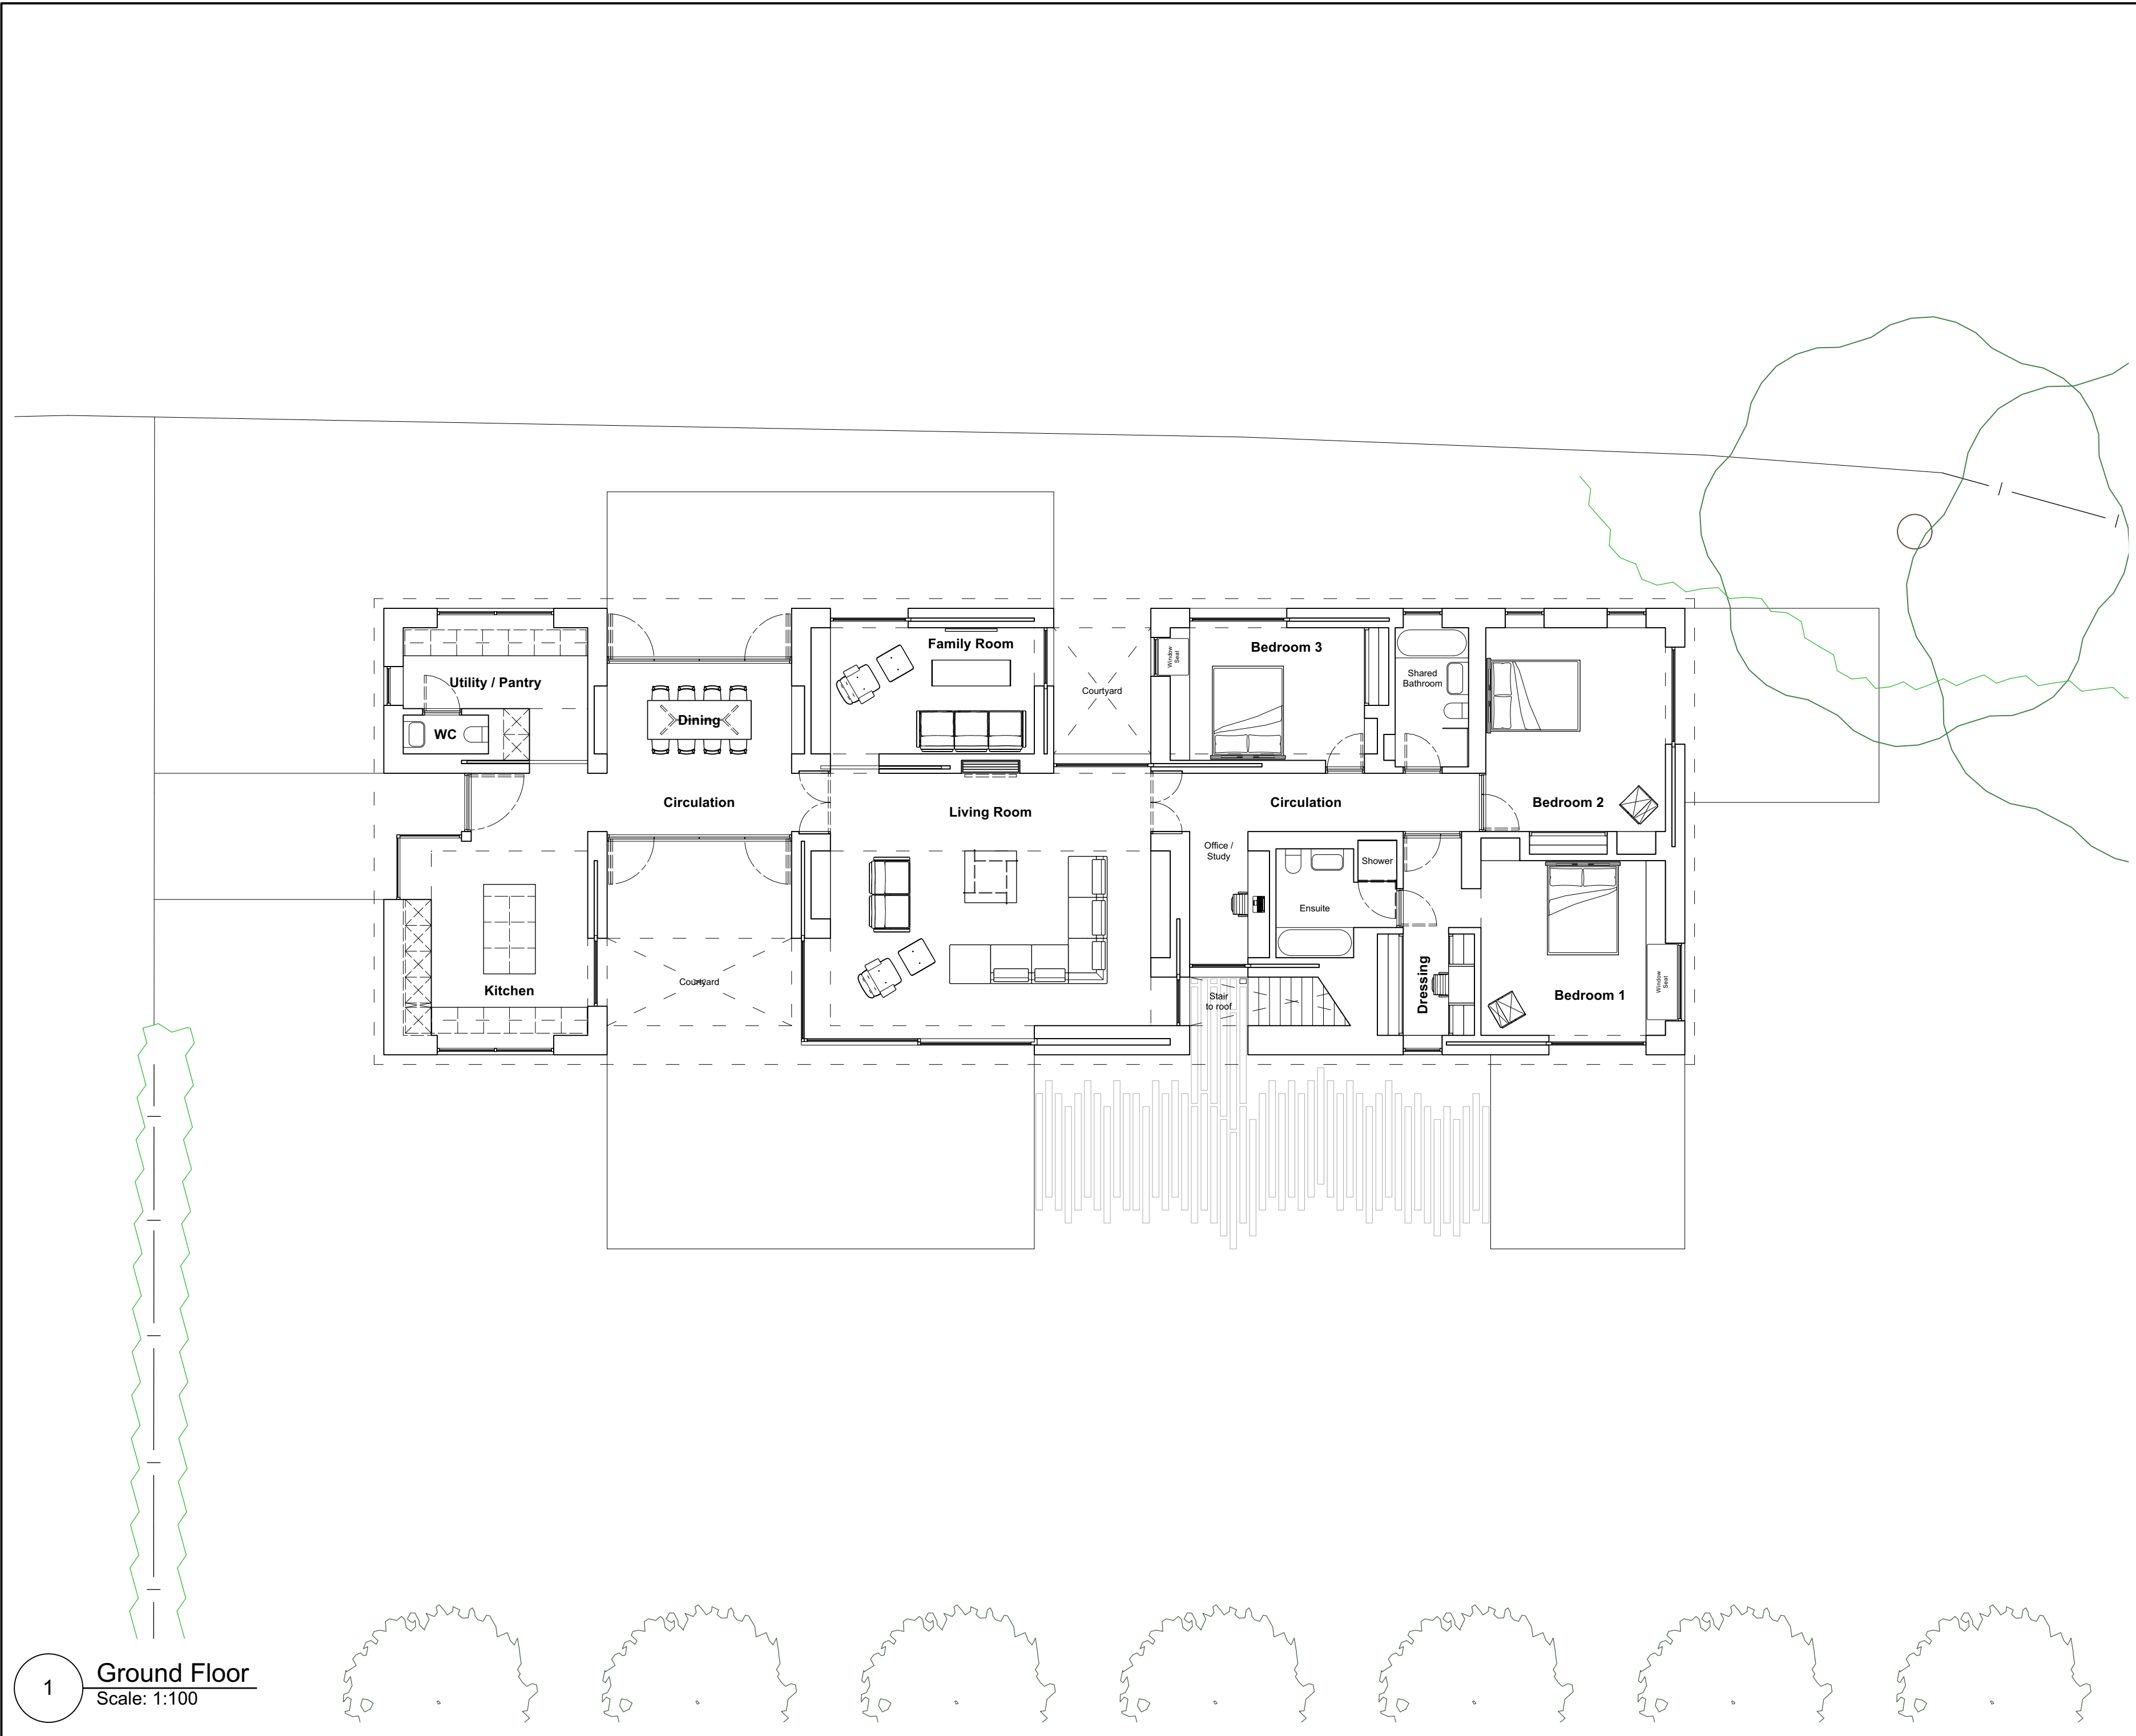

Notes:

 

C	29/08/2025	Master ensuite replanned as per client comments
B	23/07/2025	Bedroom 3 enlarged, study and shared bathroom relocated
A	19/06/2025	Rooms flipped to face the garden, footprint reduced
REVISION	DATE	AMENDMENT

ANY ORDINANCE SURVEY DATA USED IS BASED UPON THE ORDINANCE SURVEY MAP WITH THE SANCTION OF THE CONTROLLER OF HM STATIONERY OFFICE. CROWN COPYRIGHT RESERVED. ORDINANCE SURVEY LICENCE NUMBER LG0151.
NO RESPONSIBILITY CAN BE TAKEN FOR ANY RELIANCE BASED ON THE INFORMATION CONTAINED HEREIN.



SURVEYORS | PLANNERS | ARCHITECTS
HERTFORDSHIRE | NORFOLK | WARWICKSHIRE | SOMERSET
Phone (01279) 771188 | E-mail post@sworders.com

SCHEME
**DEVELOPMENT AT WOODCOATES
SANDON, SG9 0QZ**

TITLE
**GENERAL ARRANGEMENT
GROUND FLOOR PLAN (HOUSE 01)**

PAPER SIZE A2L	© Copyright 2025, Sworders. All rights reserved. The contents of this drawing remain the sole property of Sworders and must not be copied or reproduced without prior permission.		
SCALE 1:100	DRAWN BY RB	CHECKED BY JS	19/02/2025
CLIENT No. JAN2652	DRAWING No. 220230-PL-01-100	REVISION C	