




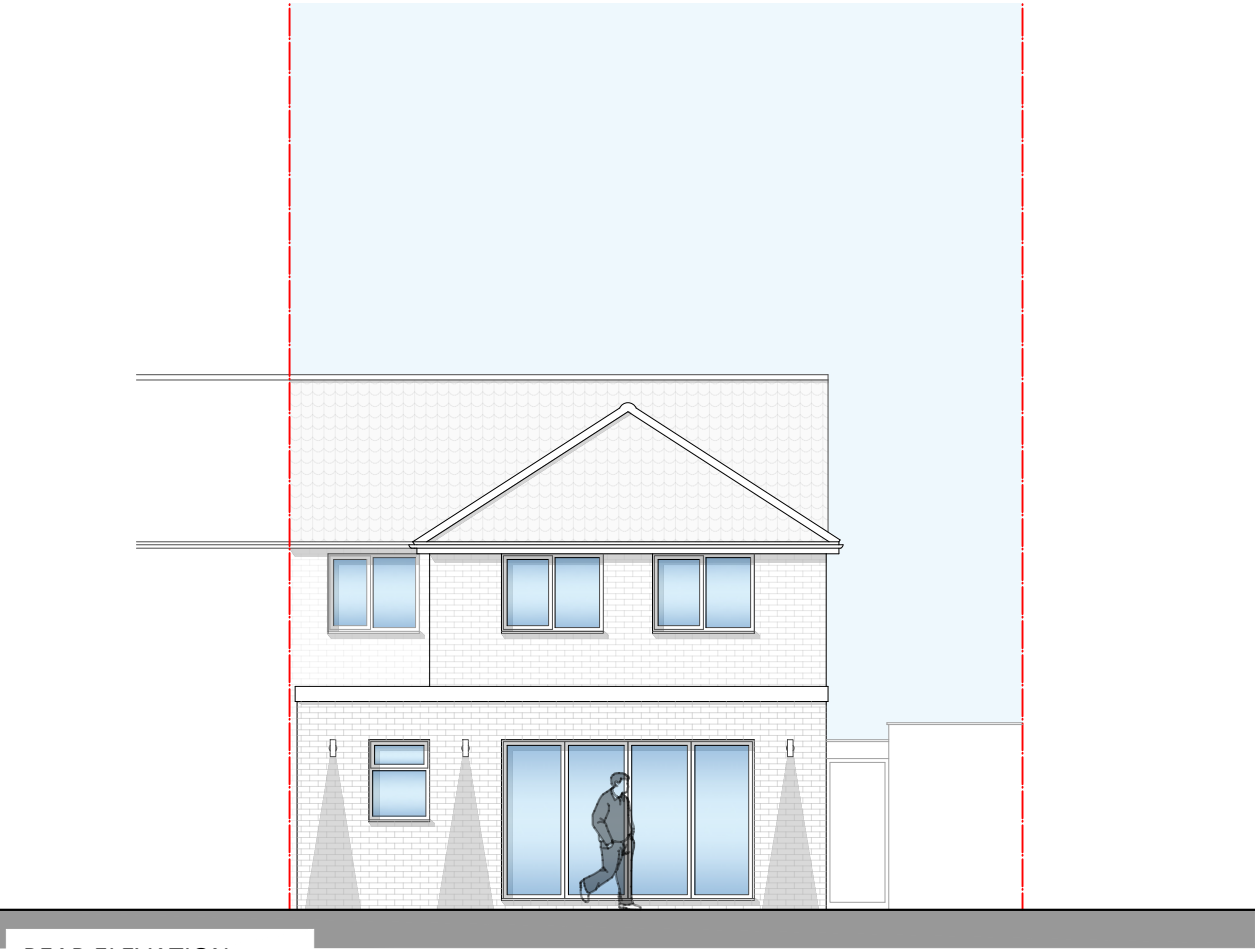


REAR ELEVATION

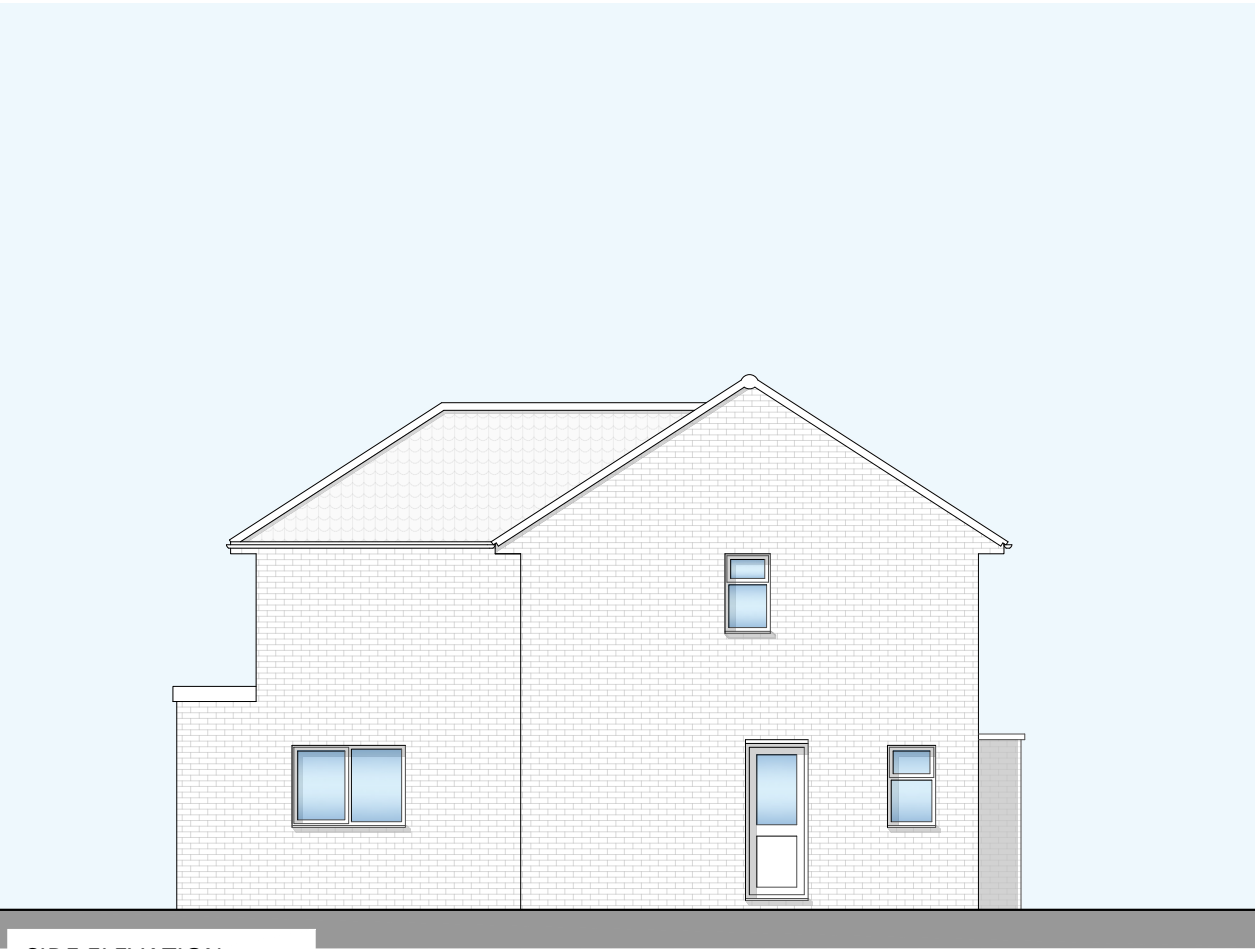

SIDE ELEVATION

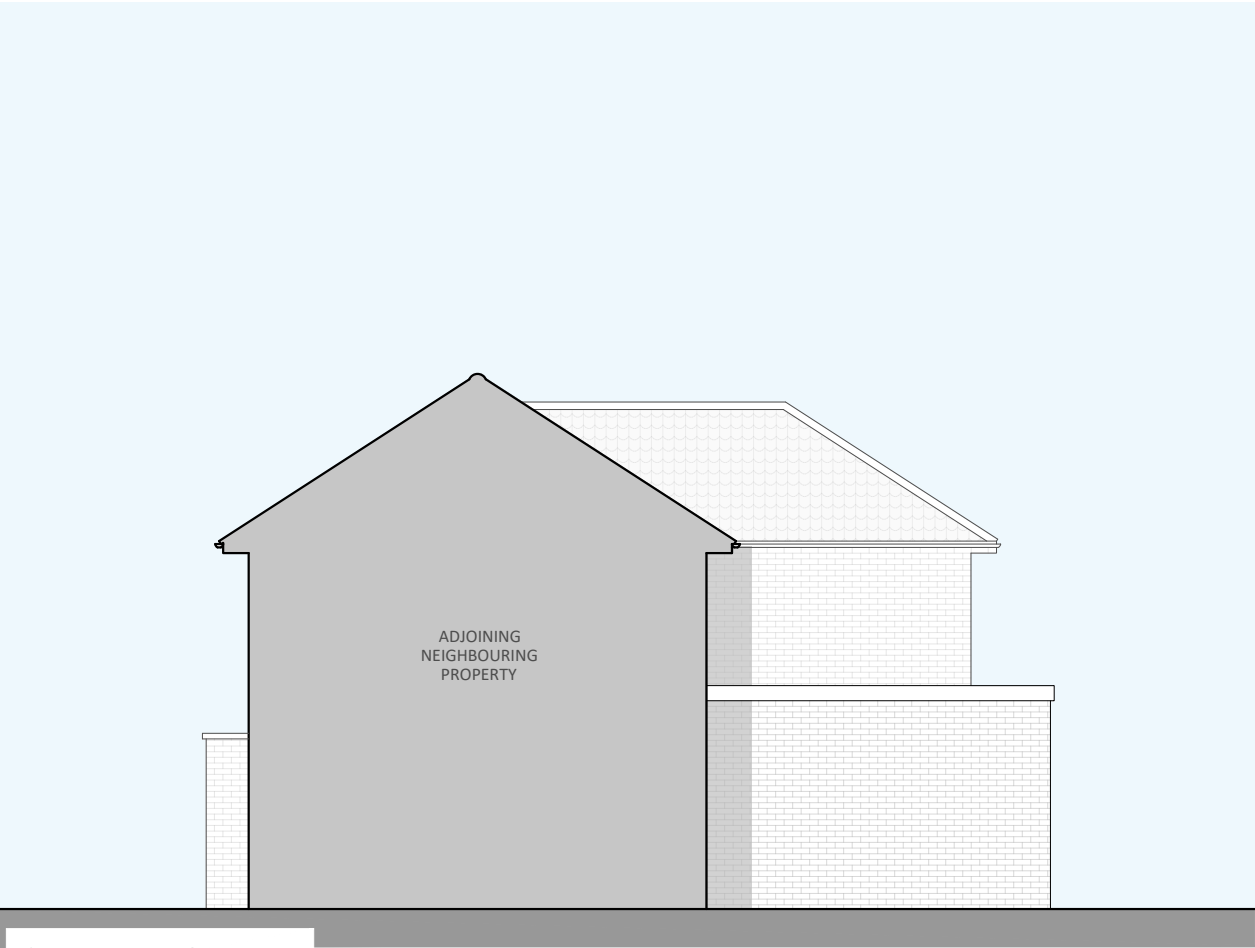

SIDE ELEVATION

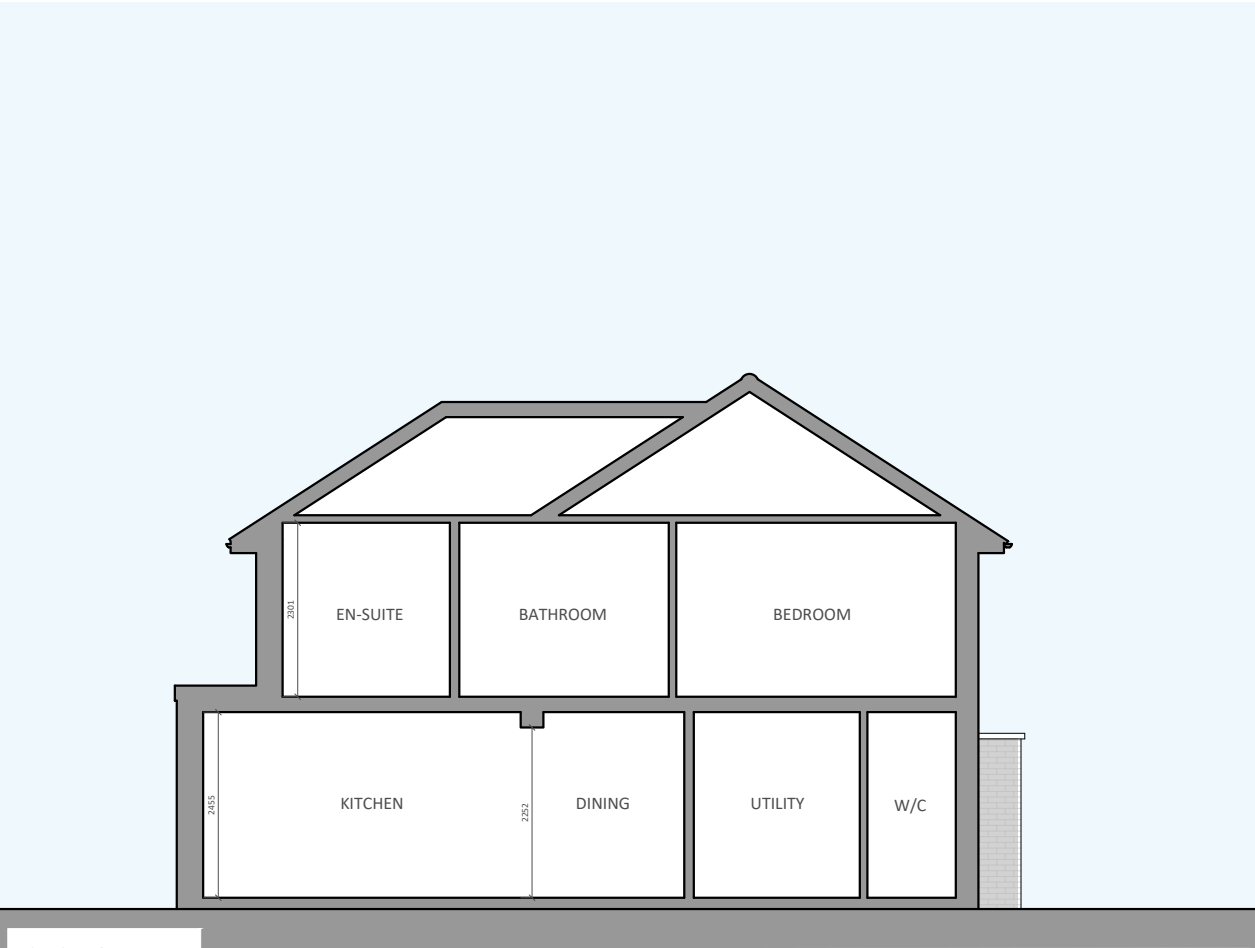

SECTION A-A

FOR APPROVAL

Location
122 GAUNTS WAY
LETCHWORTH

Title
PROPOSED ELEVATIONS AND
SECTION

Scale 1:100 @ A3	Drawn SB	Checked HE	Date JUL 24
Drawing Number 1929_YPUK_P006	Revision P1		

