



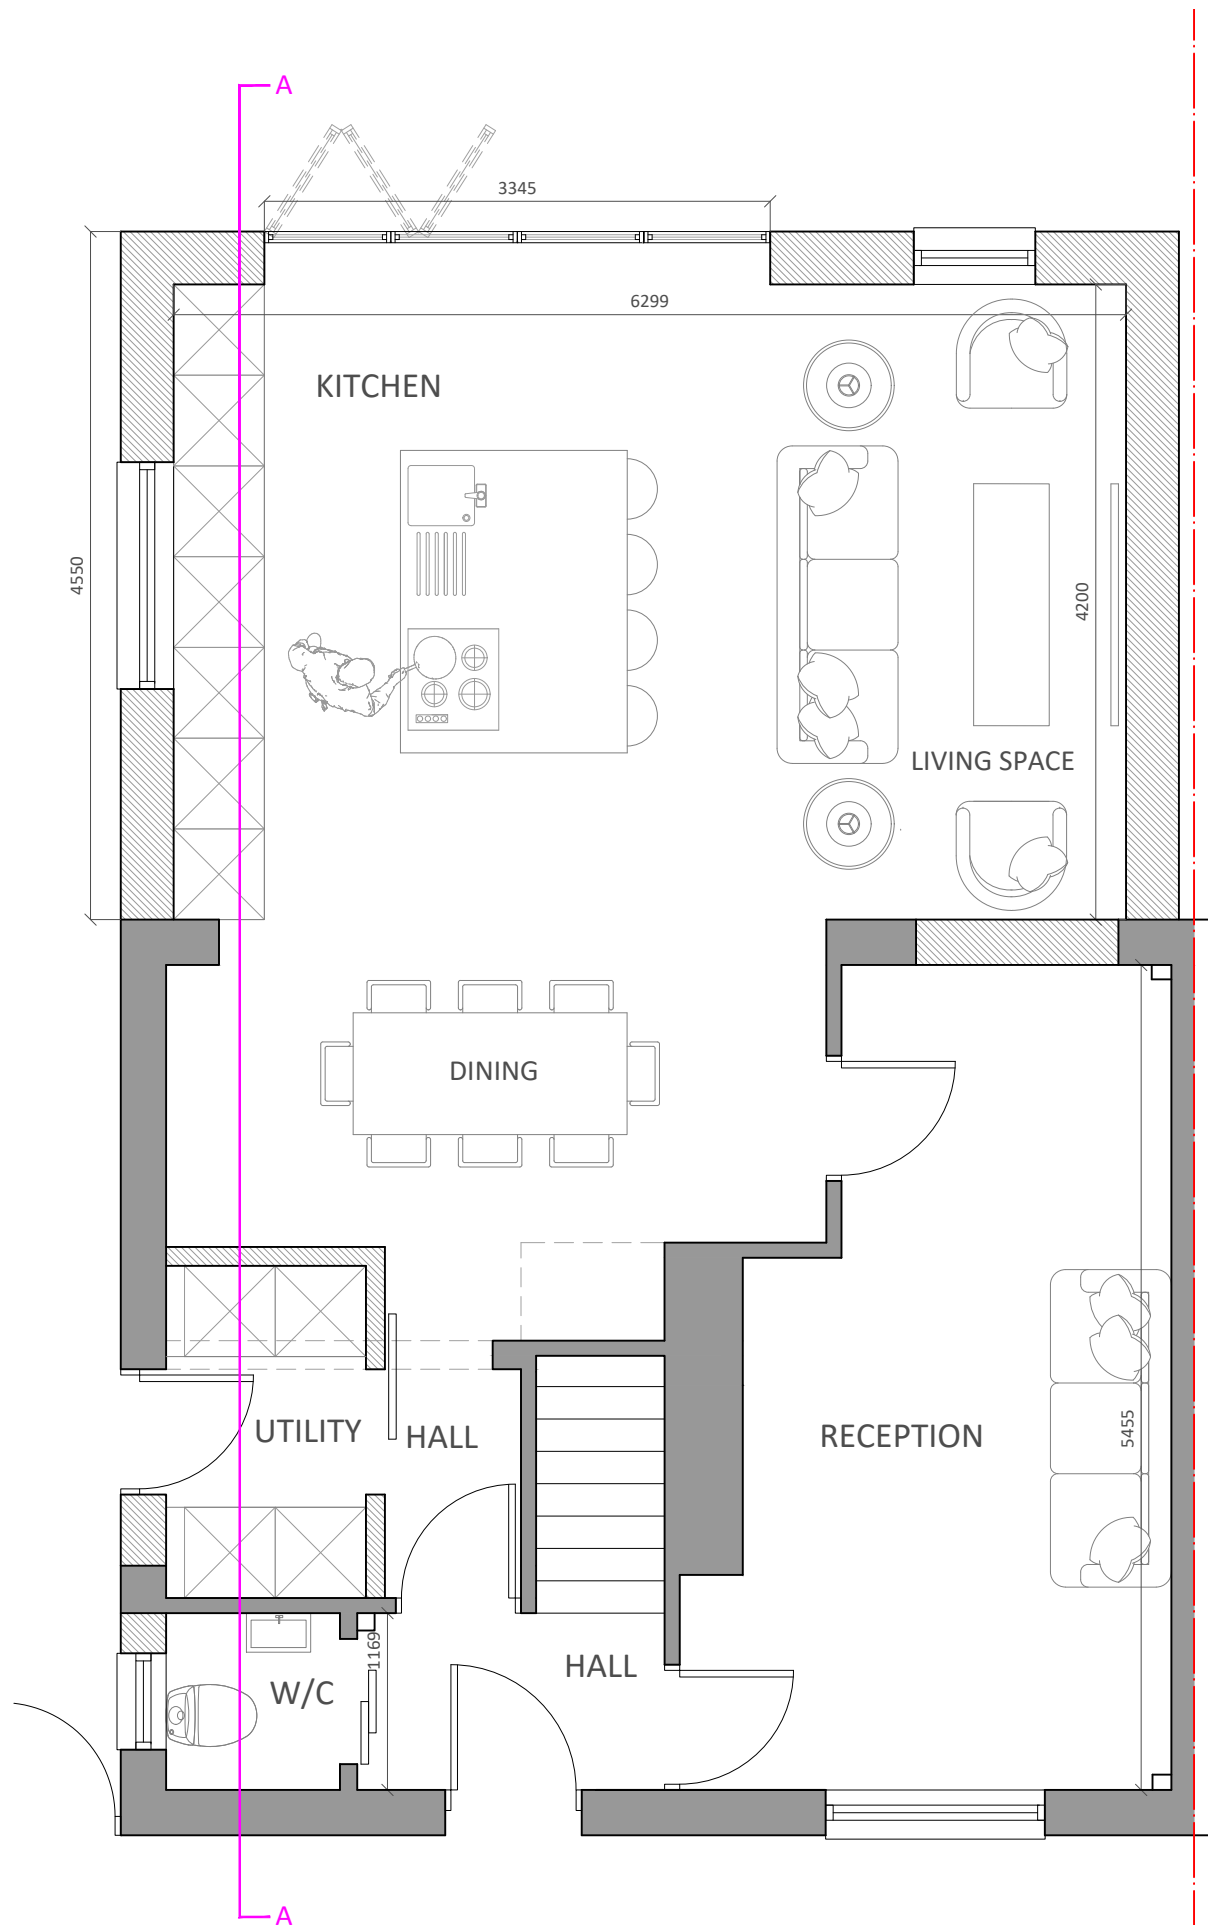

GROUND FLOOR PLAN

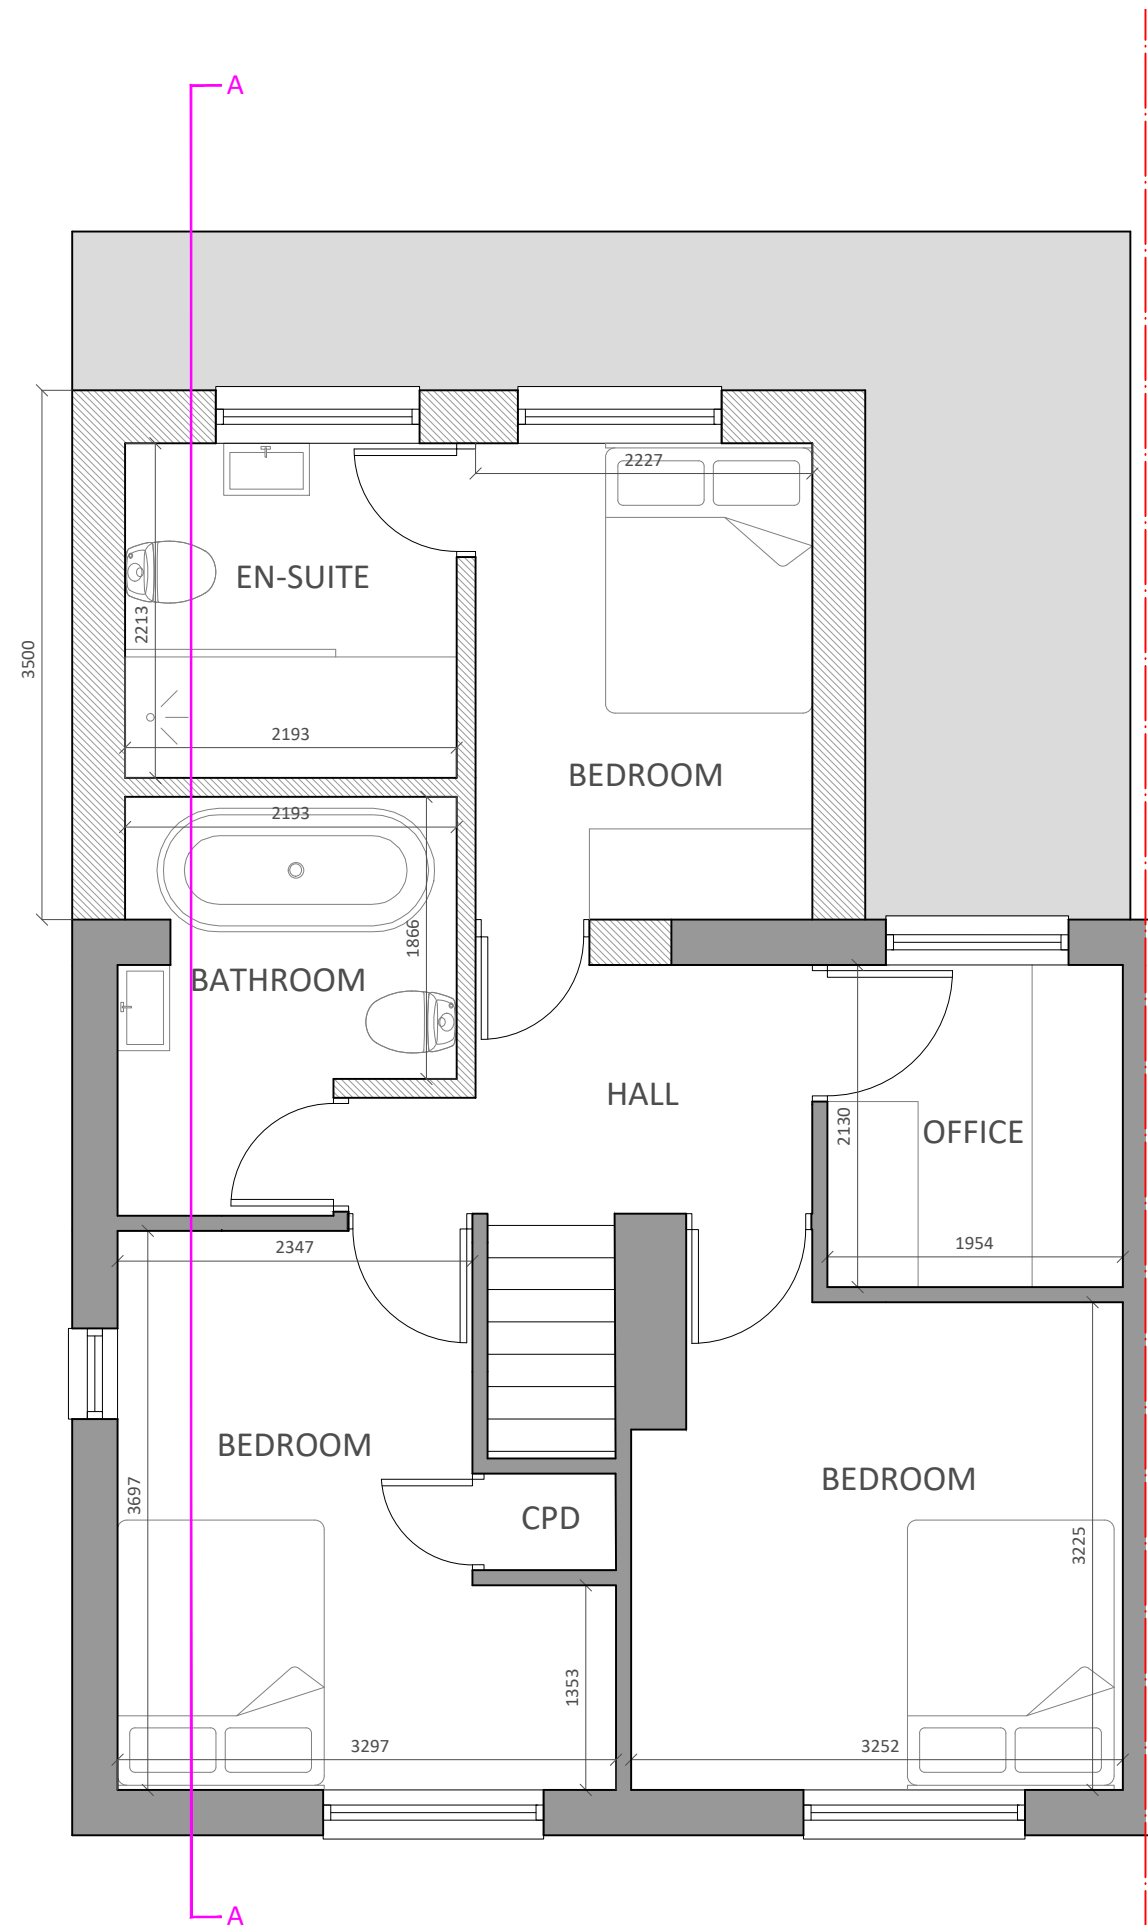

FIRST FLOOR PLAN

FOR APPROVAL

Location
122 GAUNTS WAY
LETCWORTH

Title
PROPOSED PLANS

Scale	Drawn	Checked	Date
1:50 @ A3	SB	HE	JUL 24
Drawing Number	Revision		
1929_YPUK_P005	P1		

0 0.5 1 1.5 2 2.5m
1:50



YOURPLANS
Planning design specialists