




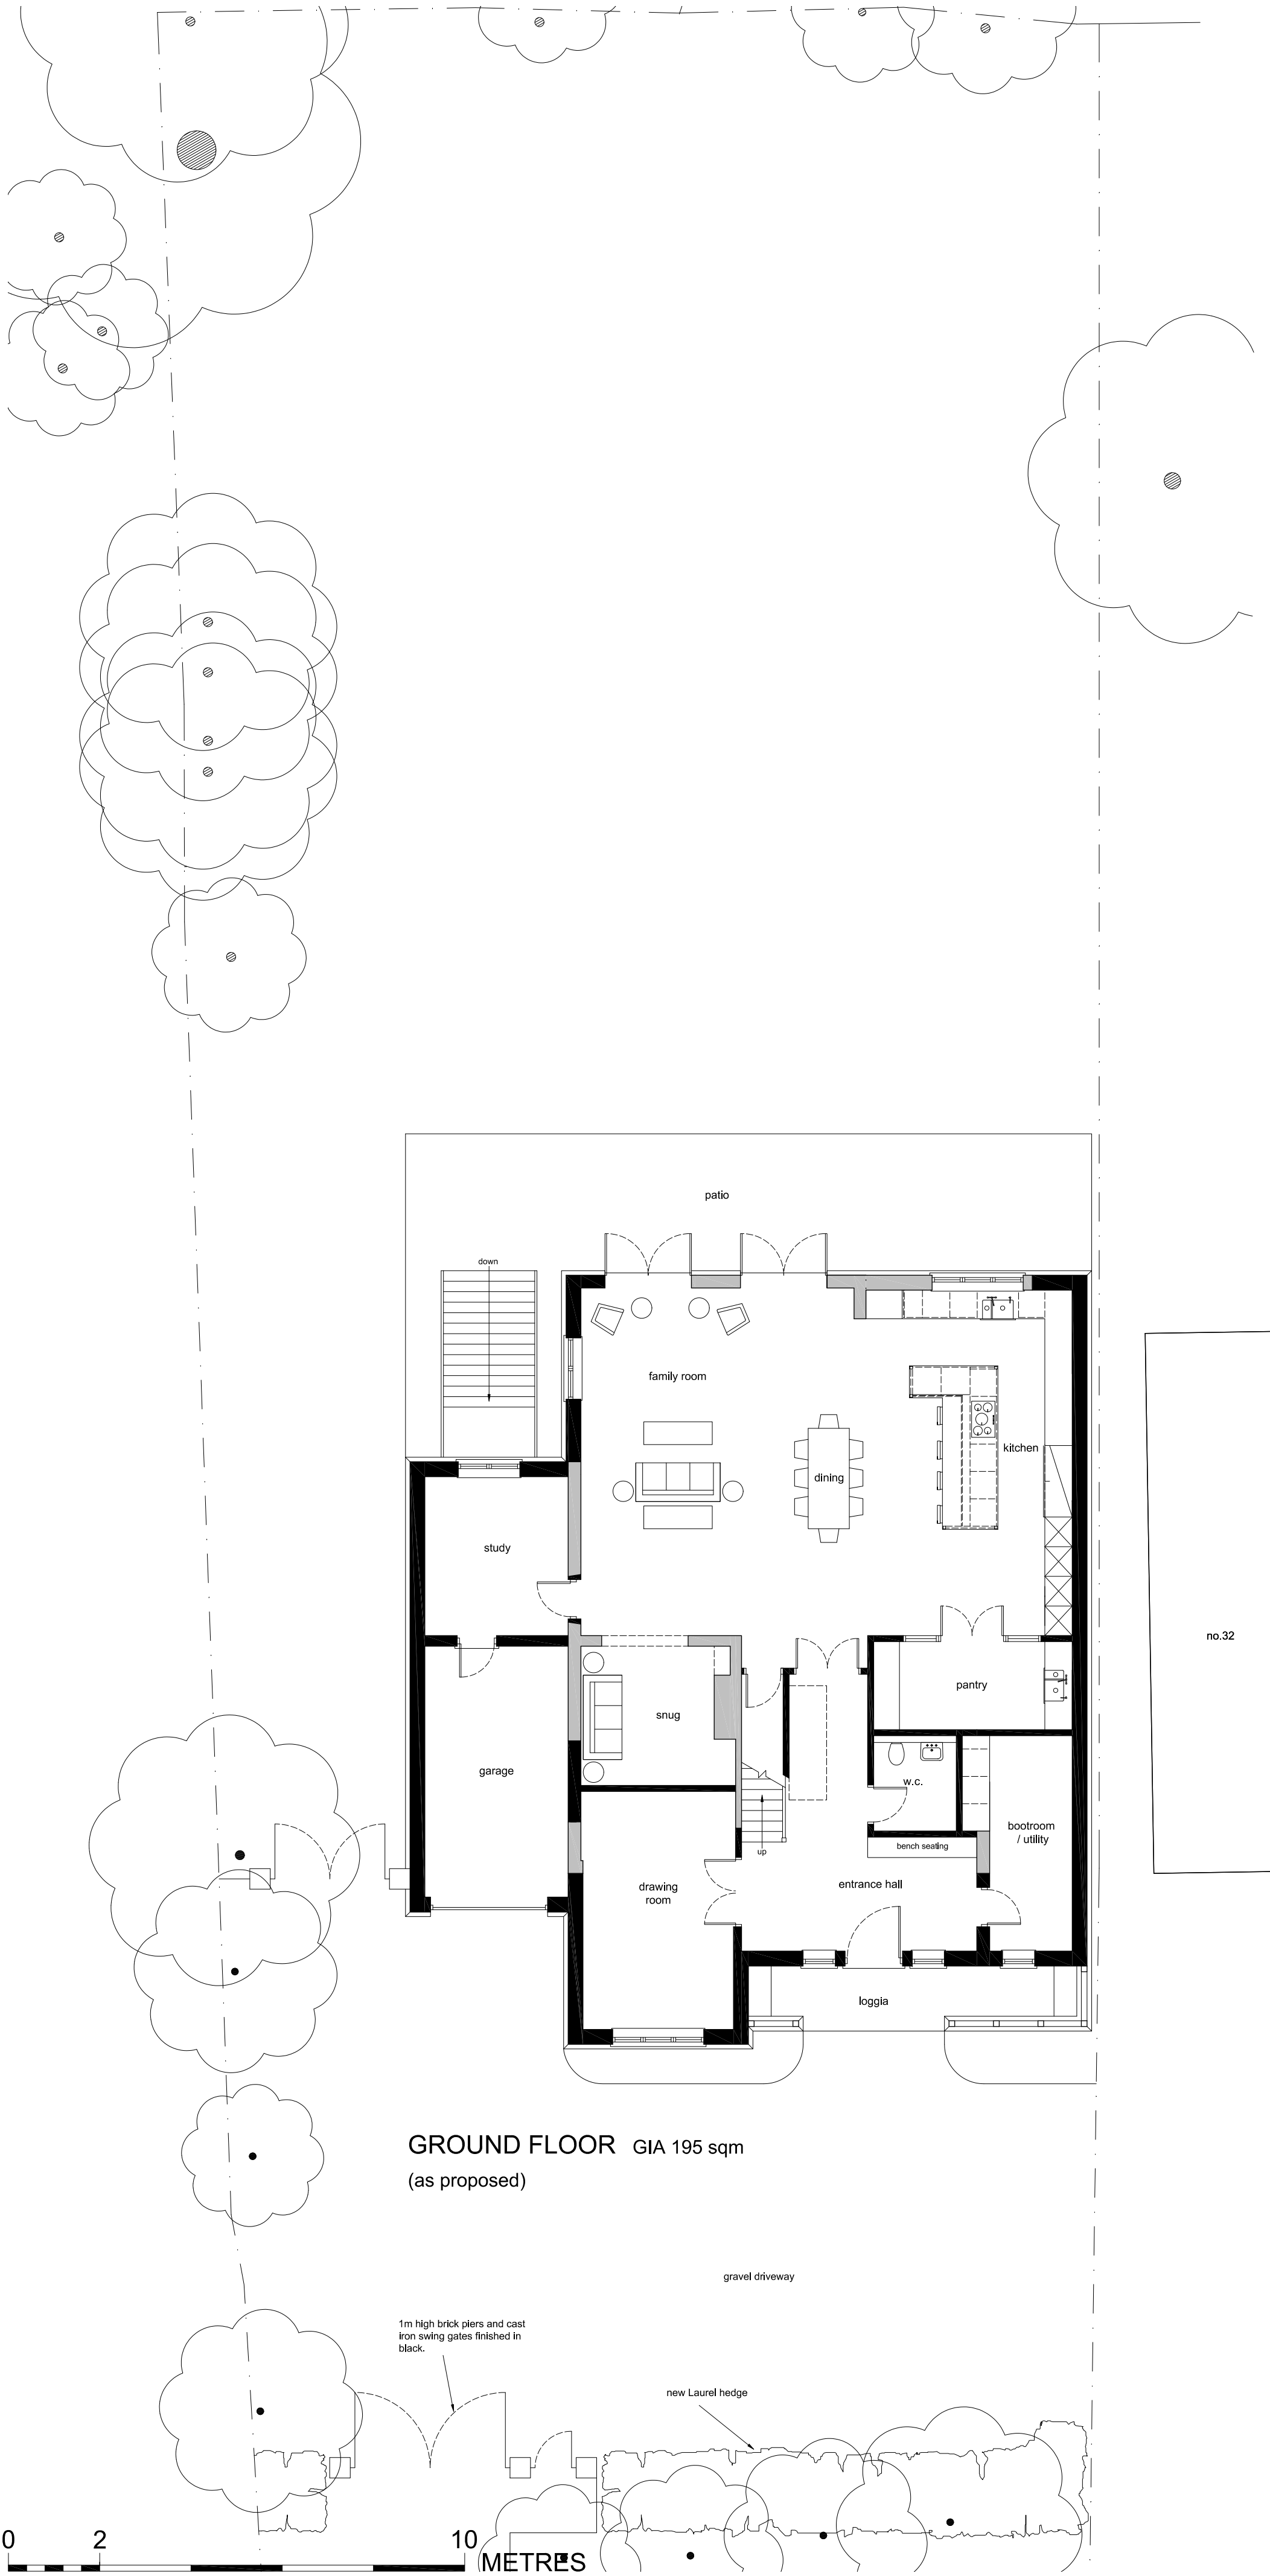


GROUND FLOOR GIA 195 sqm
(as proposed)

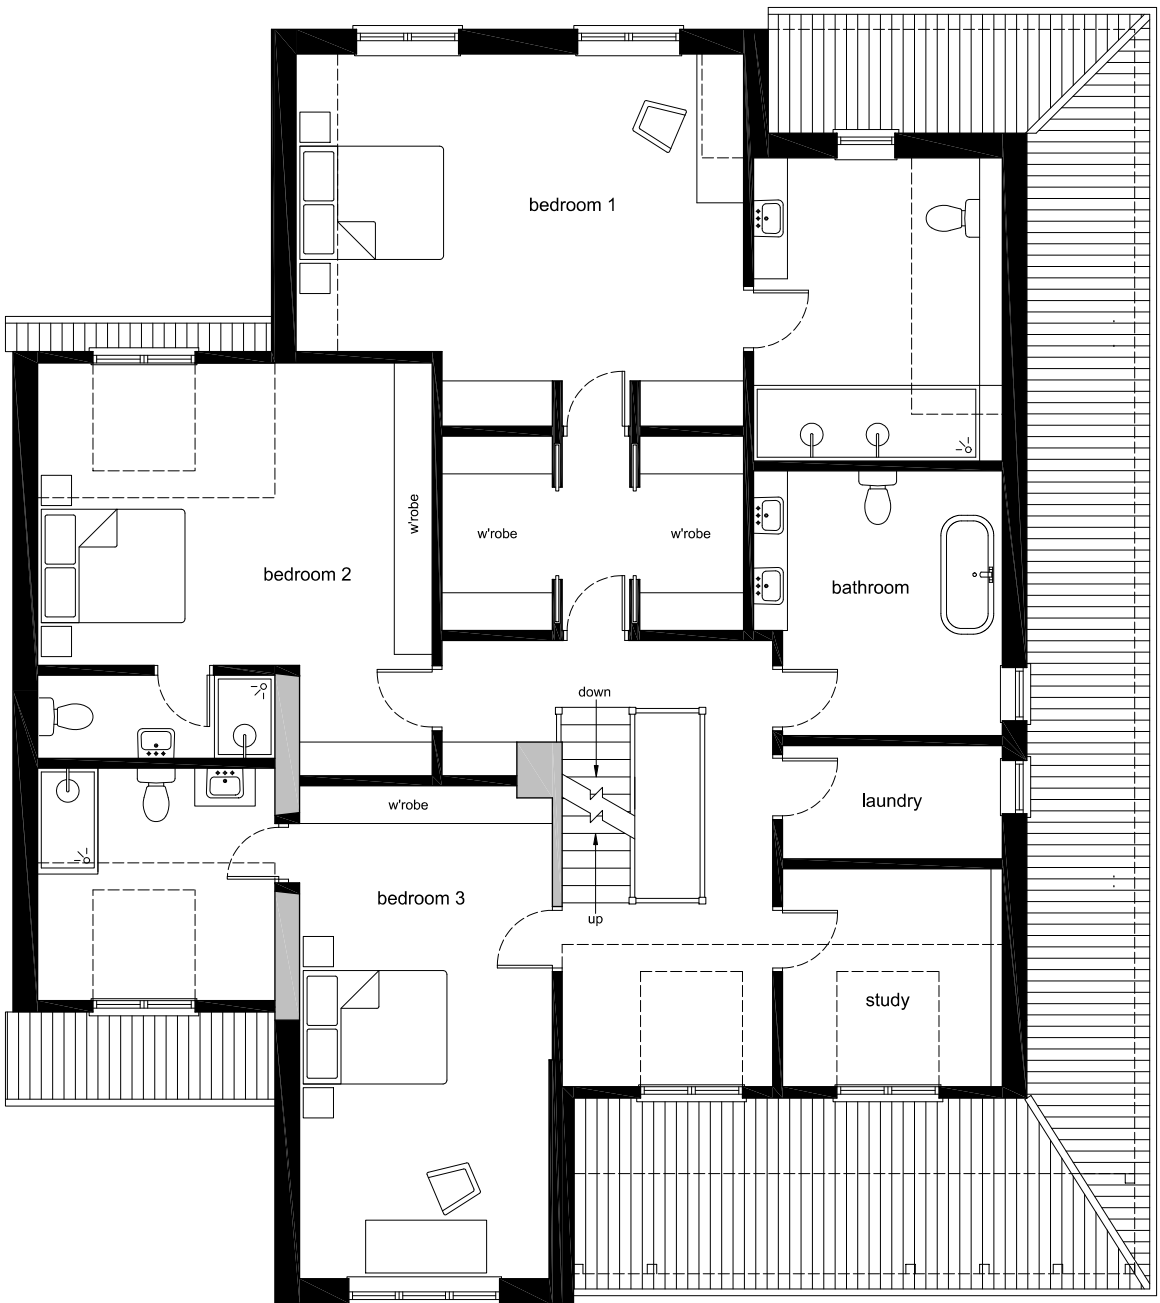

FIRST FLOOR GIA 160 sqm
(as proposed)

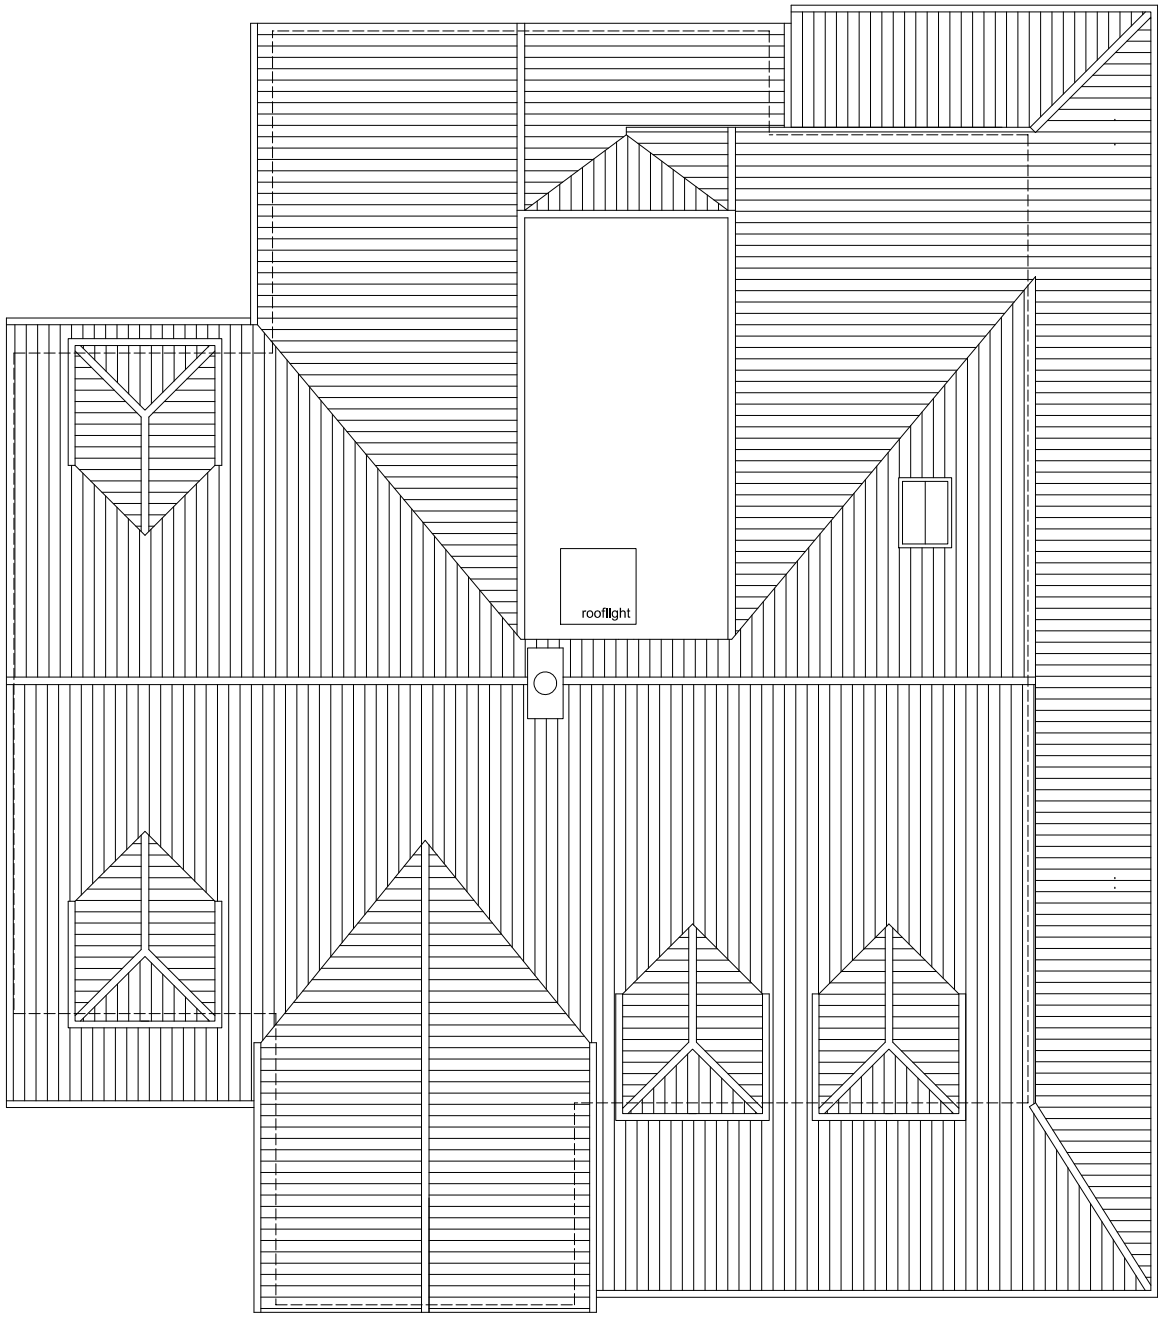



ROOF PLAN
(as proposed)

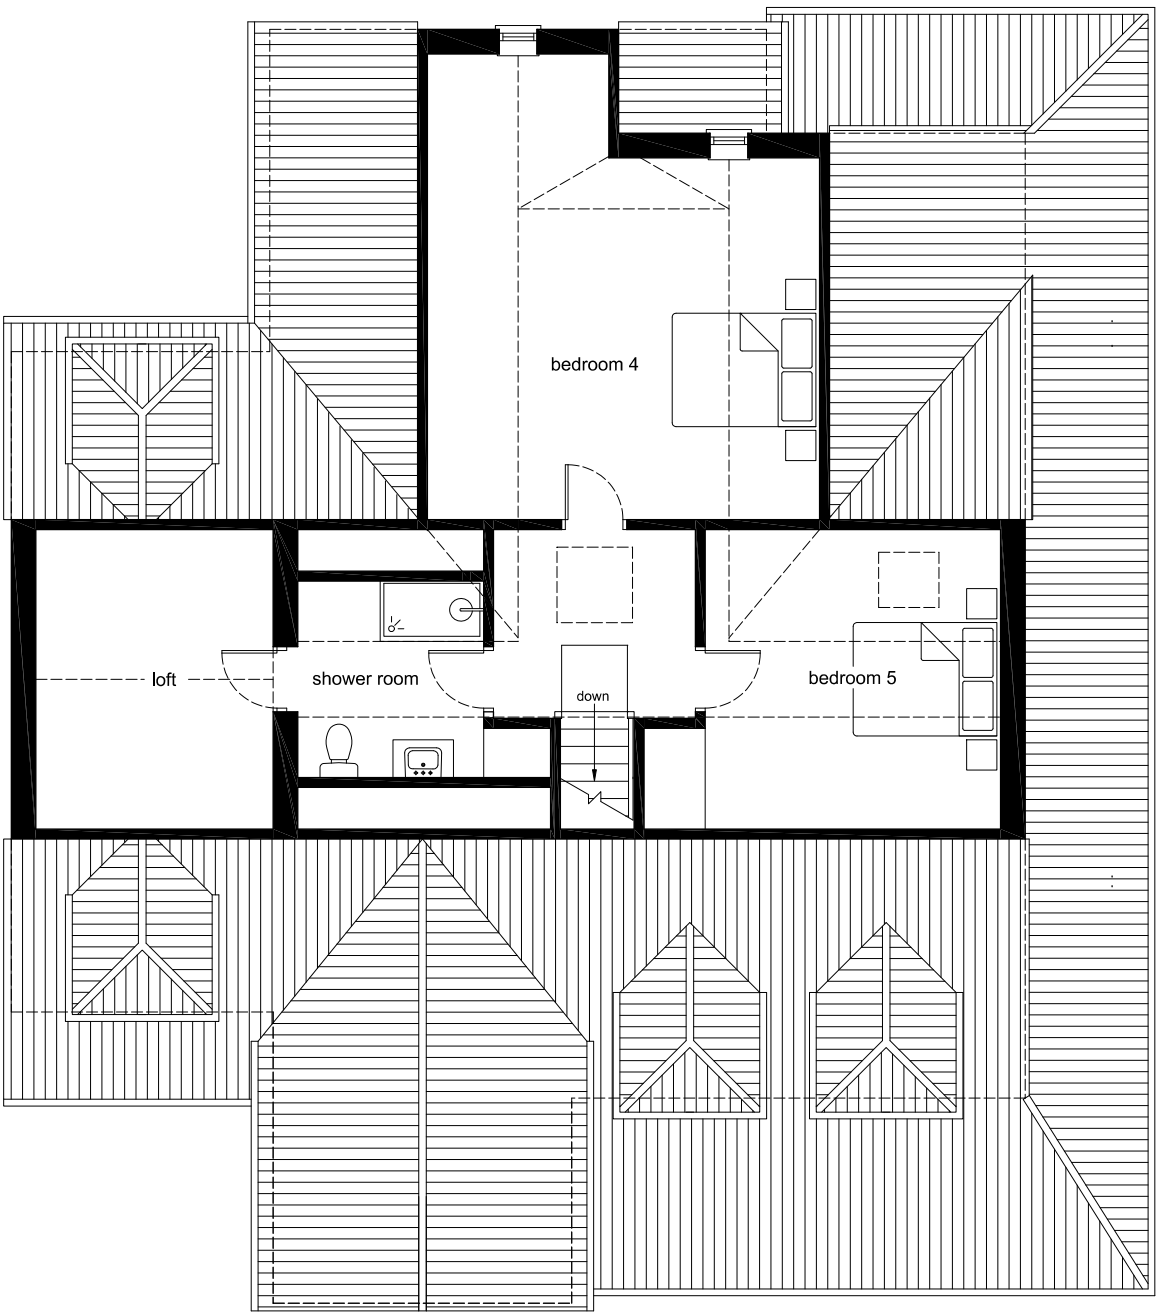

SECOND FLOOR GIA 60 sqm
(as proposed)

GENERAL NOTES		
No.	Description	
01	Check all dimensions on site	
02		Walls existing
03		Walls proposed

REVISIONS		
Rev.	Date	Description
A	Jun 23	23/00566/PRE amends
B	Oct 23	23/02199/PRE amends
C	Dec 23	FF window removed
D	Jan 24	Brick piers reduced
E	Aug 24	Outbuildings omitted
F	Sep 24	Basement omitted

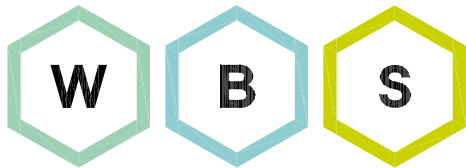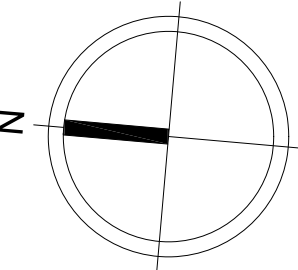

WHITEBRICK

29b Hermitage Road,
Hitchin, Hertfordshire, SG5 1BY.
info@whitebrick.studio

CLIENT

Mr and Mrs Weatherall Morris

PROJECT

Extension and Alterations at
34 Royal Oak Lane, Pirton,
Hitchin, Hertfordshire, SG5 3QT

DRAWING TITLE

Proposed Plans

INFORMATION	
Job ref	2201
Drawing no.	2201-04F
Scale	1:100 @ ISOA1
Date	Feb 23
Drawn	CWM