


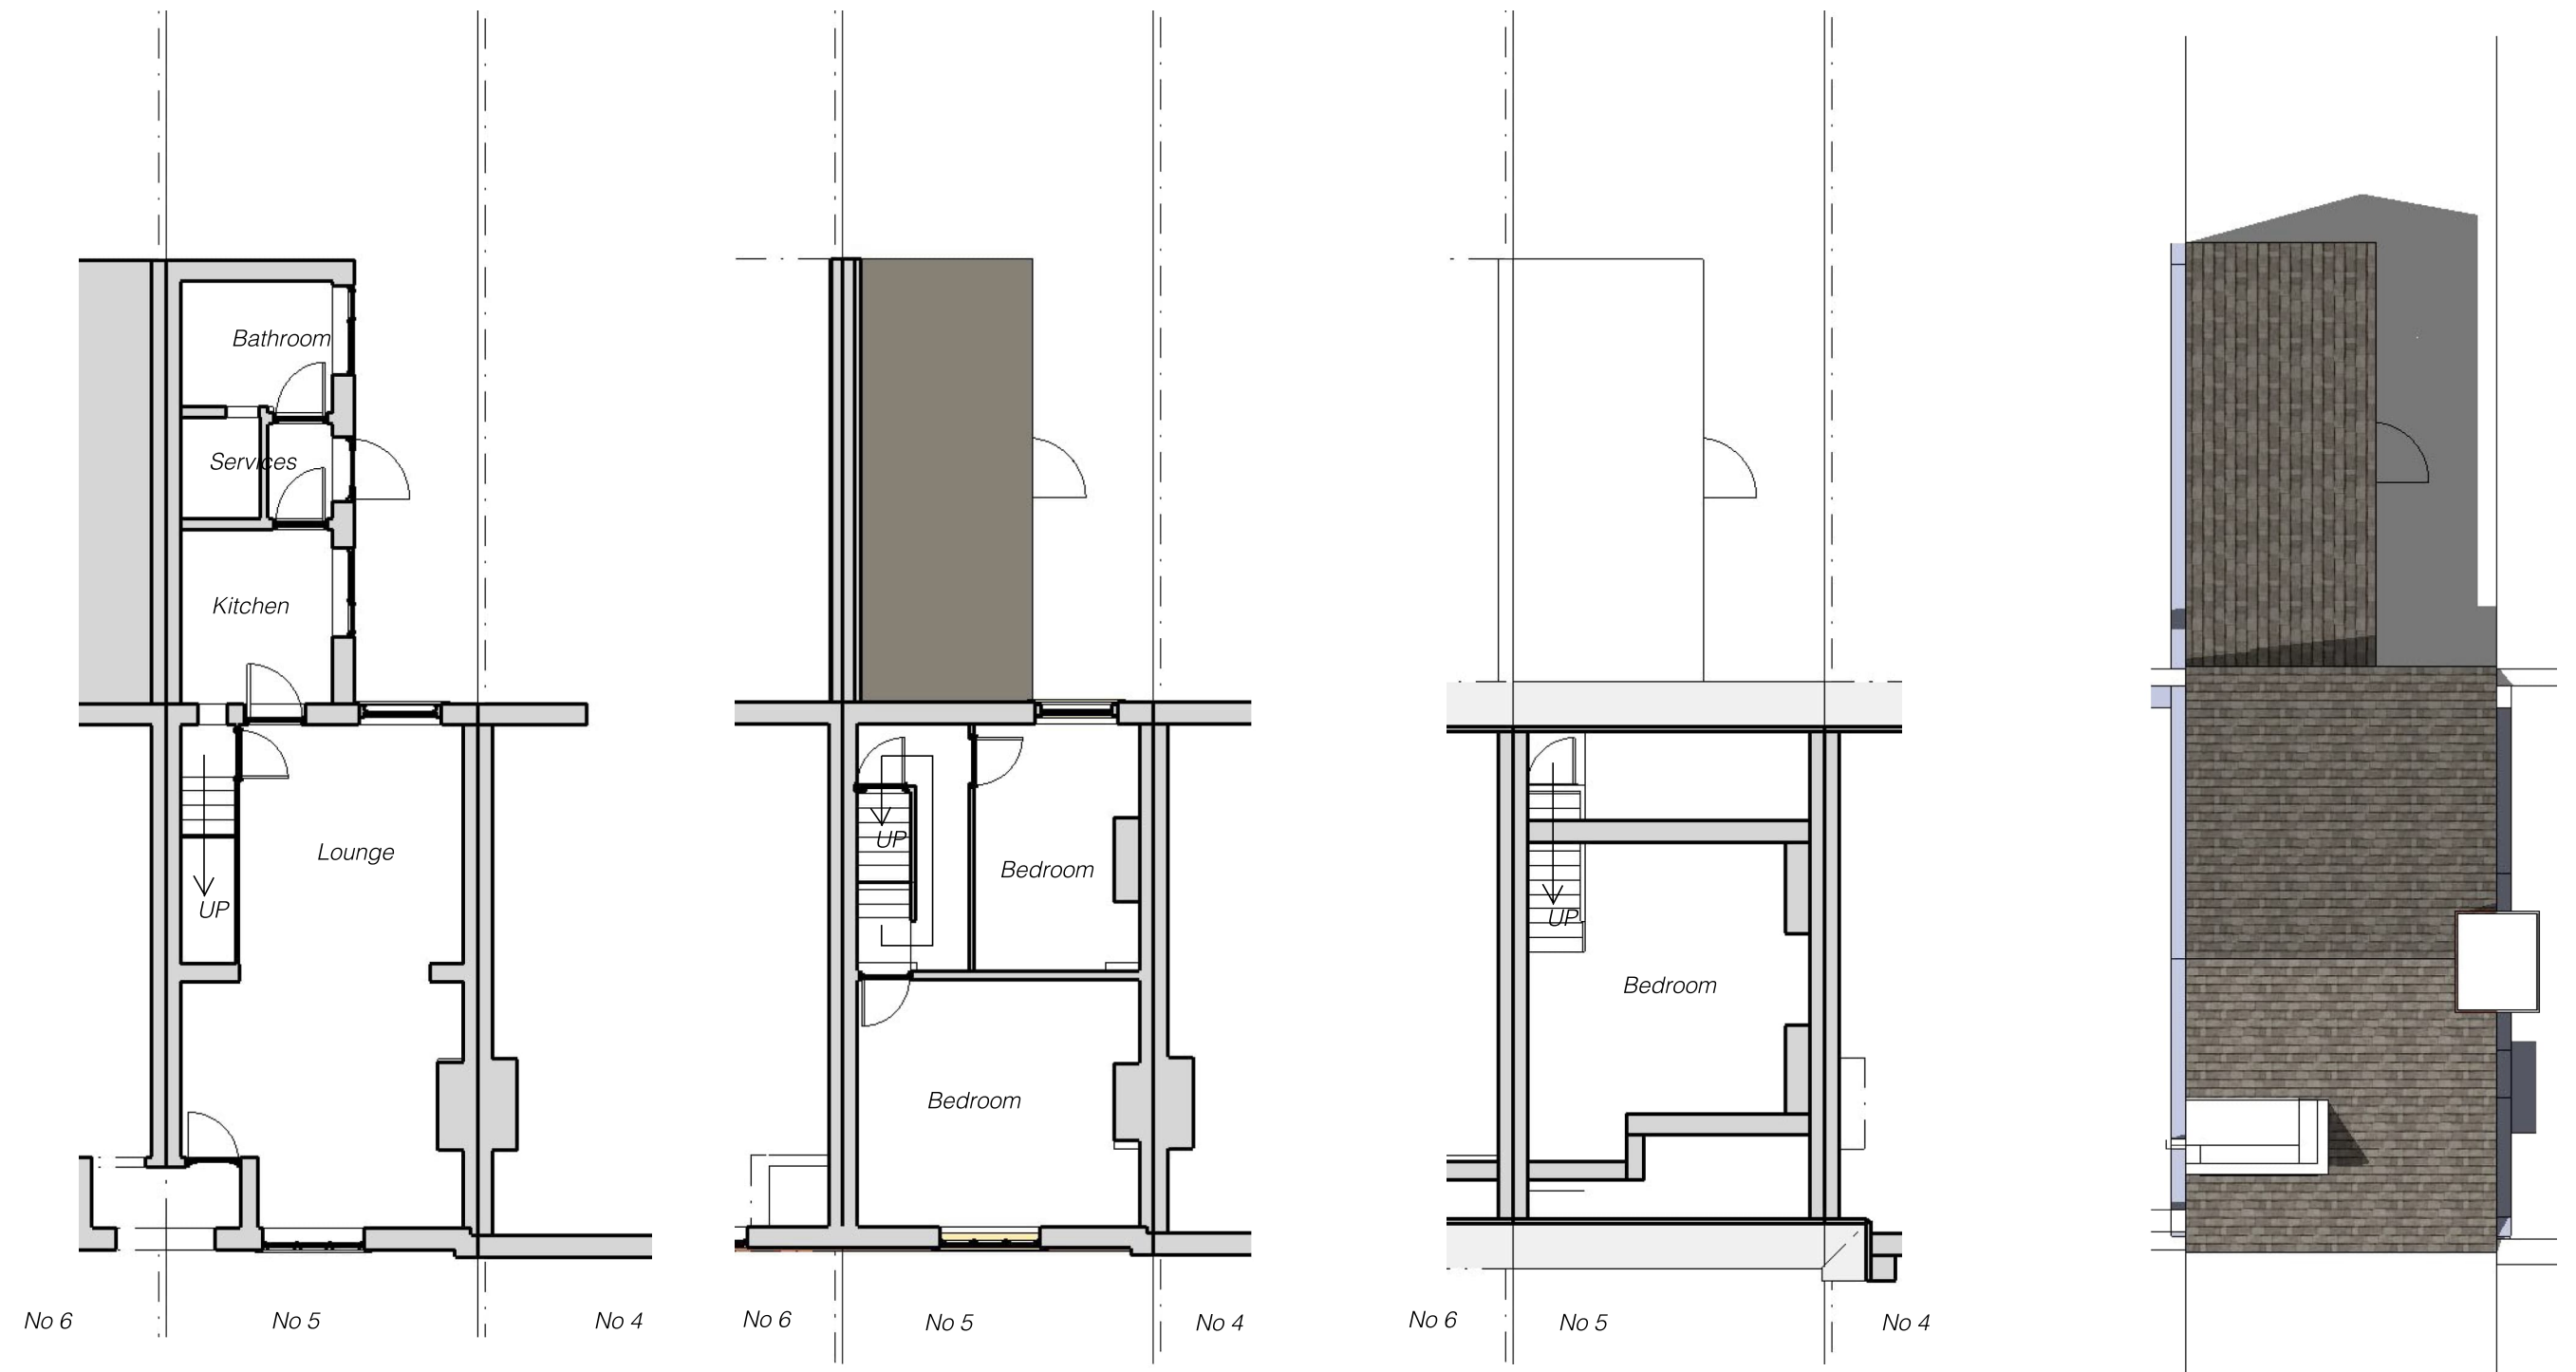


Plan view Ground Floor


Plan view First Floor

Plan view Loft room

Roof Plan

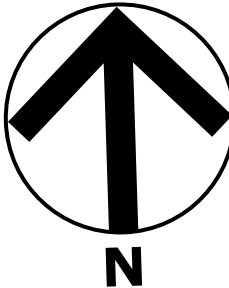

Scale 1:100 @ A3

 

Existing Plans



Proposed extension at 5 Upper Green, Ickleford, SG5 3YG

13 St Brides Close, Milton Keynes
Bucks MK6 3EY
Tel: 01908 887572 Mob: 07778353203
email: chrispiggott@aprades.co.uk

REVISIONS	
MM/DD/YY	REMARKS
1	---
2	---
3	---
4	---
5	---

03
24042024
QR1c