




North Elevation as existing

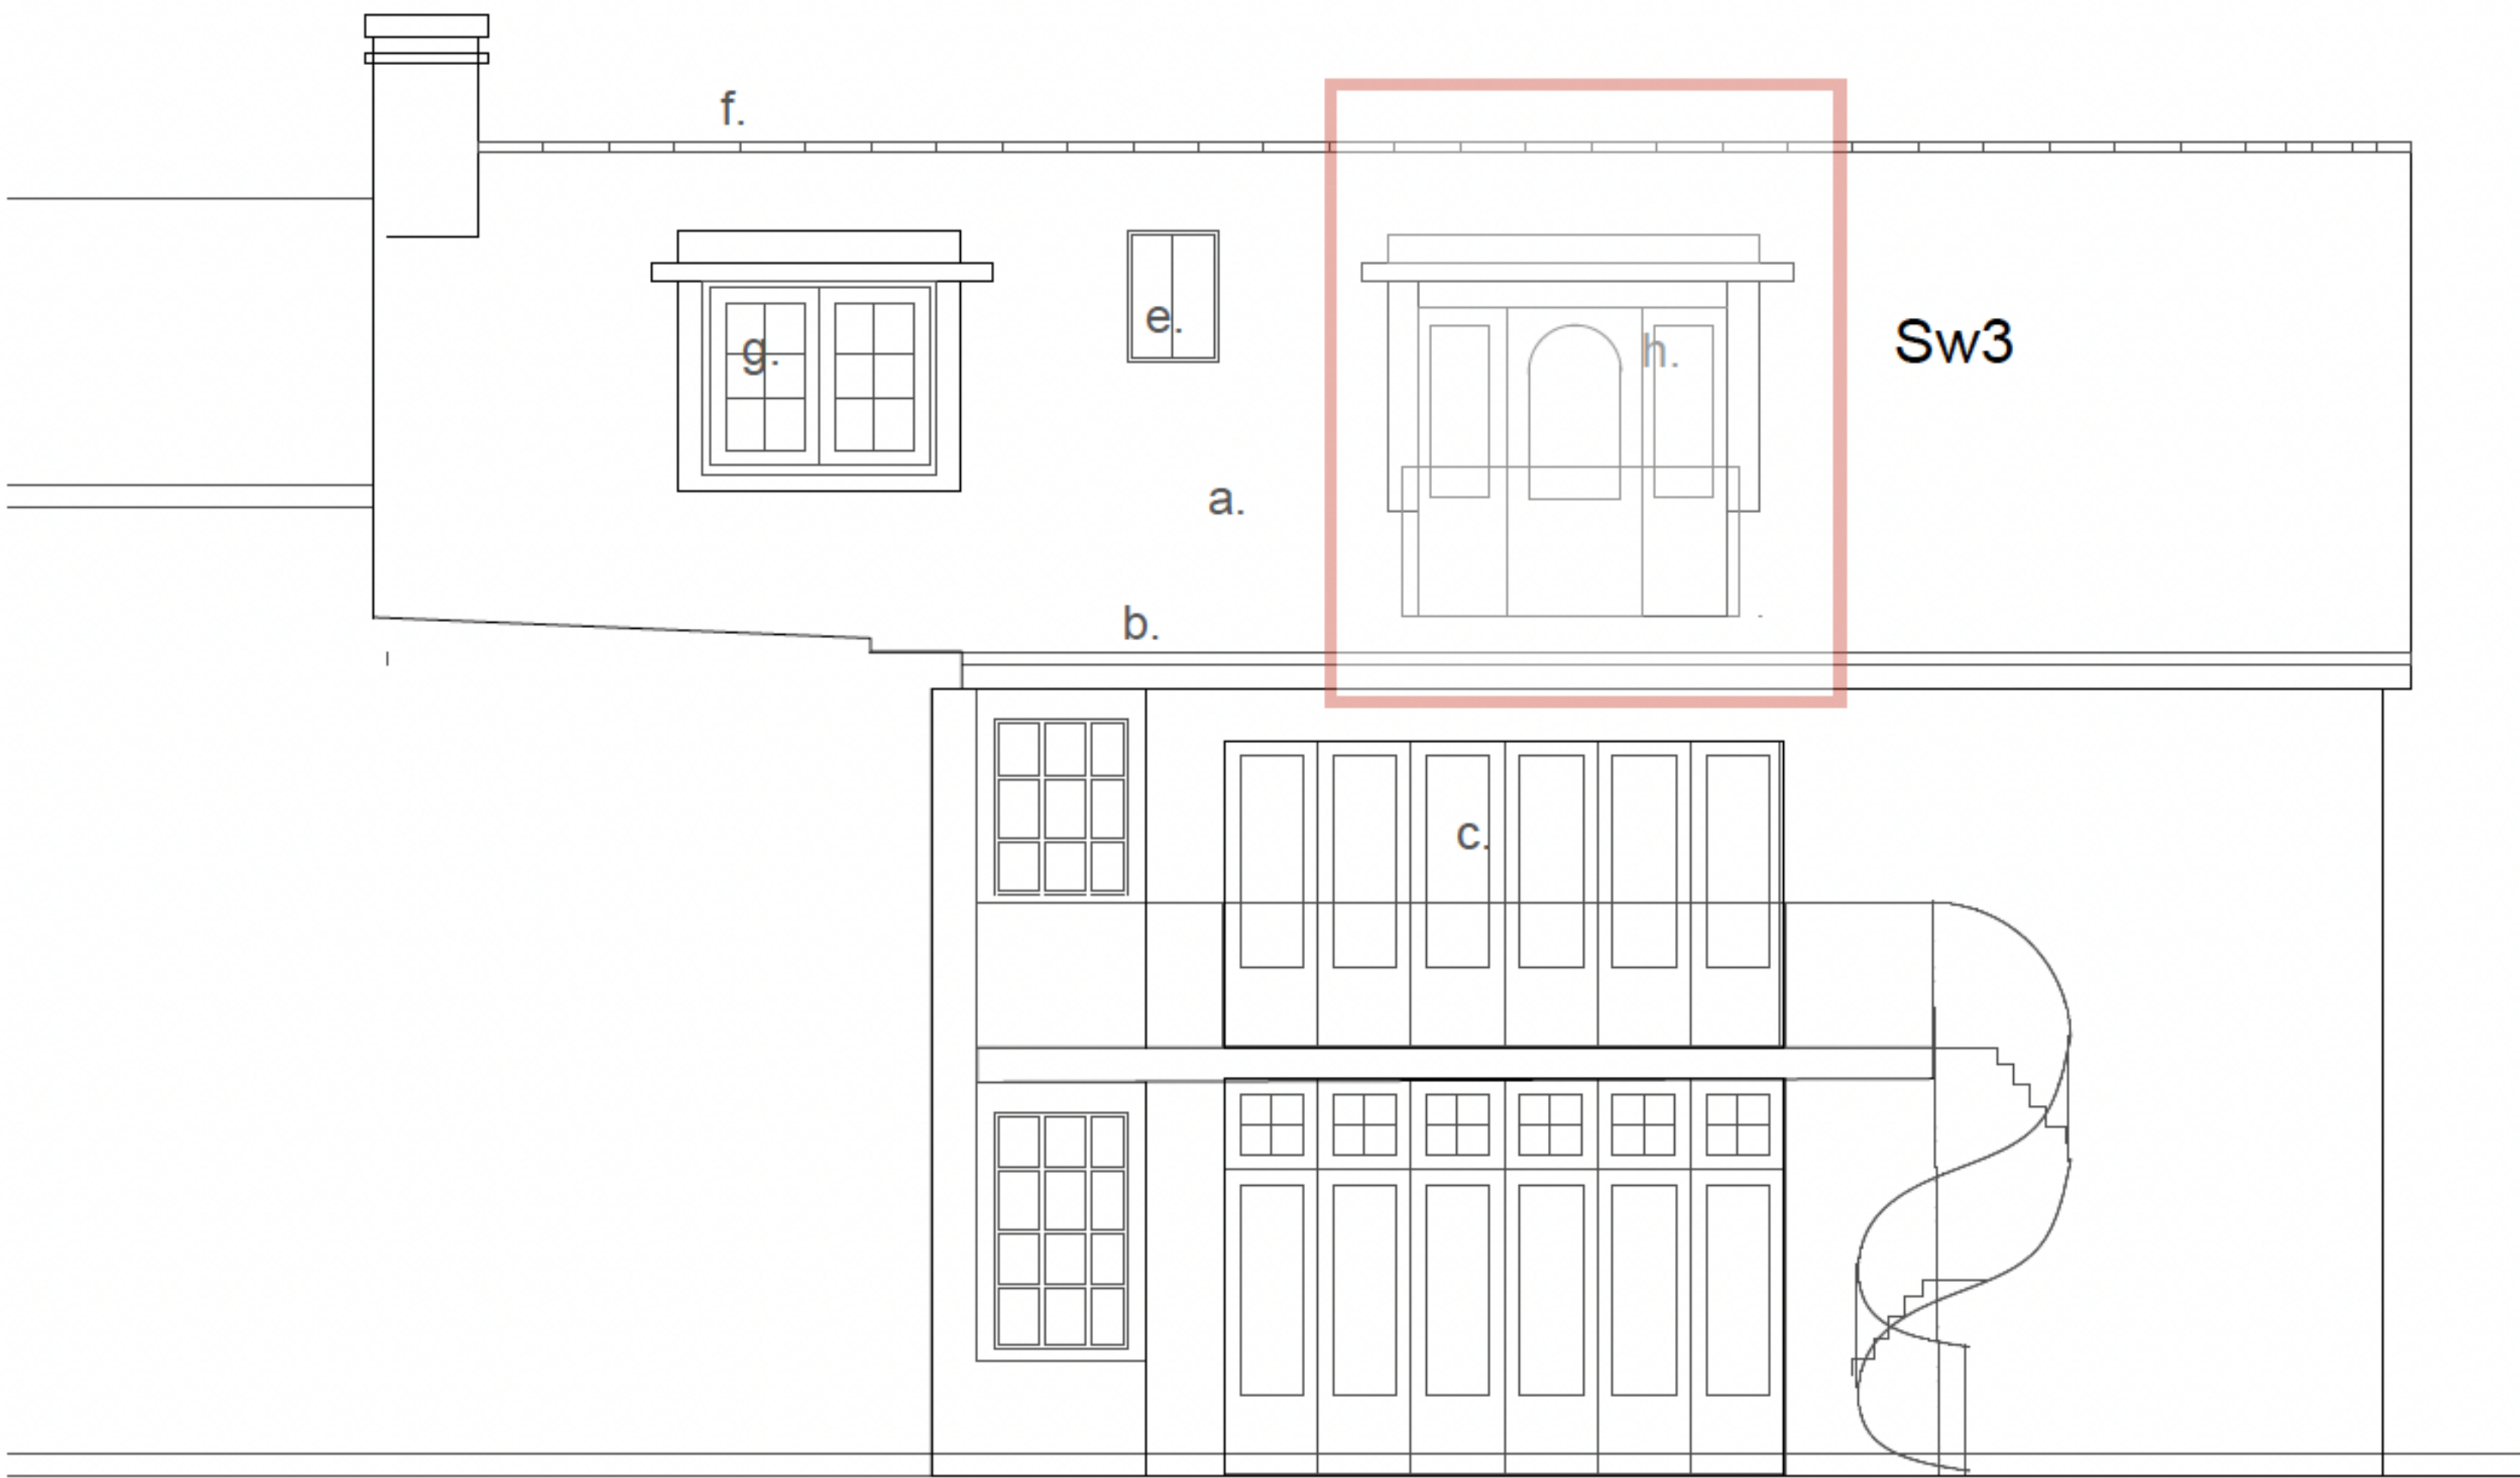

North Elevation as proposed



Roof plan existing and proposed 1:50

Key plan NTS

Notes:

- a. Existing Plain tiled roof
- b. Existing rainwater goods repaired
- c. Window interior slip bolts to be replaced
- d. Leadwork to be repaired where necessary
- e. New Conservation rooflight set flush with the roof finish Velux GGL MK08 780x1390 with dark grey/antracite colored frame finish externally.
- f. Existing ridge tiles lifted and reinstated with discreet vented dry fix system to enable ventilation.
- g. replacement window, double glazed timber framed to match existing.
- h. Replacement doorset and side panels with double glazing. Proportion to match existing, no astragals.

Note: This drawing is copyright

Michael Collins Architect LLP

Note: to be read in conjunction with Structural Engineers Information, specification and drawings

The West Wing St Ibbs

All setting out dimensions to be checked on site by contractor and any discrepancies to be noted ASAP. Windows, steelwork, to be site sized.

215 North Elevation as existing/proposed

All sundry work not shown to be undertaken in accordance with the British Standards.

Stage: Stage 3
Status: Planning

Suite 4a, 30 Bancroft
Hitchin, SG5 1LE
01462 236866
michael@michaelcollinsarchitects.com
www.michaelcollinsarchitects.com

016

REVISION: B
Scale: 1:50@A1