



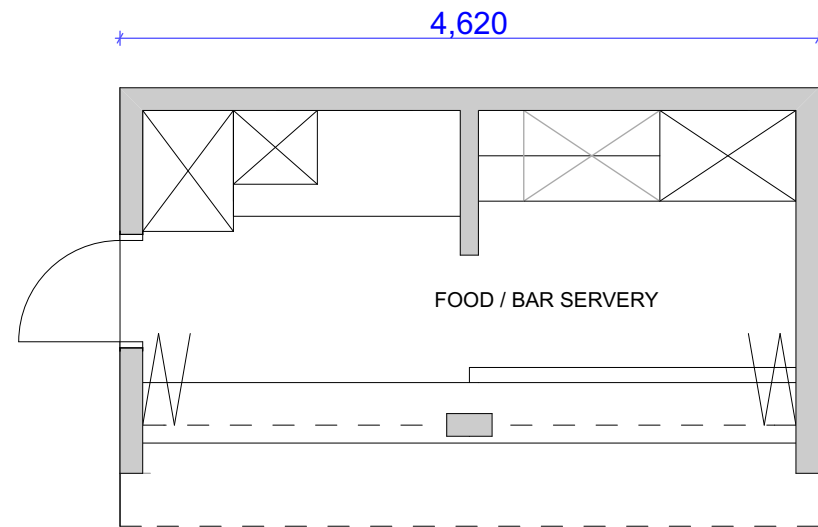


PLAN


OUTSIDE BAR / BBQ SERVERY - 1:50

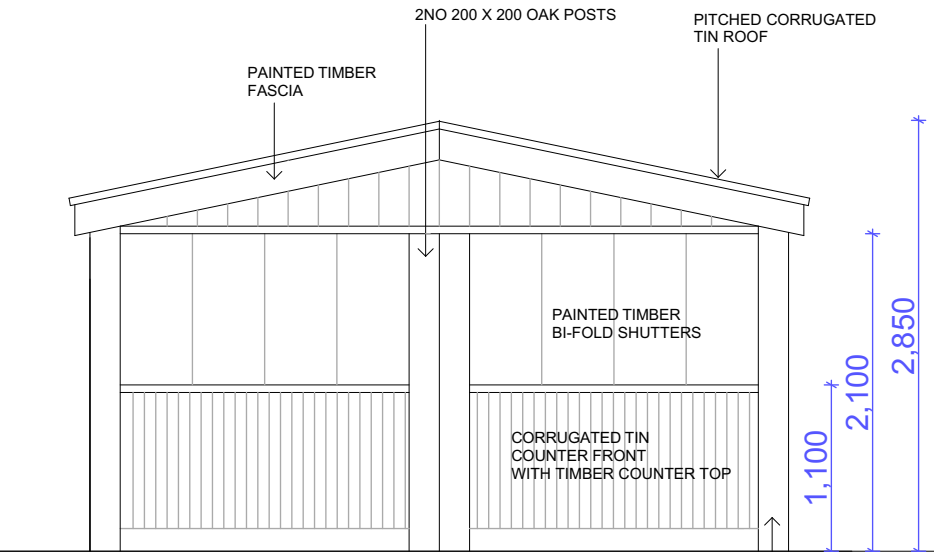


FRONT ELEVATION

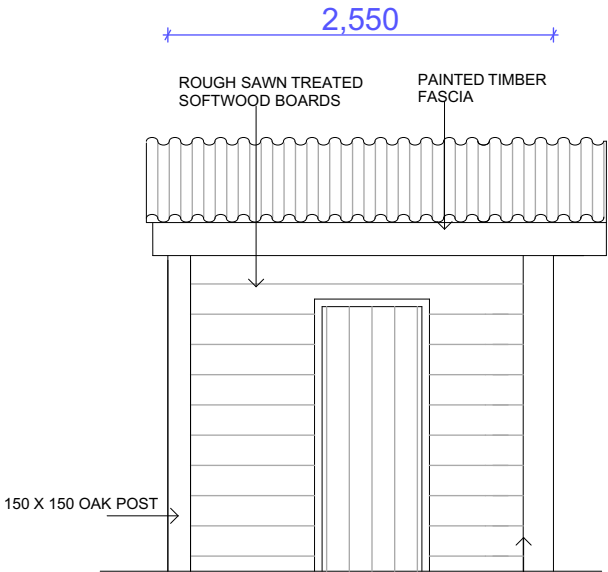


SIDE ELEVATION

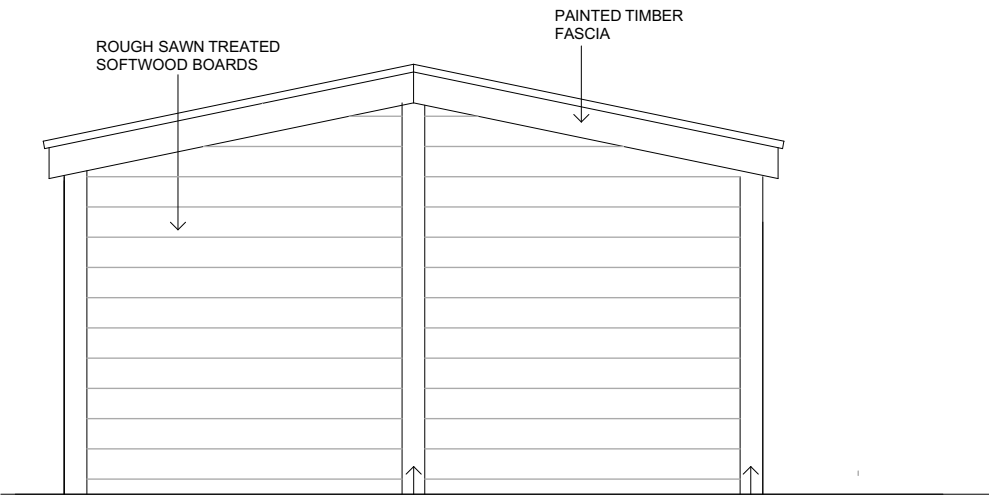


REAR ELEVATION

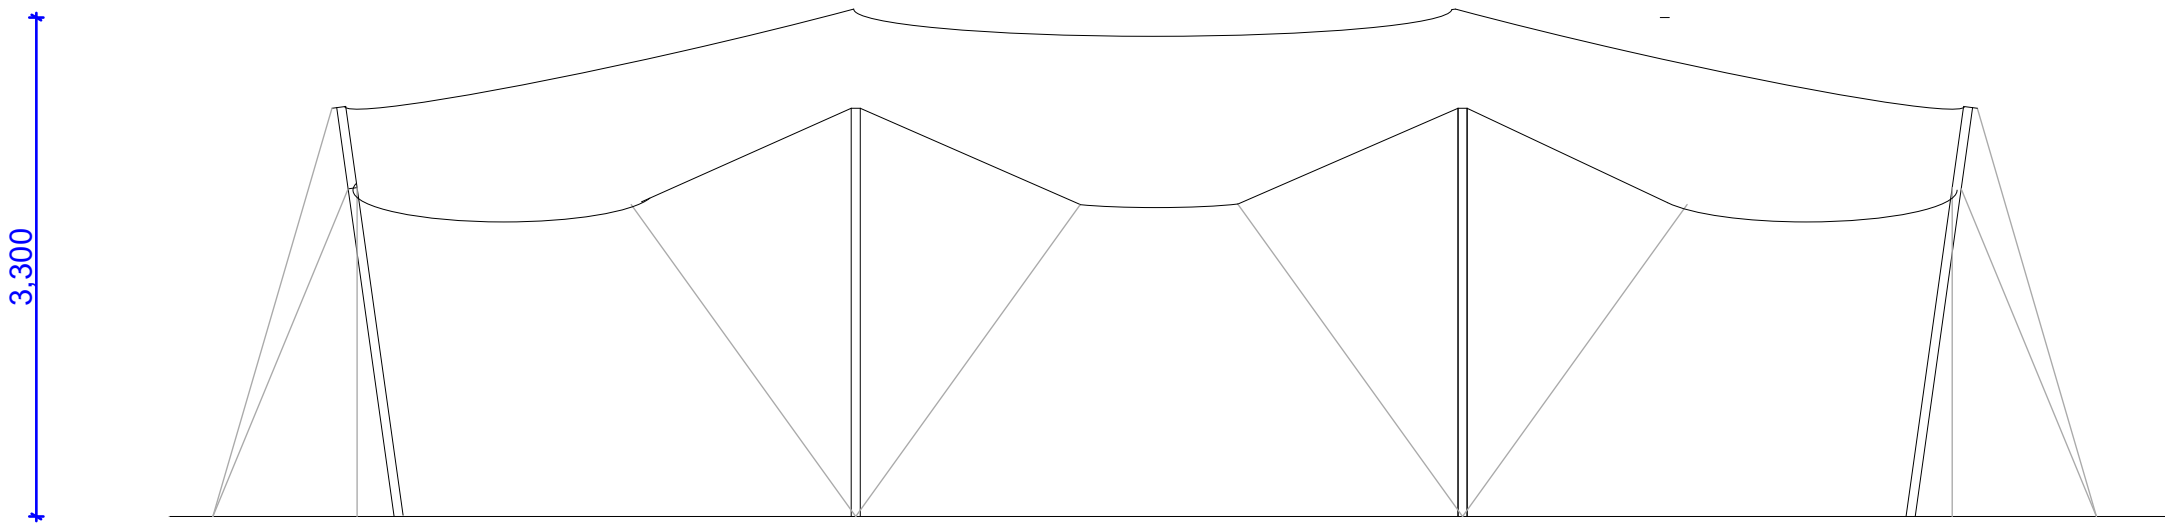

FRONT ELEVATION

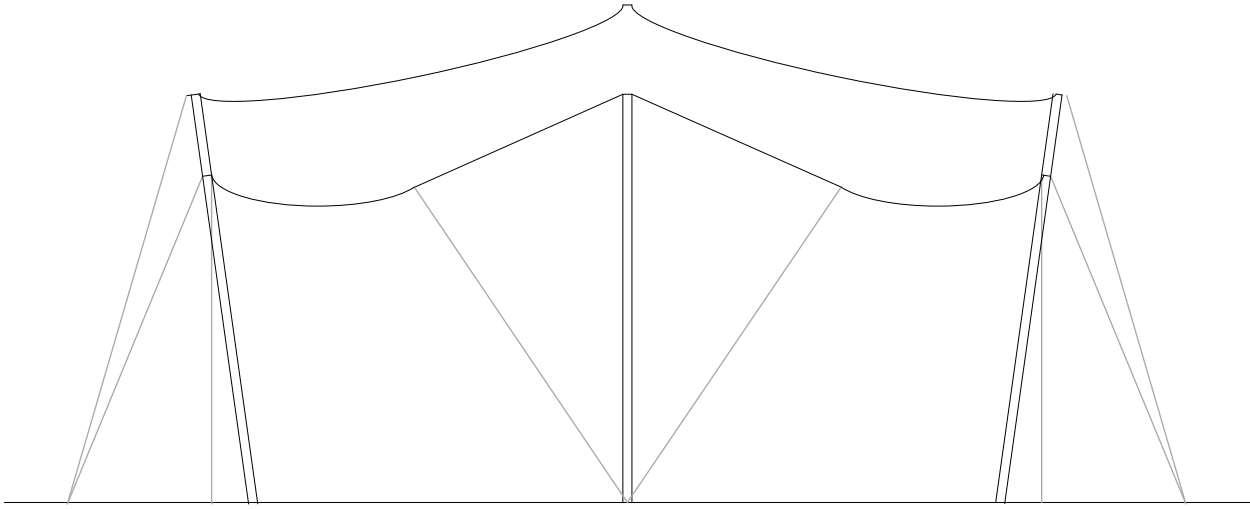

END ELEVATION

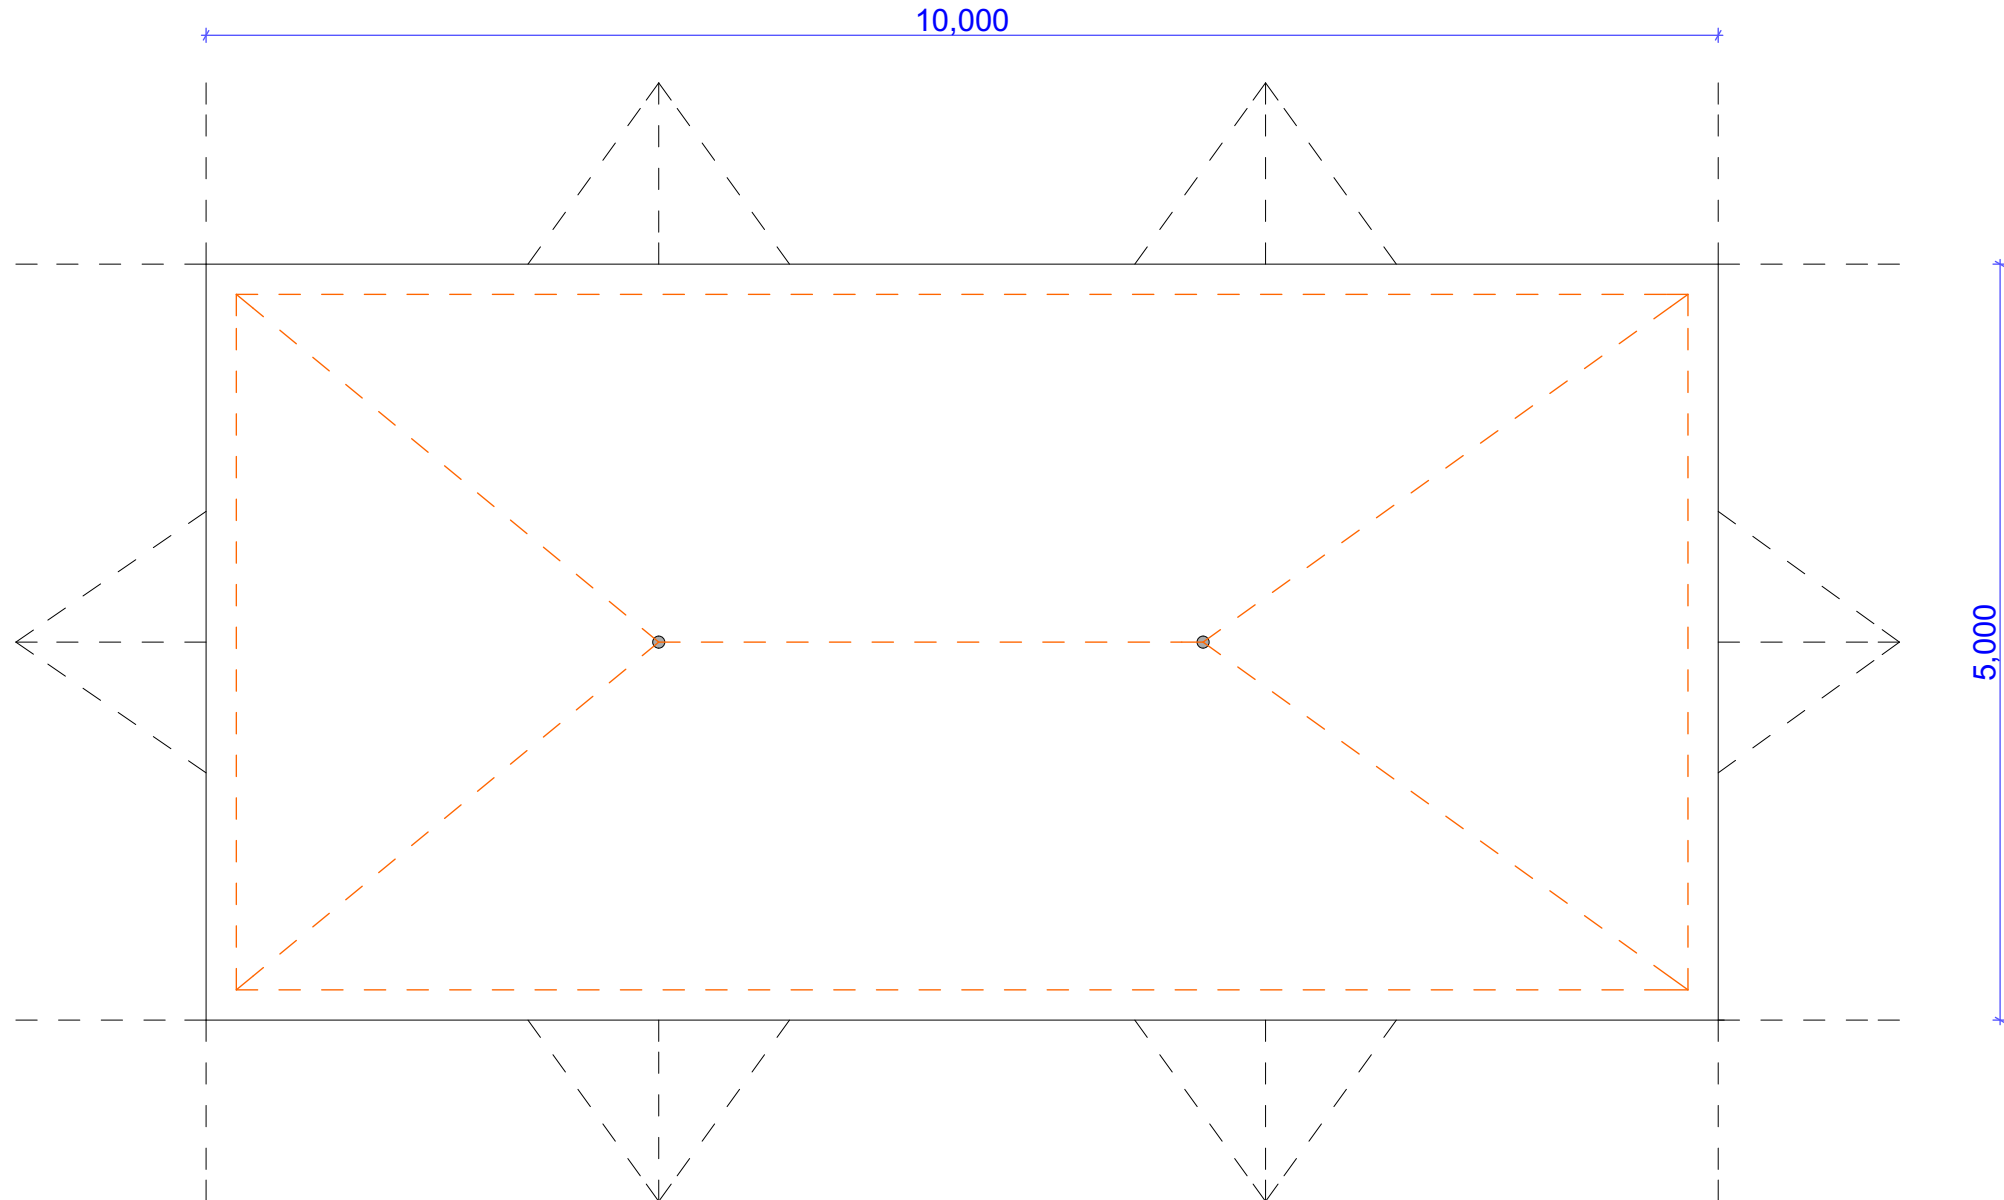

STRETCH TENT



FESTOON LIGHTING
WARM WHITE LED LAMPS
0.35W PER LAMP



GARDEN STRUCTURES



ARC design consultants ltd
18 sunningdale, orton waterville
peterborough pe2 5ub
tel: 01733 234857
e-mail: janetcoltman@aol.com

CLIENT
GREENE KING

PROJECT
THE ROSE & CROWN
ASHWELL

DRAWING
GARDEN STRUCTURES

DATE
FEBRUARY 2026

SCALE
1:50 @ A2

DRAWN BY
JLC

PROJECT NO
GK 351

DRAWING NO
03

This drawing is the property of
Arc Design Consultants Ltd.
Copyright is reserved by them and the drawing
is issued on the condition that it is not copied
either wholly or in part without the written
consent of Arc Design Consultants Ltd.
Do not scale from this drawing.
Use figured dimensions only.
All dimensions to be checked on site before
commencement of any work and or shop drawing.
This is to be read in conjunction with all the
relevant design and construction drawings
and schedule of works.