




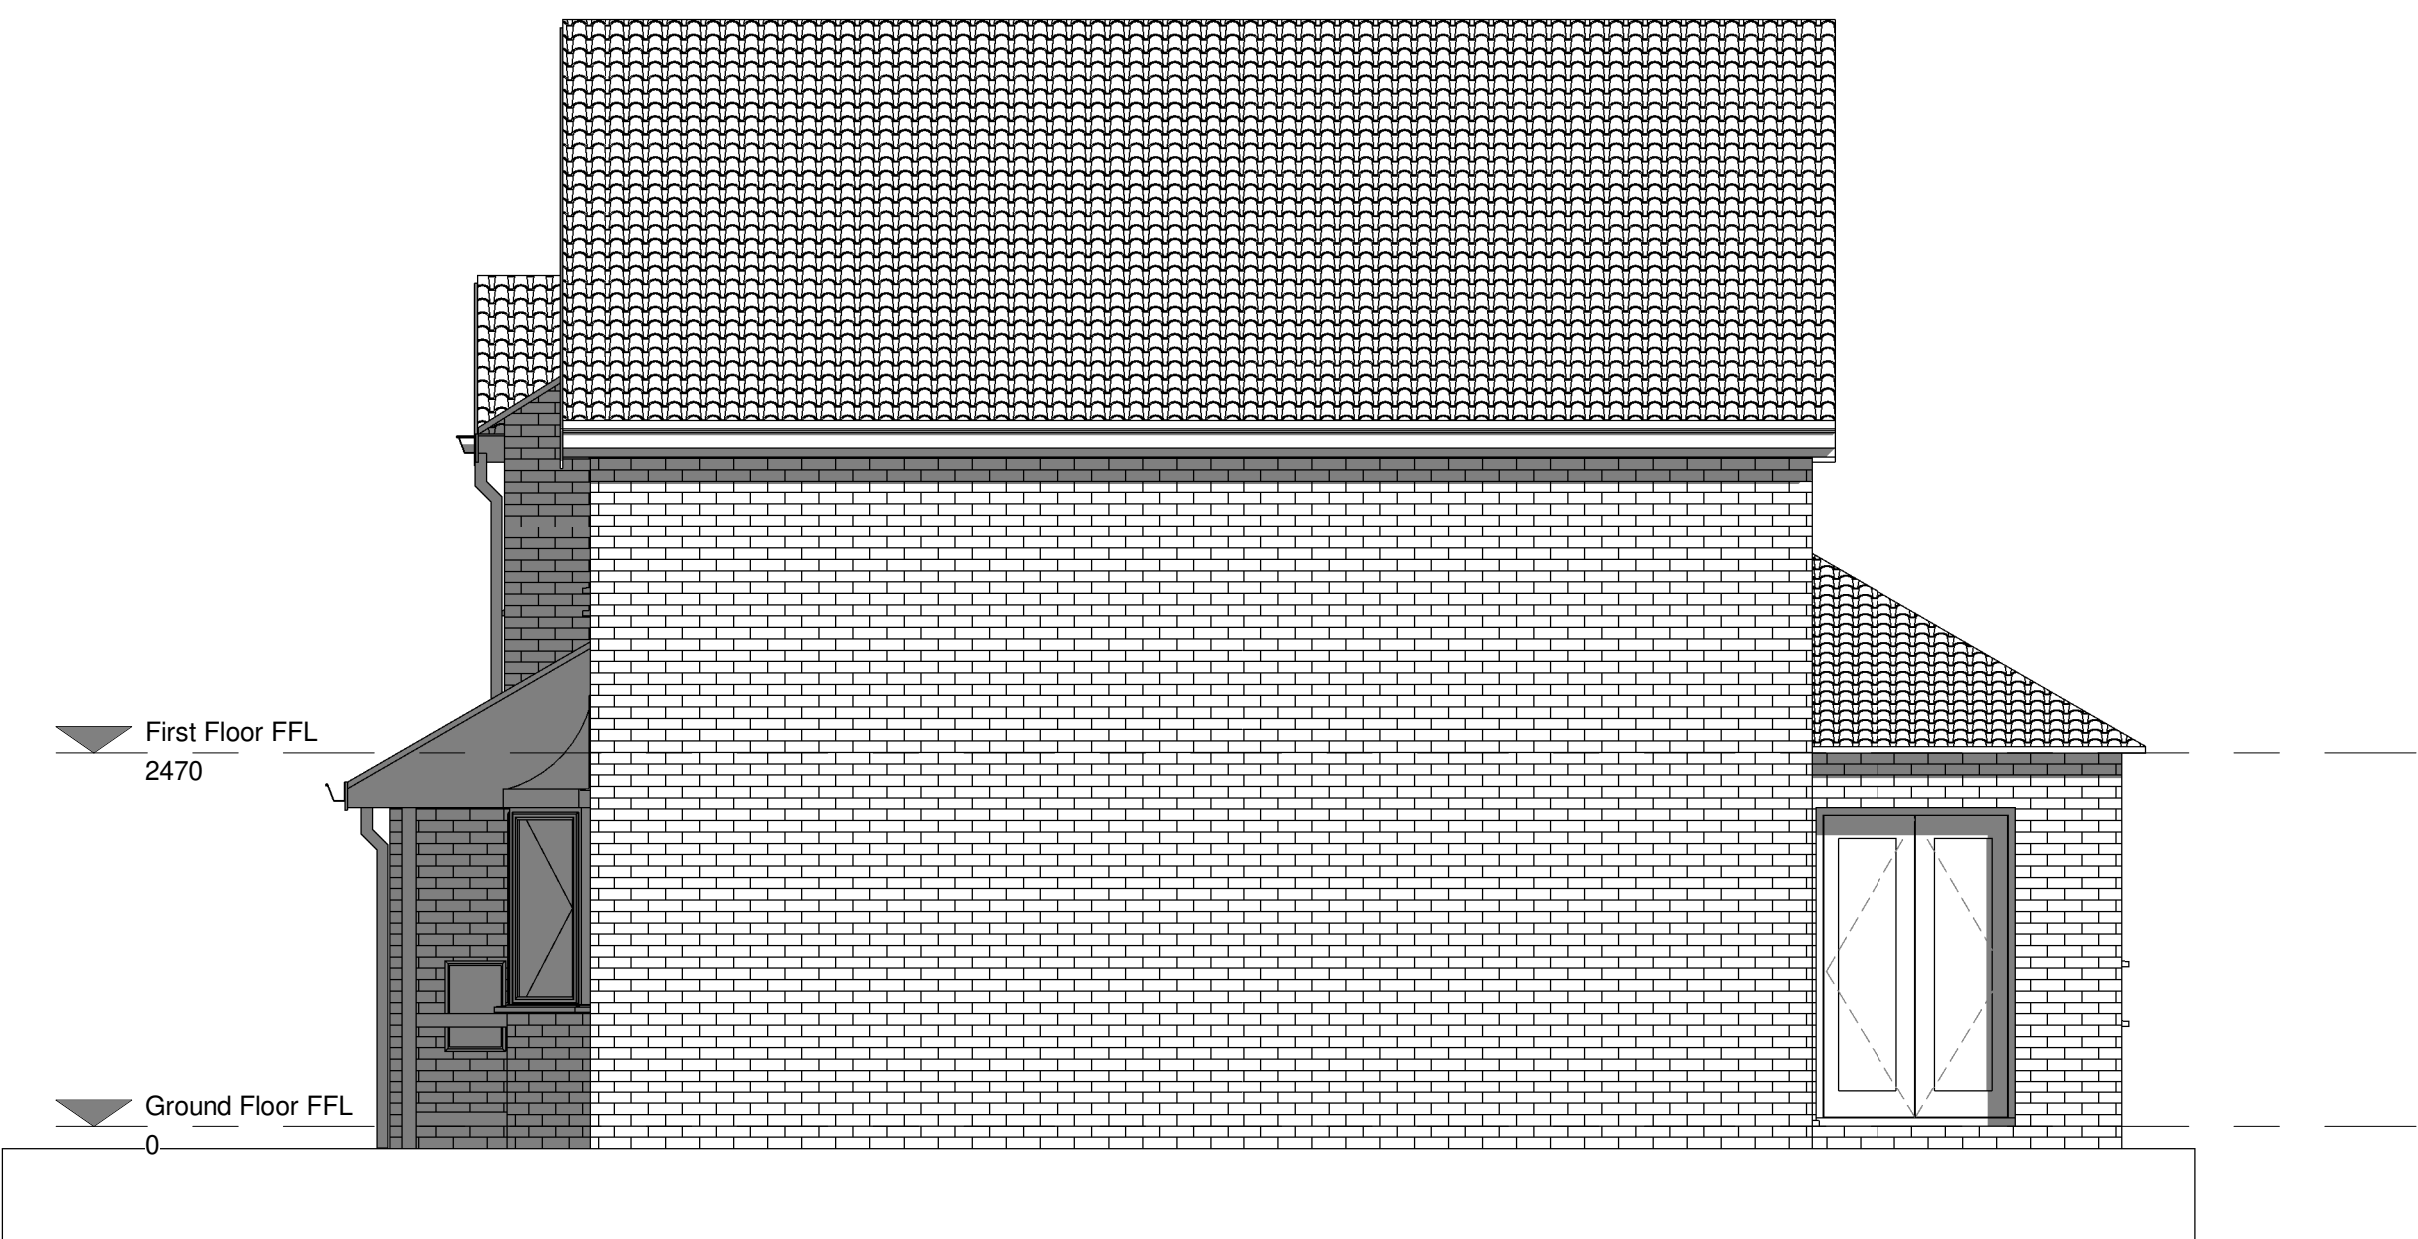


Existing North East Elevation
1 : 50

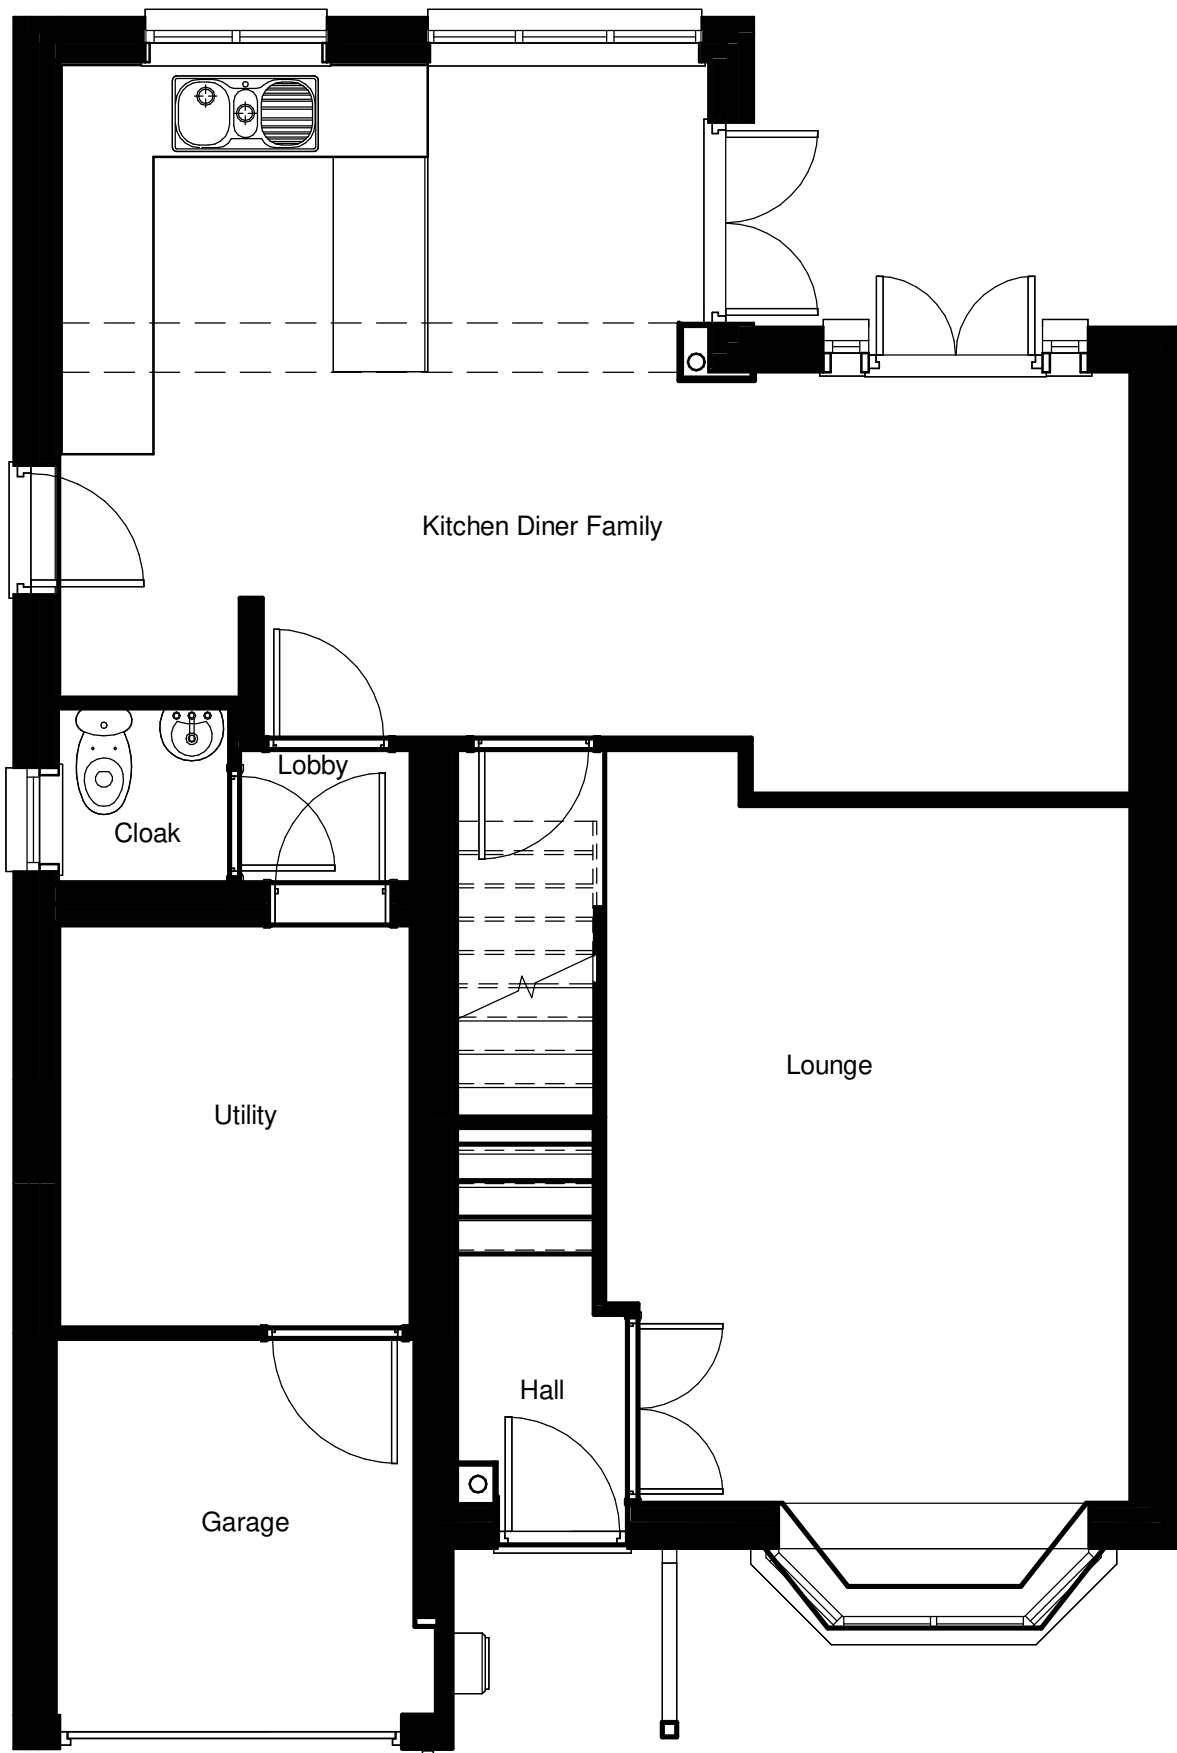

Ground Floor Existing Plan
1 : 50

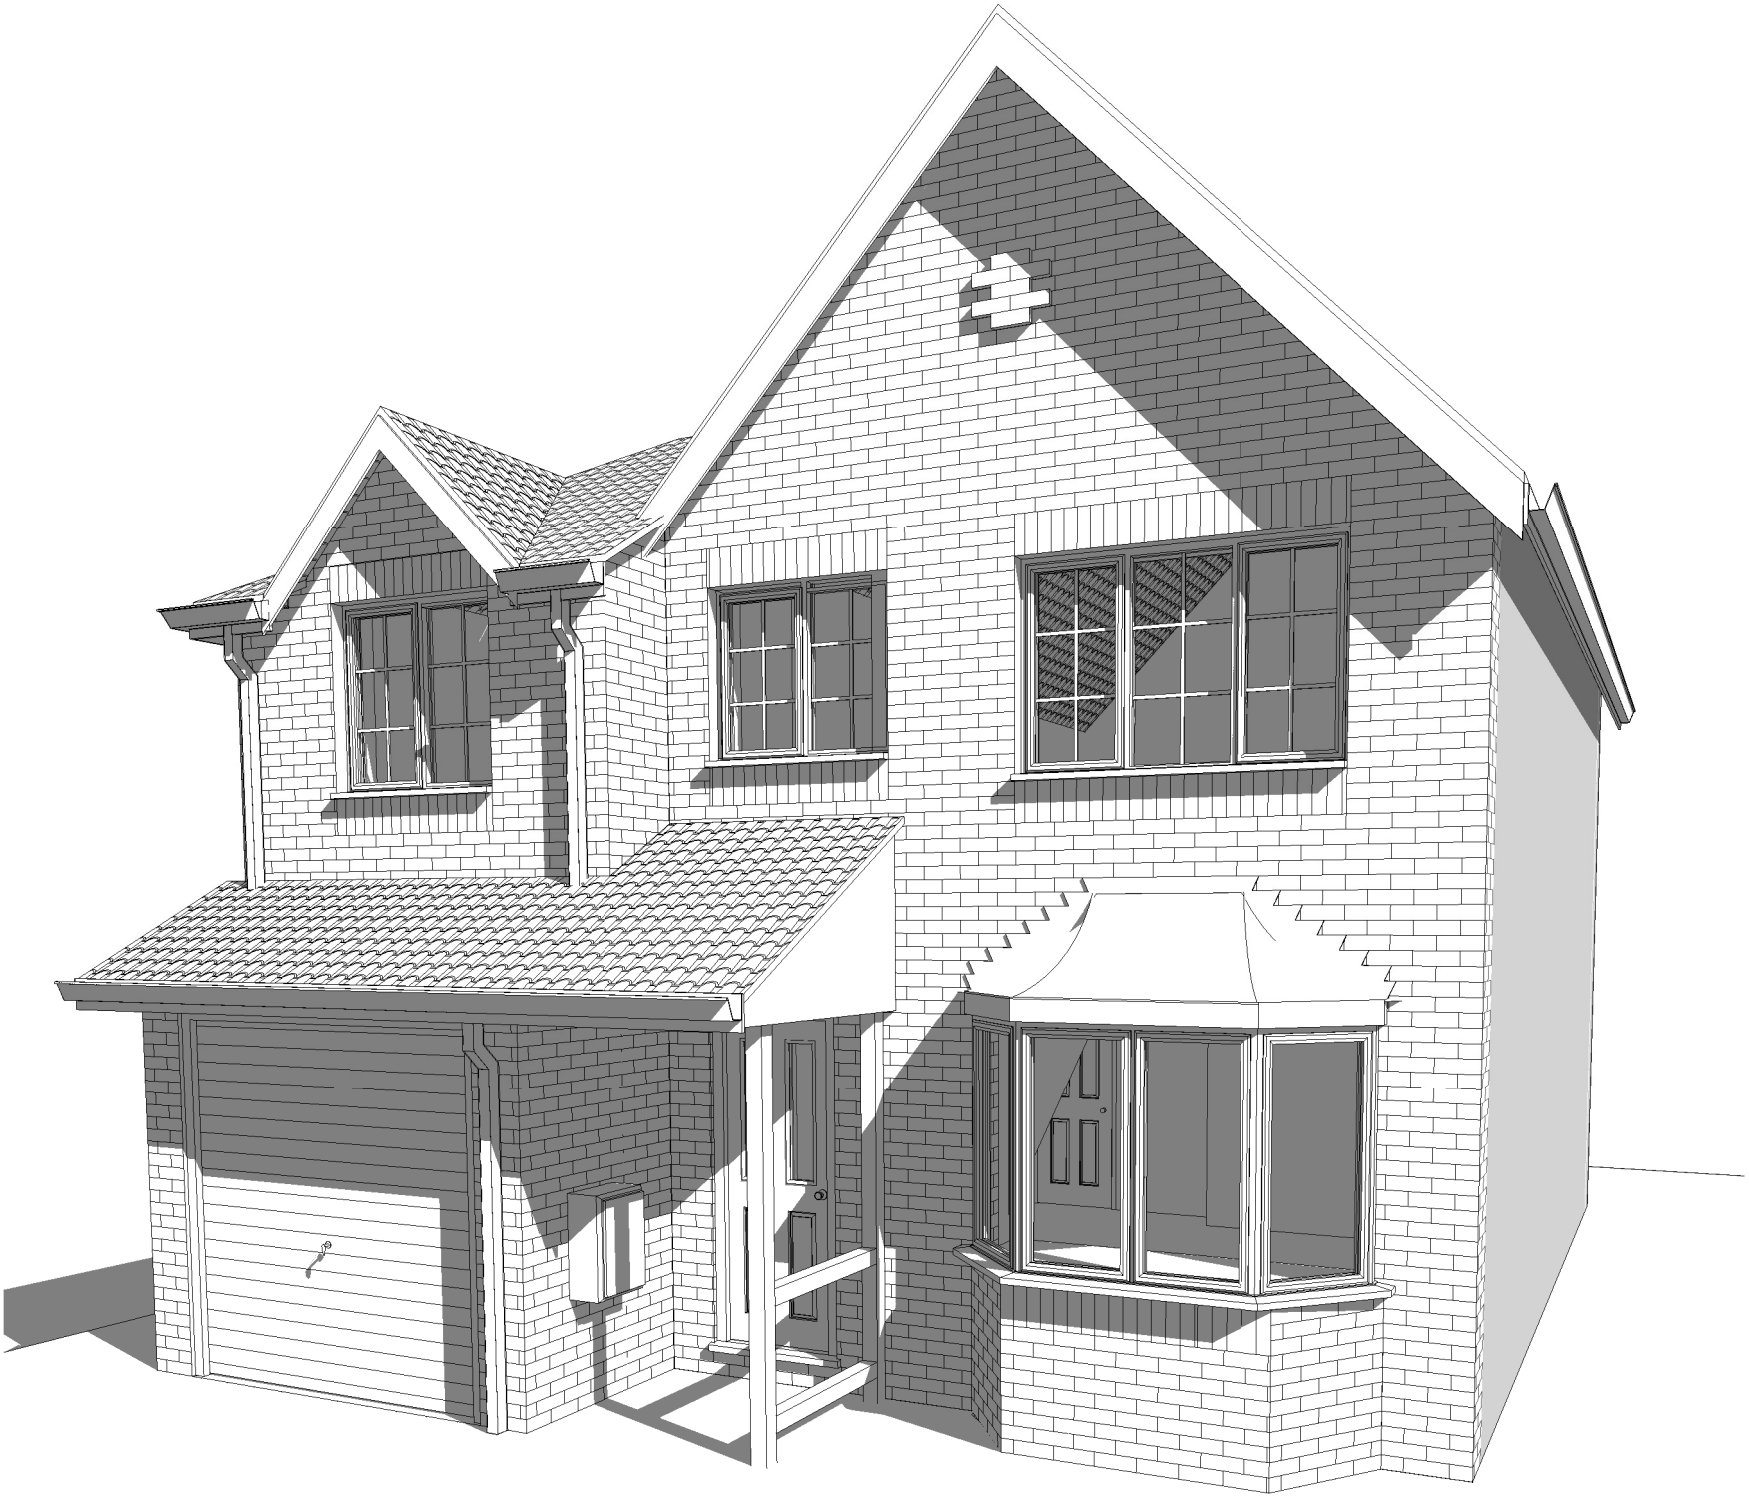


Existing Perspective

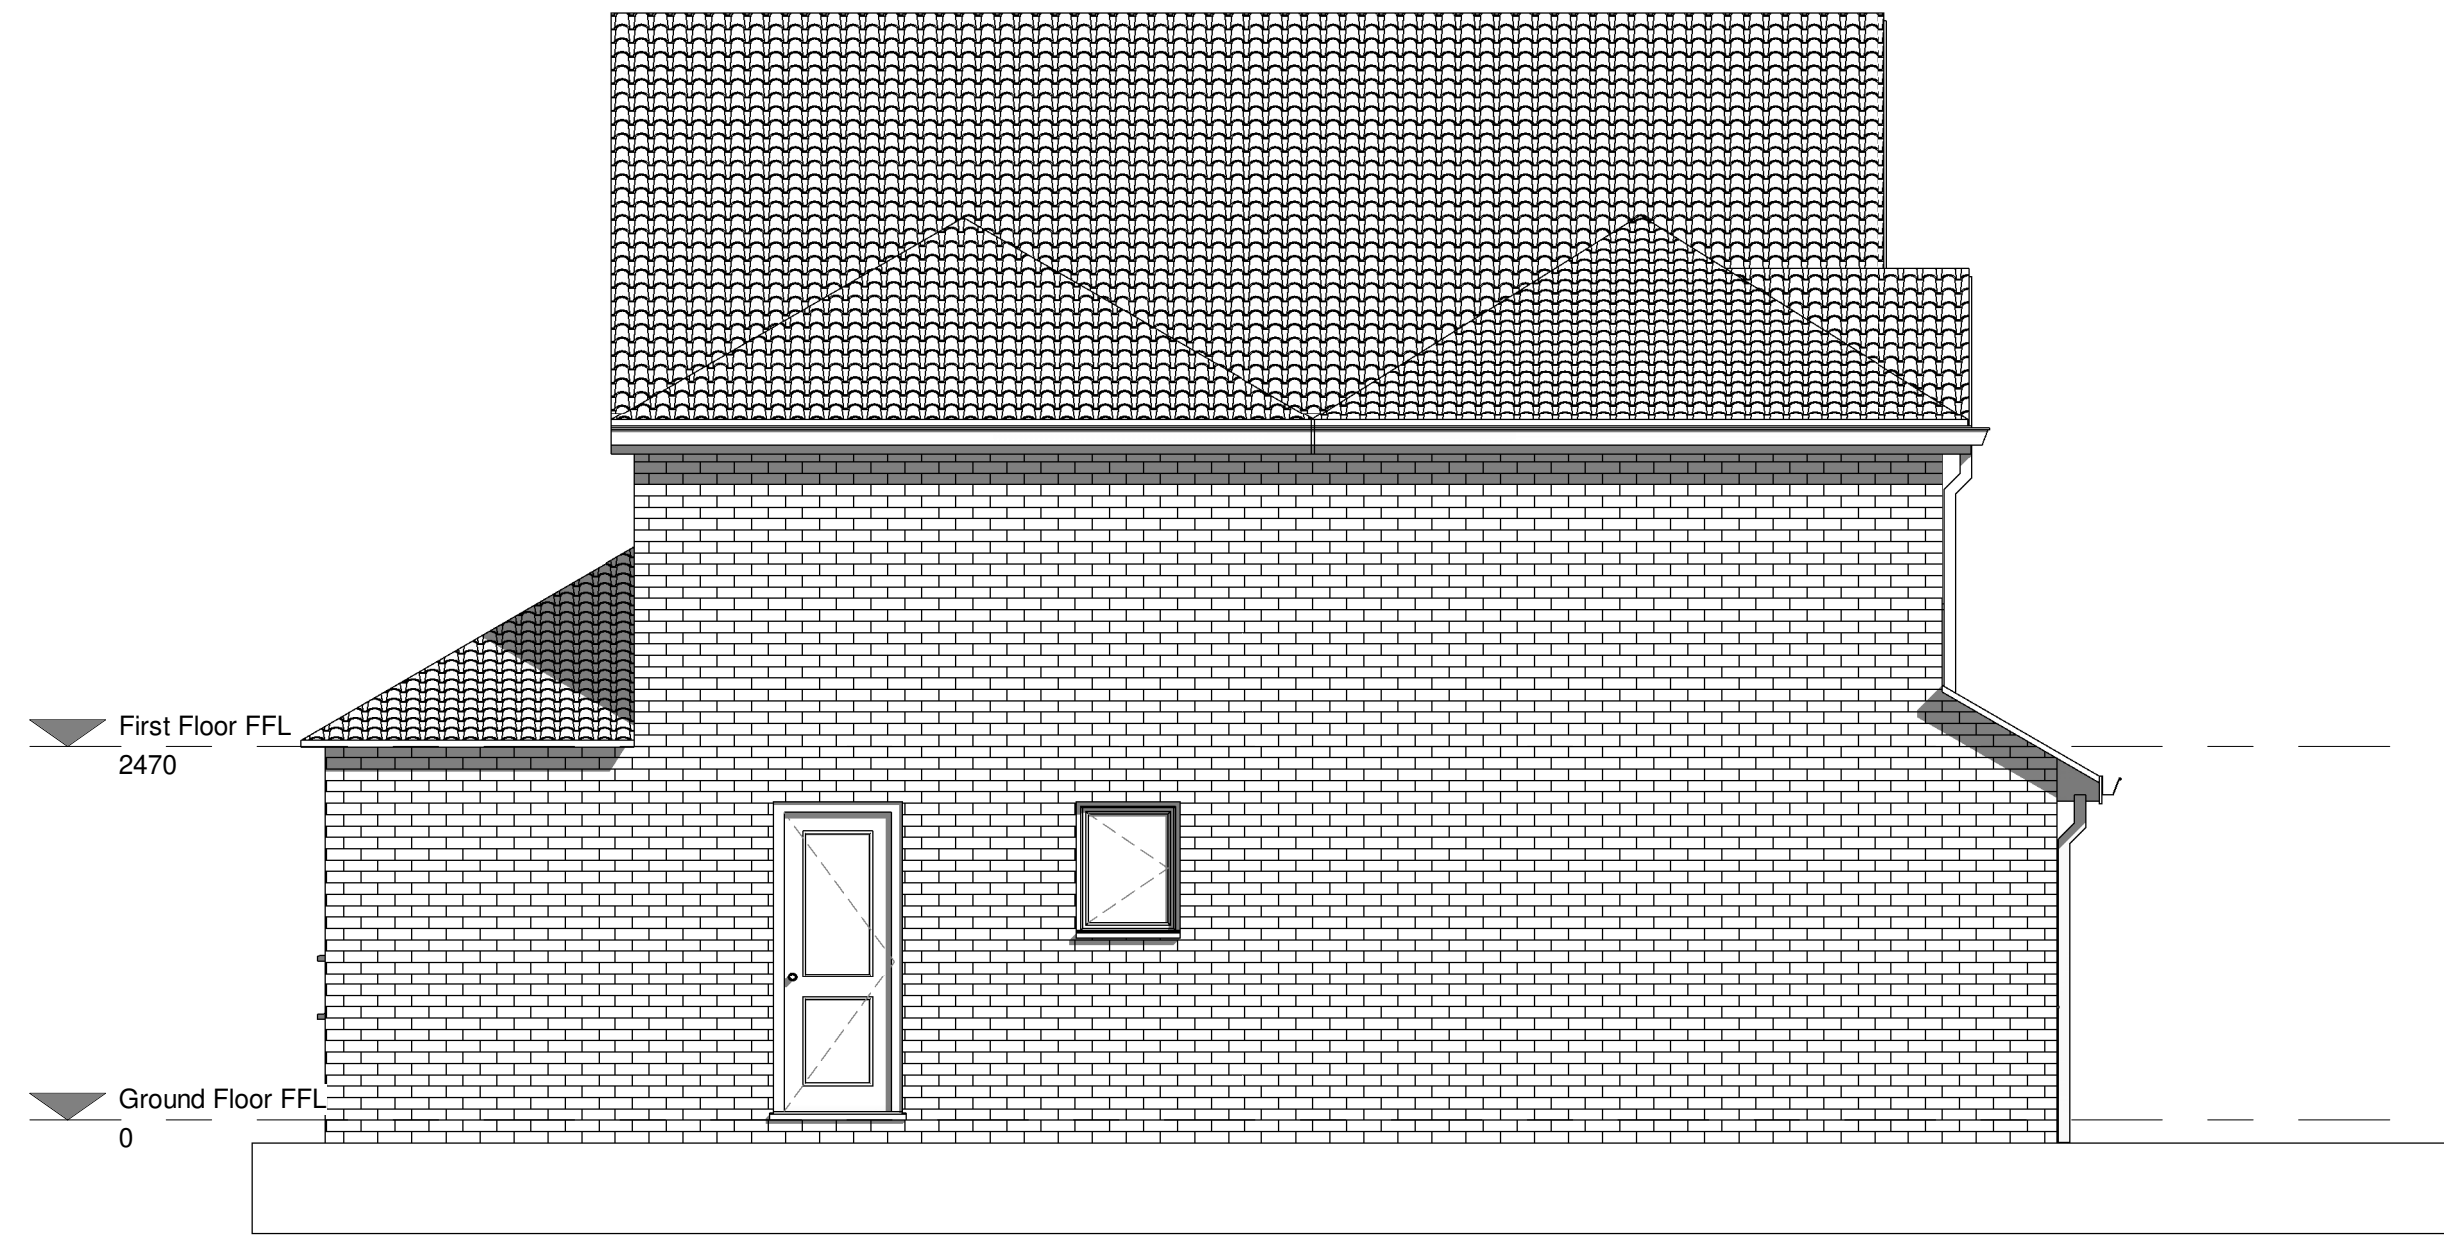

Existing South West Elevation
1 : 50



Existing South East Elevation
1 : 50

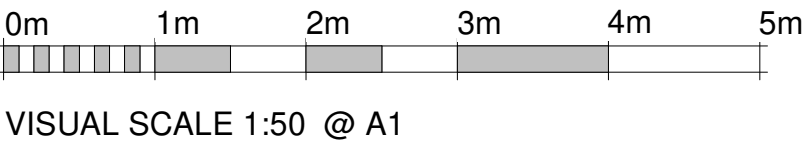

DO NOT SCALE FROM THIS DRAWING

This drawing is expressly for the purpose for use as part of the Building Regulations application and should not be used for construction

key plan

rev	
by	chkd
date	
amendments	

project	81 Benslow Lane, Hitchin
title	As Existing Plan & Elevations
date	20/05/2024
drawn by	MAN
checked by	NA

drawing status	Permitted Development
scale	1 : 50 @ A1
drawing no	39 100
client ref.	Mr & Mrs Barnett

MNArchitect
100 Benslow Lane
Hitchin
Herts
SG49RA
07789 734432
marknewstead73@gmail