


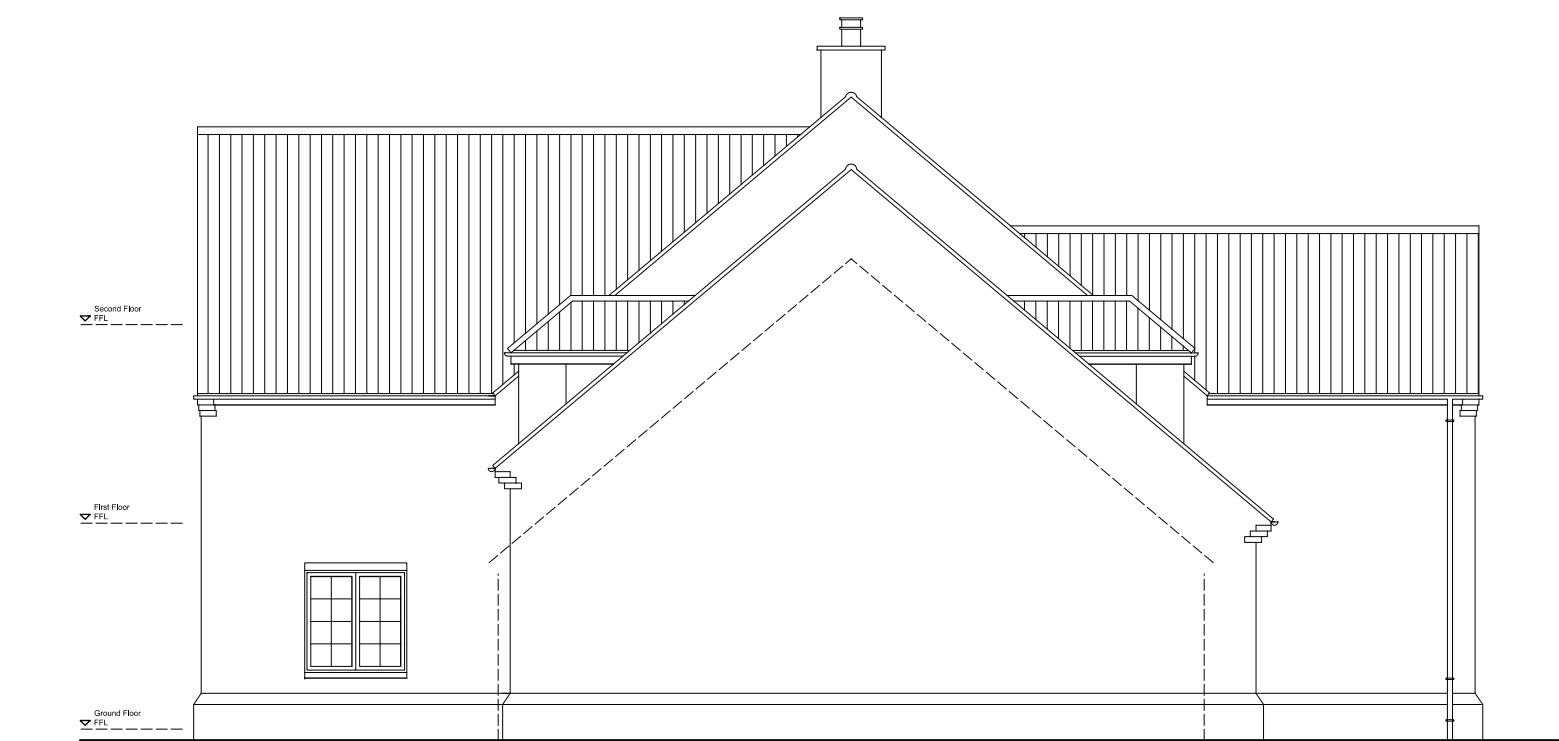


NORTH ELEVATION
(as proposed)



EAST ELEVATION
(as proposed)



WEST ELEVATION
(as proposed)

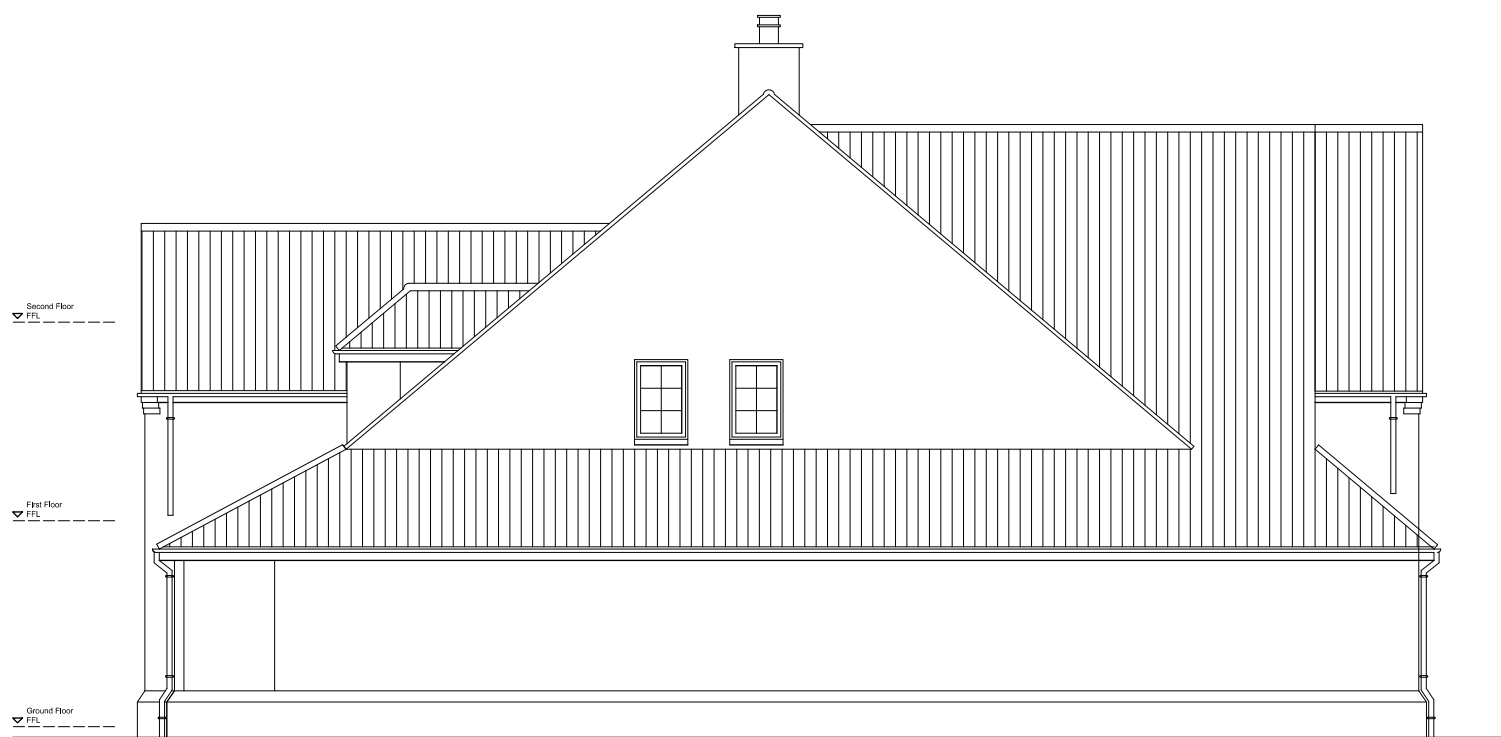

SOUTH ELEVATION
(as proposed)

GENERAL NOTES

No.	Description
01	Check all dimensions on site
02	Walls existing
03	Walls proposed
04	EXTERNAL MATERIALS EXTENSION ROOF: Plain clay tile roof and lead flat roof. EXTENSION WALLS: Red facing brickwork. EXTENSION WINDOWS: French grey uPVC timber style windows with flush casements and equal sight lines EXTENSION DOORS: French grey uPVC timber style doors with flush casements and equal sight lines. ROOFLIGHTS: Powder coated aluminium glazed roof light finished in grey. RAINWATER GOODS: Black aluminium half round gutters and rainwater pipes.

REVISIONS

Rev.	Date	Description
A	Jun 23	23/00566/PRE amends
B	Oct 23	23/02199/PRE amends
C	Nov 23	Pergola / pool added
D	Dec 23	FF window removed
E	Aug 24	Outbuildings omitted

WBS

WHITEBRICK

29b Hermitage Road,
Hitchin, Hertfordshire, SG5 1BY.
info@whitebrick.studio

CLIENT

Mr and Mrs Weatherall Morris

PROJECT

Extension and Alterations at
34 Royal Oak Lane, Pirton,
Hitchin, Hertfordshire, SG5 3QT

DRAWING TITLE

Proposed Elevations

INFORMATION

Job ref	2201
Drawing no.	2201-05E
Scale	1:100 @ ISOA1
Date	Feb 23
Drawn	CWM