




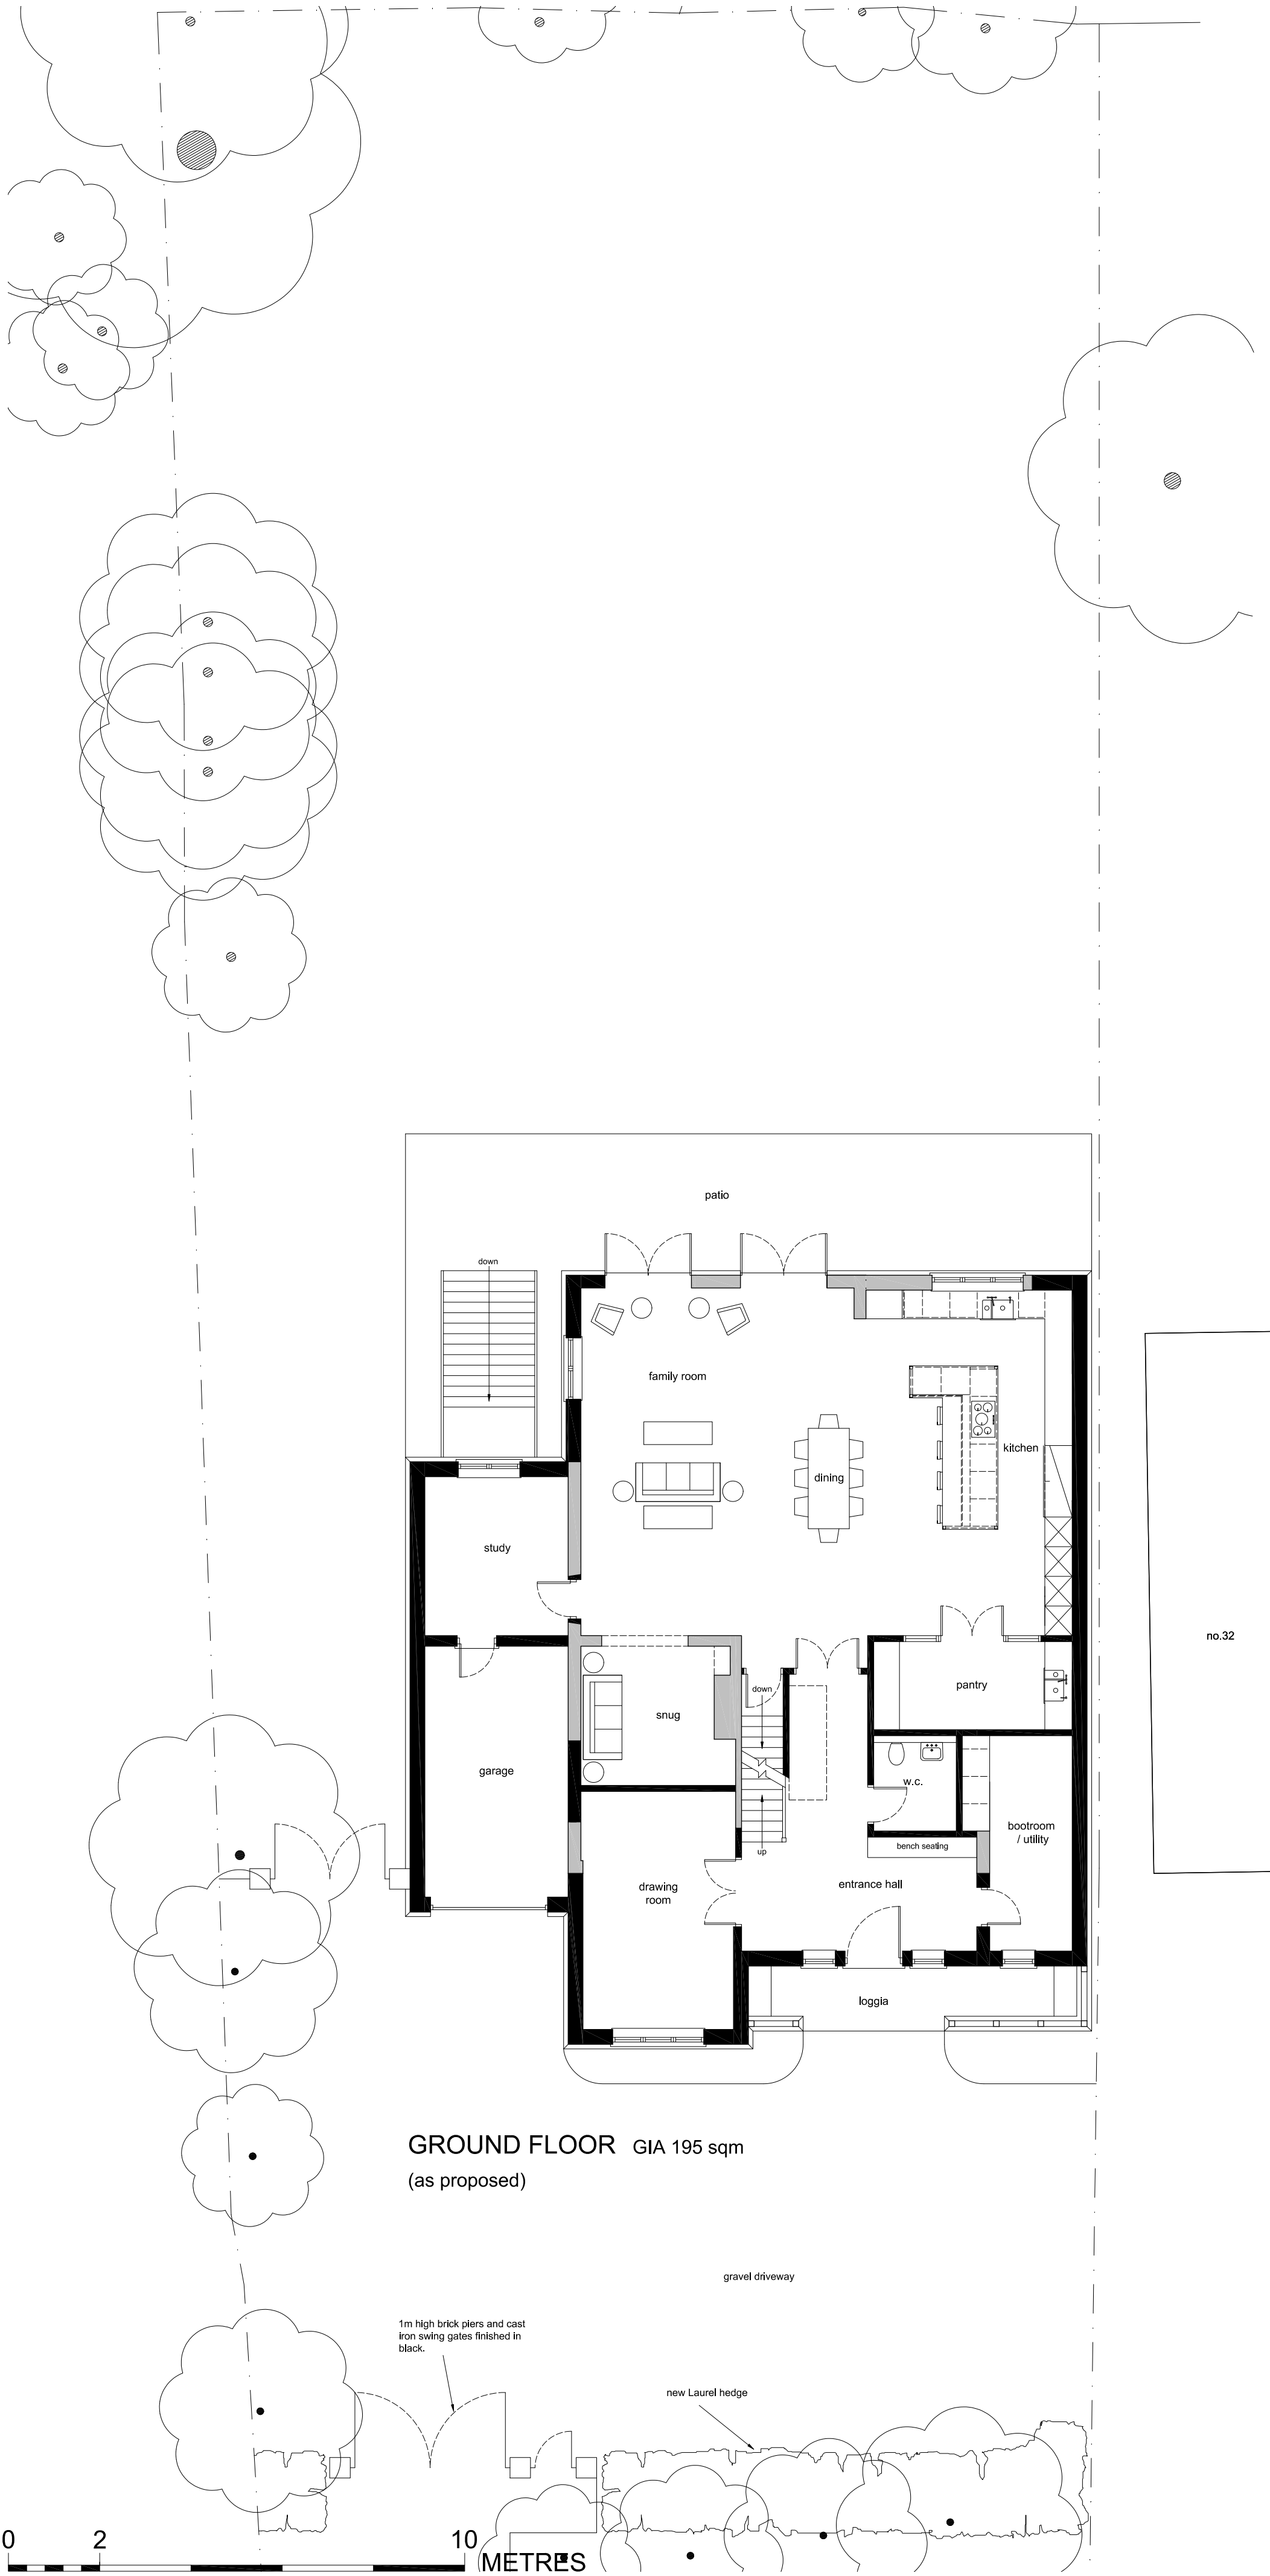


GROUND FLOOR GIA 195 sqm  
(as proposed)

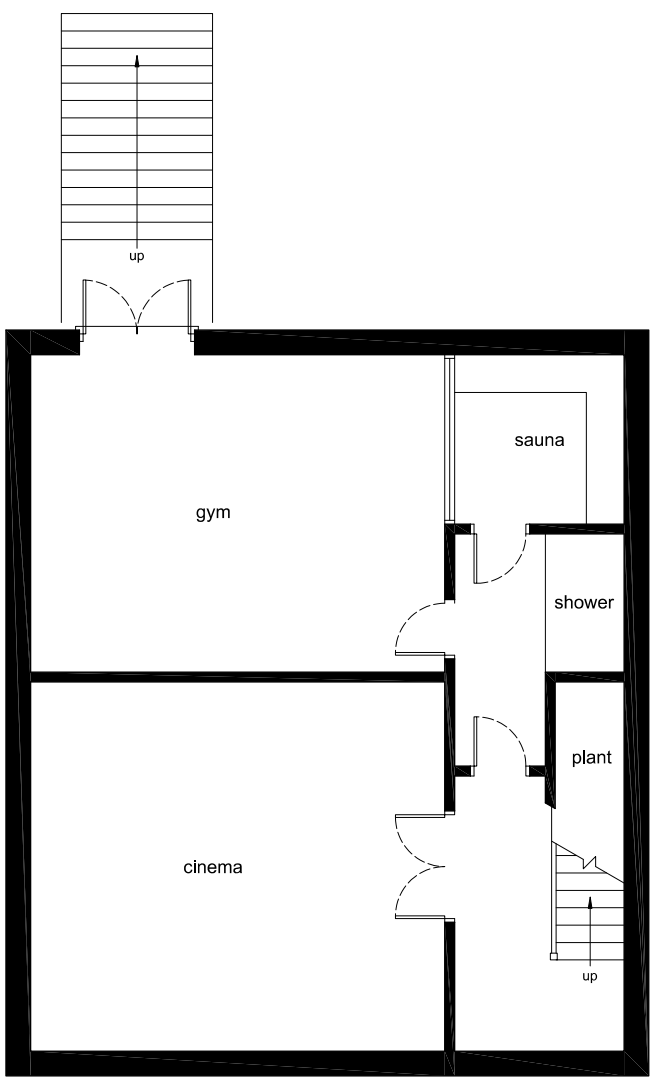


BASEMENT GIA 73sqm  
(as proposed)

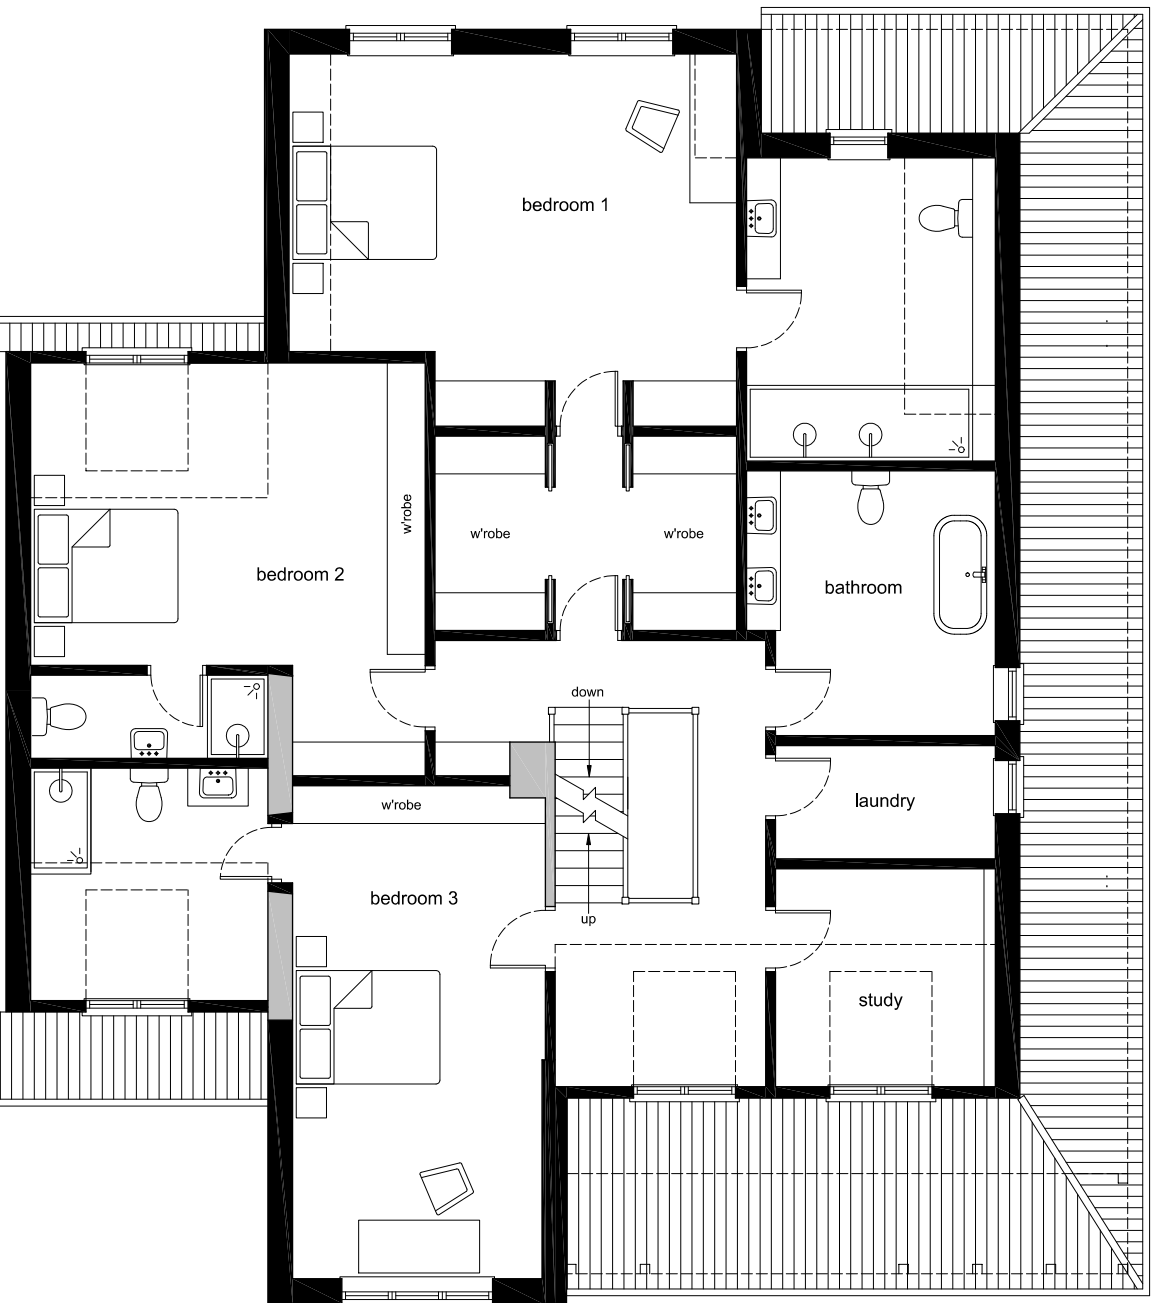

FIRST FLOOR GIA 160 sqm  
(as proposed)

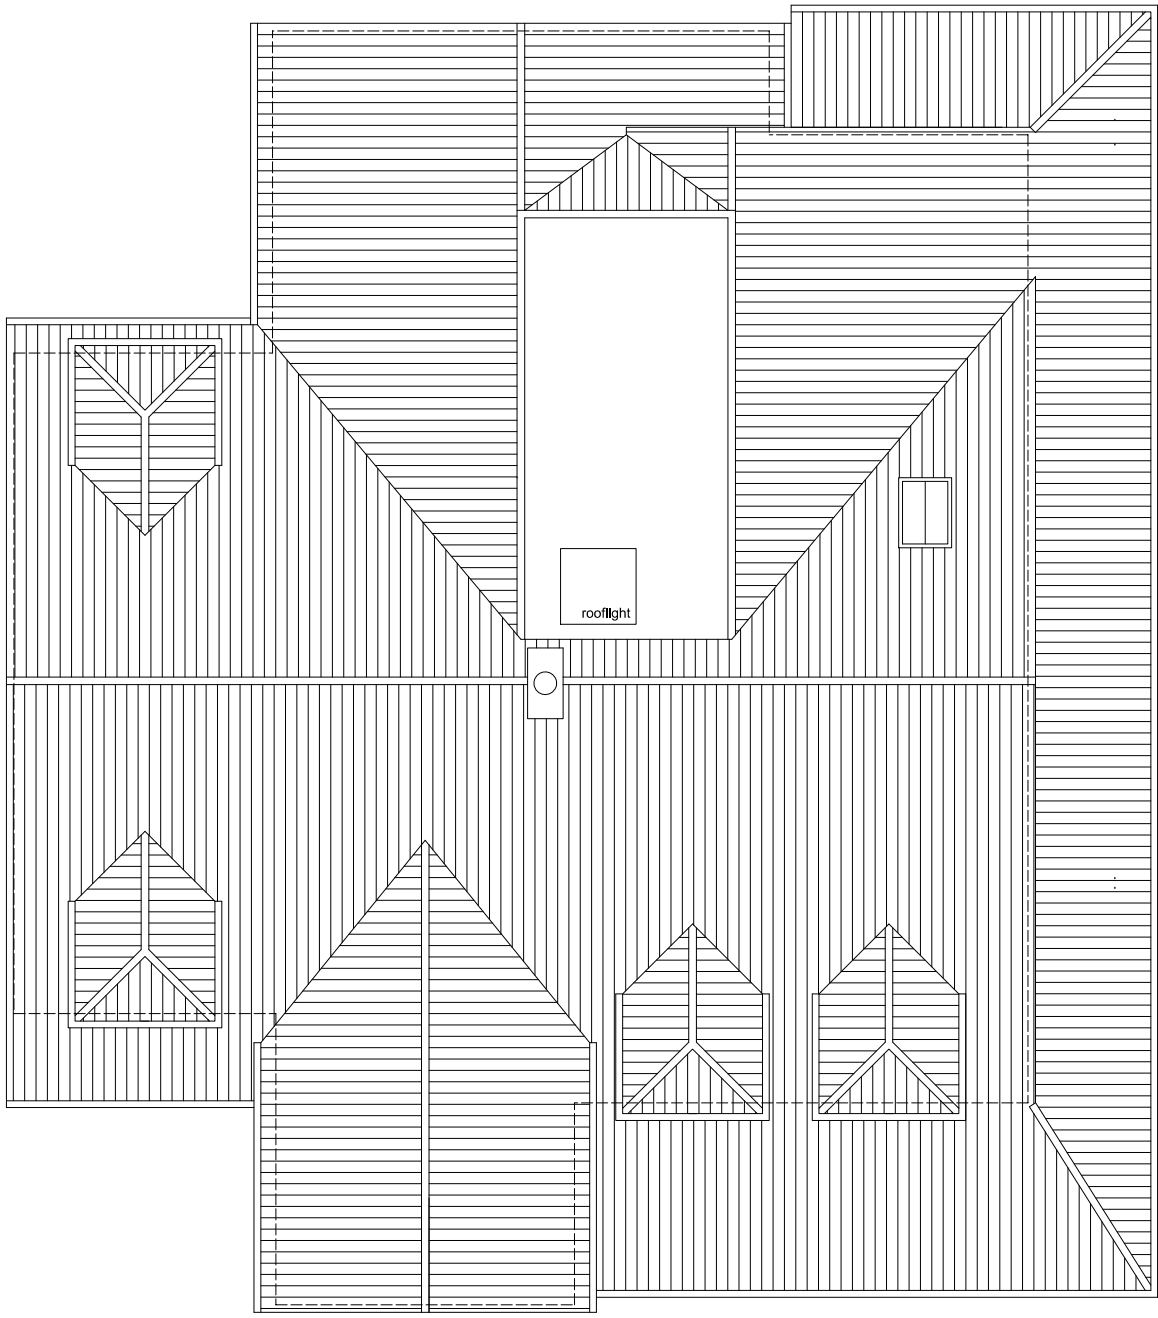



ROOF PLAN  
(as proposed)

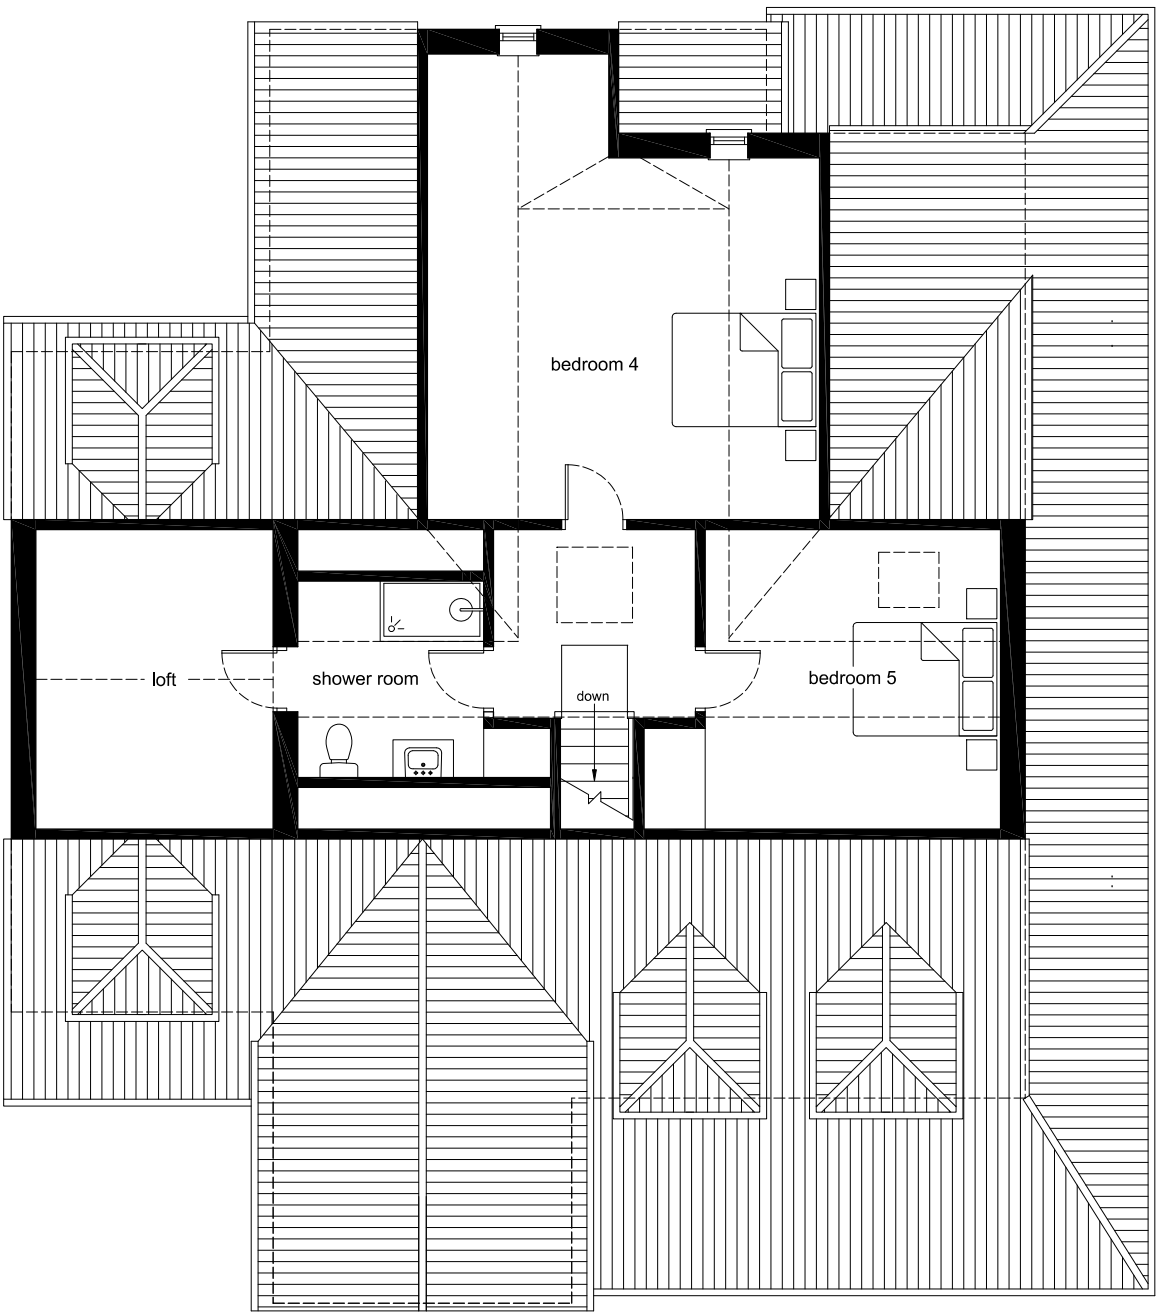

SECOND FLOOR GIA 60 sqm  
(as proposed)

| GENERAL NOTES |                                                                                     |                |
|---------------|-------------------------------------------------------------------------------------|----------------|
| No.           | Description                                                                         |                |
| 01            | Check all dimensions on site                                                        |                |
| 02            |  | Walls existing |
| 03            |  | Walls proposed |

| REVISIONS |        |                      |
|-----------|--------|----------------------|
| Rev.      | Date   | Description          |
| A         | Jun 23 | 23/00566/PRE amends  |
| B         | Oct 23 | 23/02199/PRE amends  |
| C         | Dec 23 | FF window removed    |
| D         | Jan 24 | Brick piers reduced  |
| E         | Aug 24 | Outbuildings omitted |

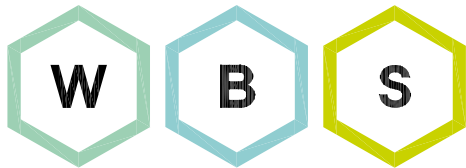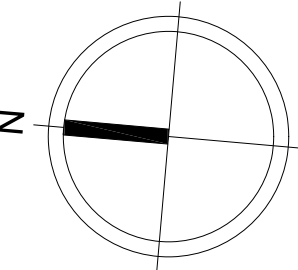

WHITEBRICK

29b Hermitage Road,  
Hitchin, Hertfordshire, SG5 1BY.  
info@whitebrick.studio

CLIENT

Mr and Mrs Weatherall Morris

PROJECT

Extension and Alterations at  
34 Royal Oak Lane, Pirton,  
Hitchin, Hertfordshire, SG5 3QT

DRAWING TITLE

Proposed Plans

INFORMATION

|             |               |
|-------------|---------------|
| Job ref     | 2201          |
| Drawing no. | 2201-04E      |
| Scale       | 1:100 @ ISOA1 |
| Date        | Feb 23        |
| Drawn       | CWM           |