




Front Elevation



Side Elevation

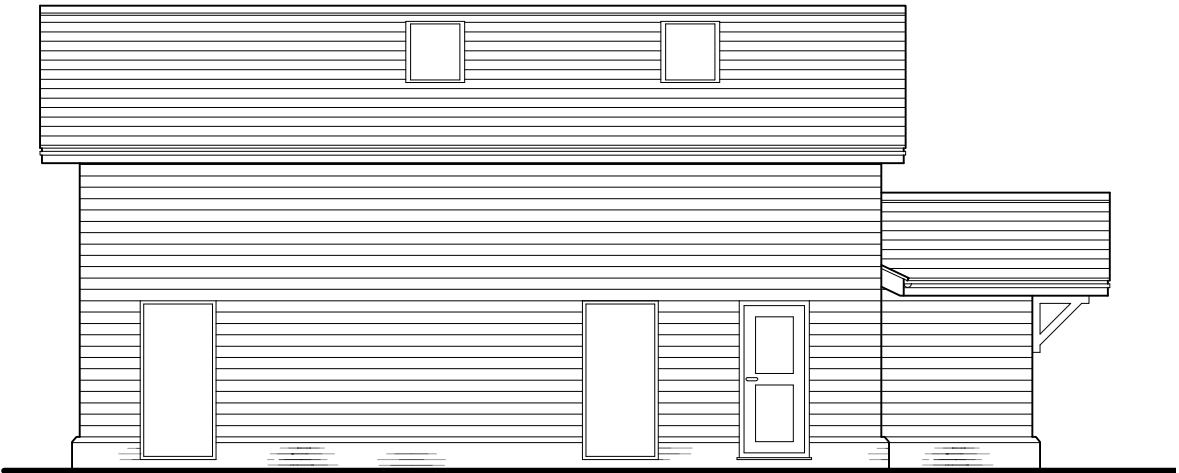

Rear Elevation



Side Elevation



For: Mr & Mrs Jeffery 334 Toms Lane, Bedmond, Hertfordshire, WD5 0RB e: mj62p@btinternet.com		Job: New Home Build, The Jays, land adjacent to Glebe Lodge, Holwell, Hertfordshire, SG5 3SS		
Drawings By: Mr Ryan Jeffery 25 Old School Walk, Arlesey, Bedfordshire, SG15 6YF e: ryanjeffery1@hotmail.co.uk		Title: Proposed Elevations		
Scale: 1:100 @A3	Drawing Number: MJ24/P/02	Date: Aug 2024	Rev.: A	