
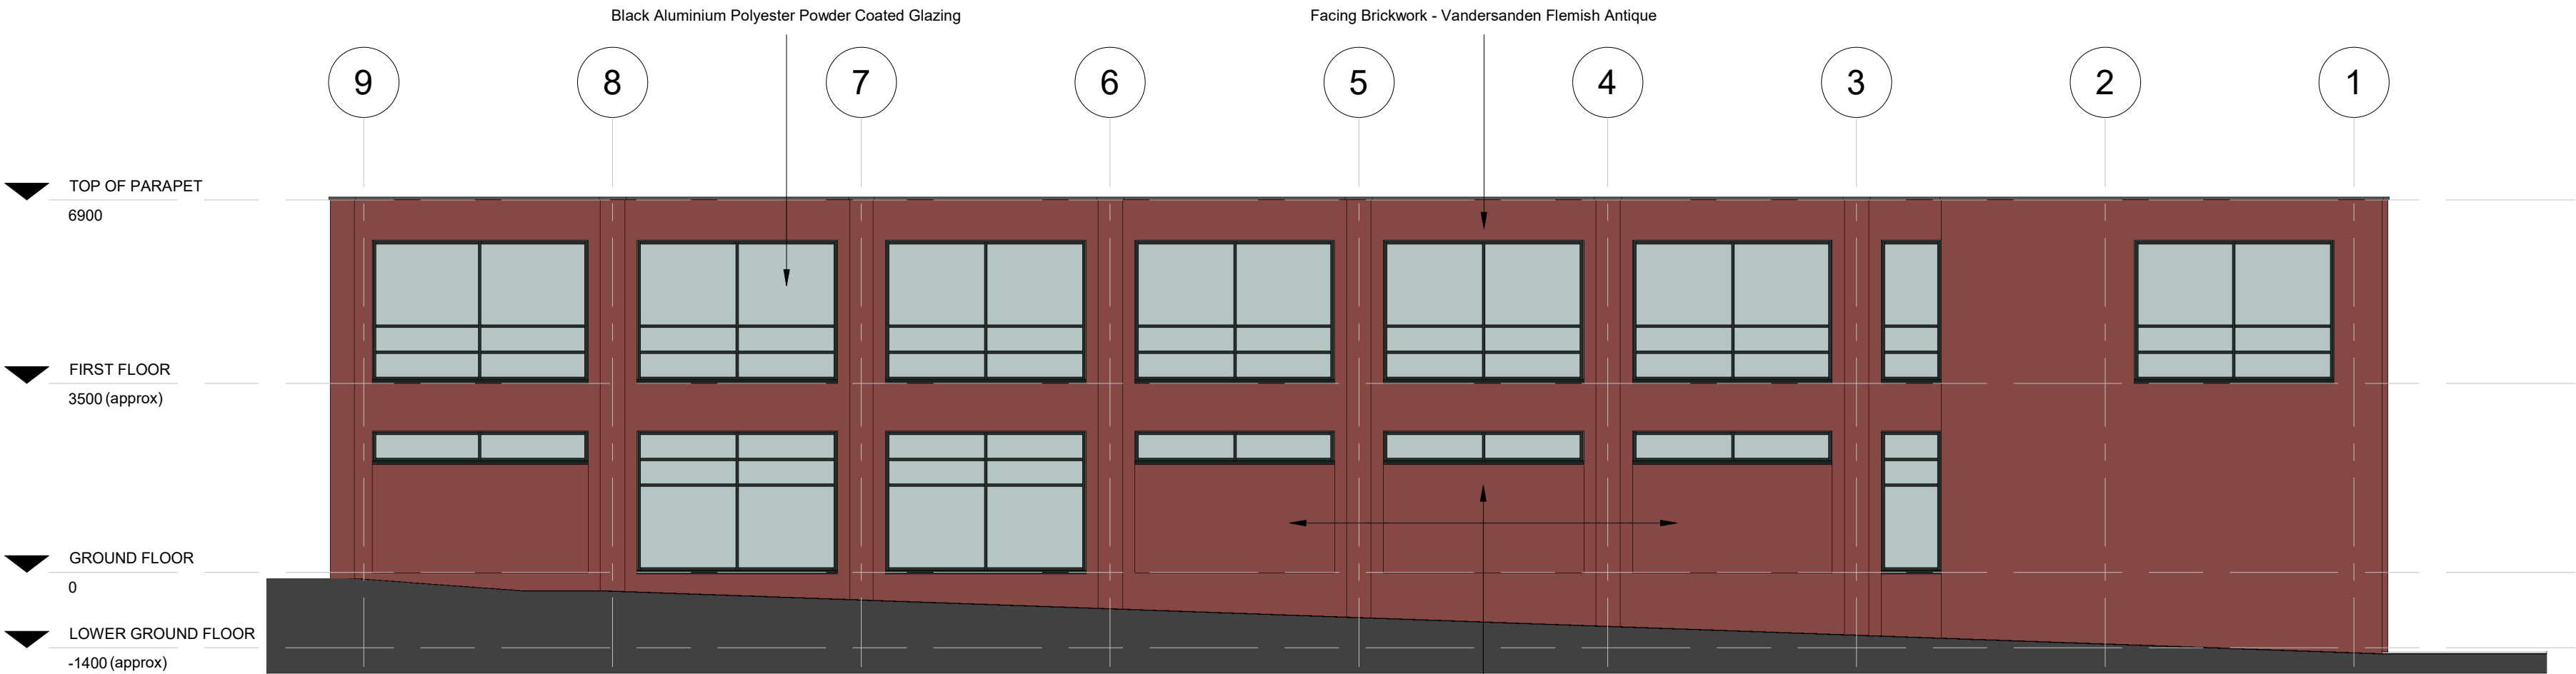


1. This drawing has been prepared in accordance with the scope of Pinnacle Architecture Limited's appointment with its client and is subject to the terms and conditions of that appointment. Pinnacle Architecture Limited accepts no liability for any use of this document other than by its client and only for the purposes for which it was prepared and provided.
2. If received electronically it is the recipients responsibility to print to correct scale. Only written dimensions should be used.

PINNACLE ARCHITECTURE LIMITED
DEANSGATE, 62-70 TETTENHALL ROAD
WOLVERHAMPTON, WV1 4TH

T : 01902 628011
E : info@pinnarch.co.uk
W : pinnarch.co.uk

DO NOT SCALE THIS DRAWING FOR CONSTRUCTION - All dimensions to be checked on site, any discrepancies raised with PINNACLE ARCHITECTURE LIMITED.

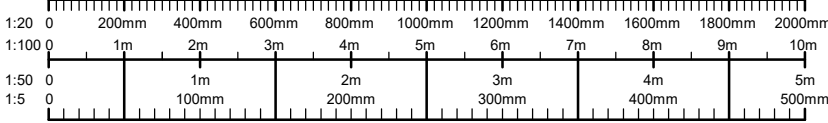


1 | Front Elevation As Proposed (Planning)

1 : 100 | PL 05




2 | End Elevation As Proposed (Ground Floor Level) (Planning)

1 : 100 | PL 05

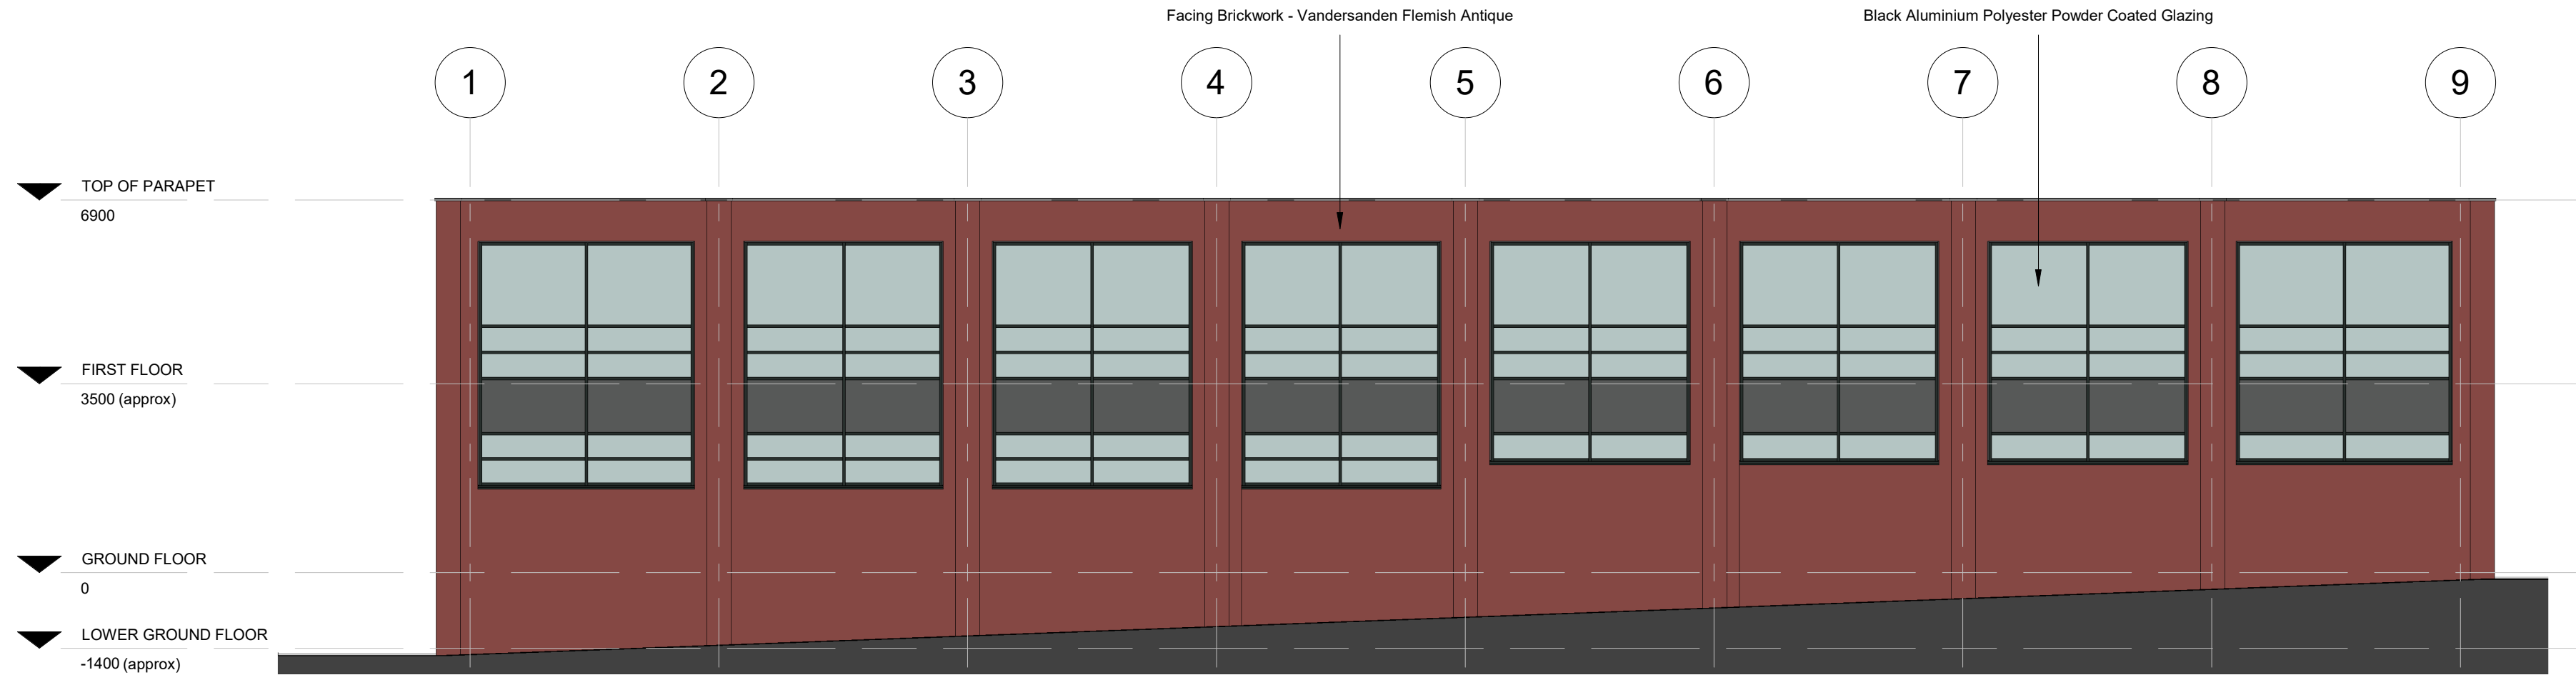

3 | Rear Elevation As Proposed (Planning)

1 : 100 | PL 05

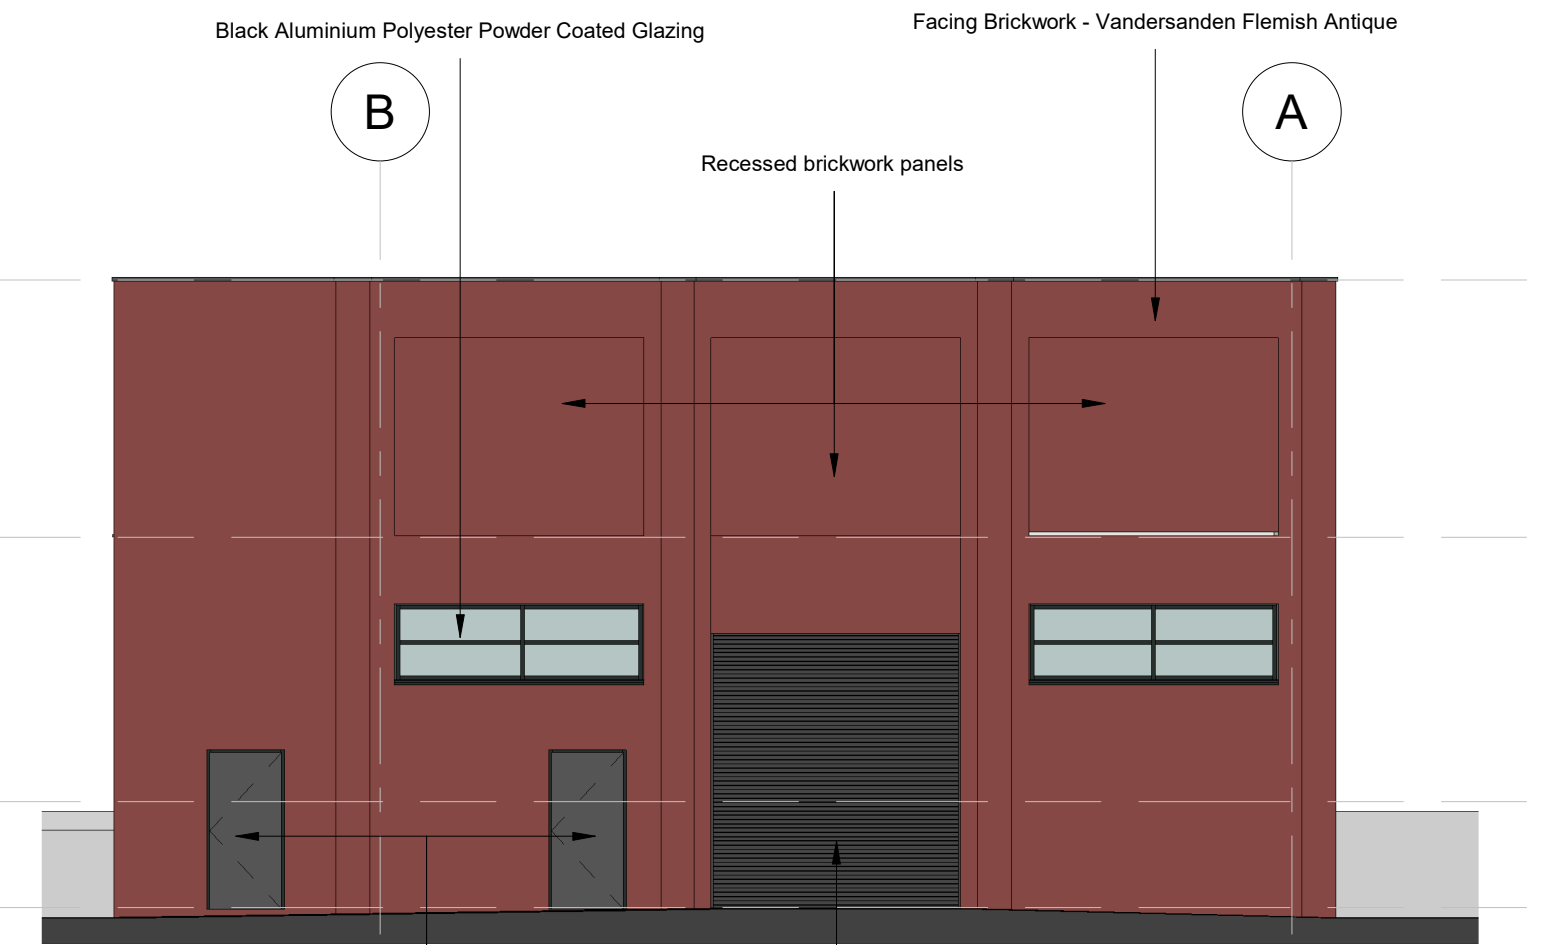

4 | End Elevation As Proposed (Lower Ground Floor Level) (Planning)

1 : 100 | PL 05

Revision	Description	Date
----------	-------------	------

Pinnacle
Architecture
Limited

Client
Sloane Curtis

Project
Headquarters Building Baldock

Title
Elevations As Proposed (Planning)

Scale @ A1	1 : 100	Drawn	PW
------------	---------	-------	----

Date Created	06/11/2024	Checked	MCH
--------------	------------	---------	-----

Project Number	Drawing Number	Drawing Revision
PA 0476	PL 05	