
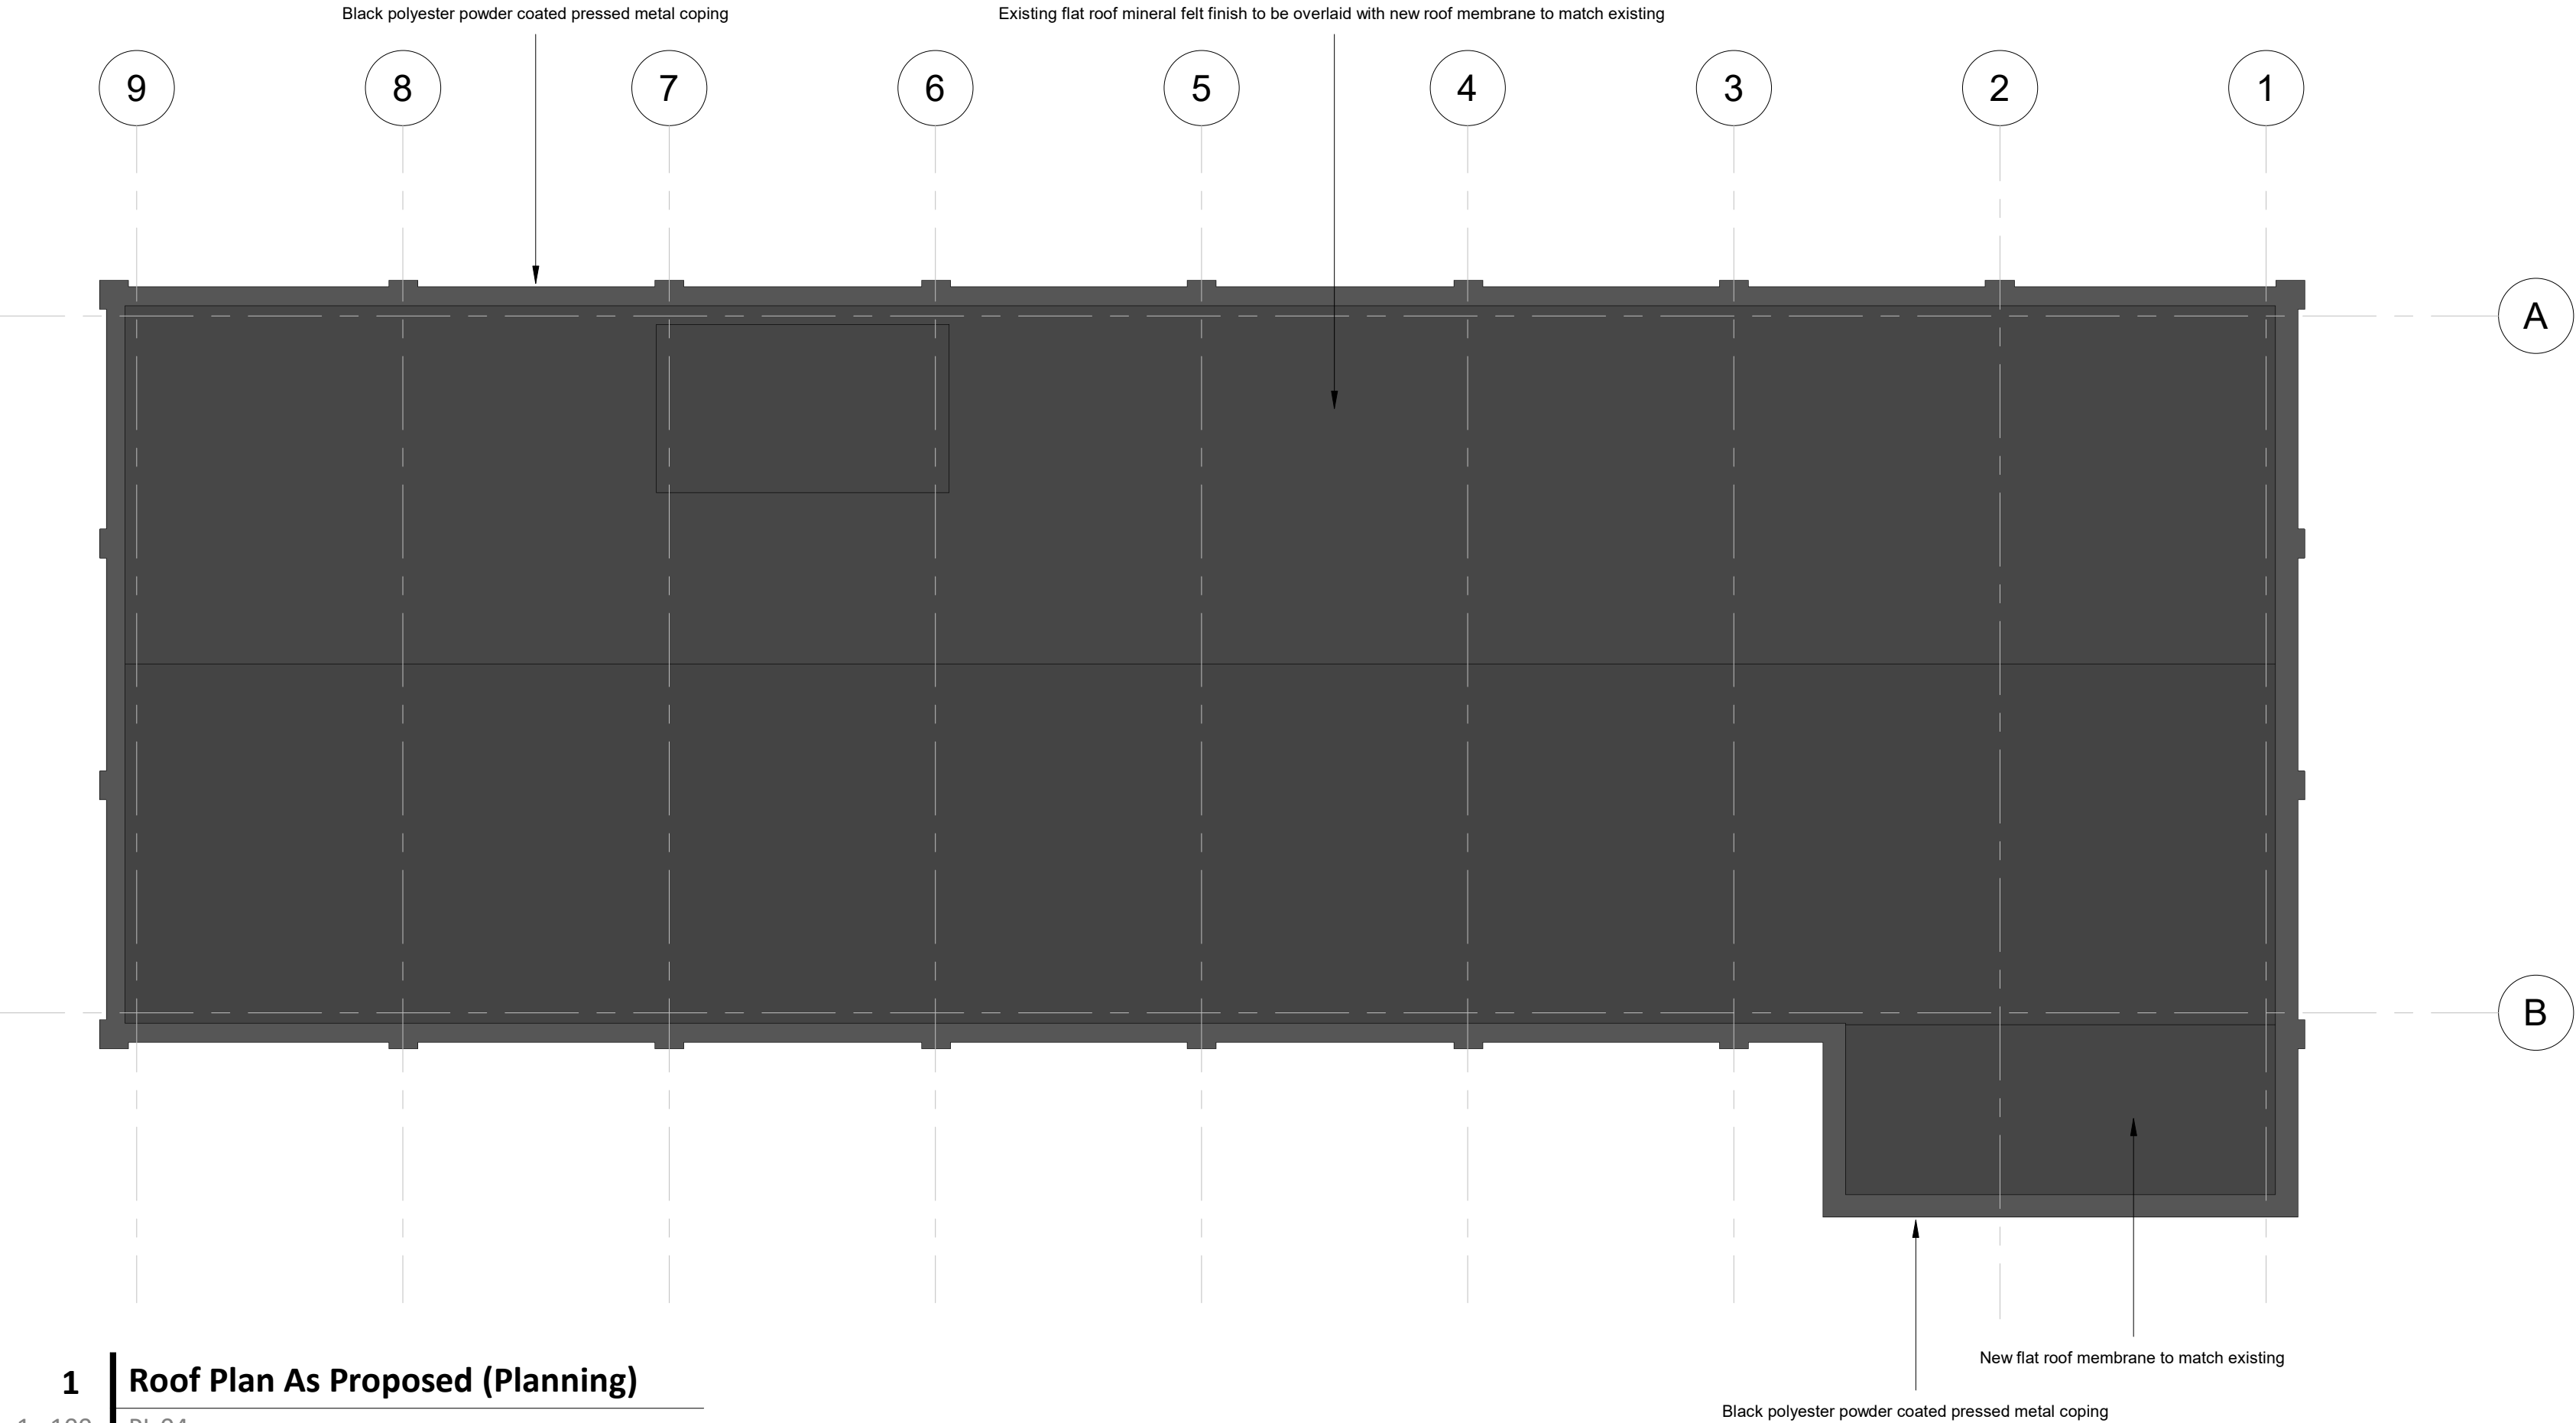


1.
- This drawing has been prepared in accordance with the scope of Pinnacle Architecture Limited's appointment with its client and is subject to the terms and conditions of that appointment. Pinnacle Architecture Limited accepts no liability for any use of this document other than by its client and only for the purposes for which it was prepared and provided.
2.
- If received electronically it is the recipients responsibility to print to correct scale. Only written dimensions should be used.

PINNACLE ARCHITECTURE LIMITED  
DEANS GATE, 62-70 TETTENHALL ROAD  
WOLVERHAMPTON, WV1 4TH

T : 01902 628011  
E : info@pinnarch.co.uk  
W : pinnarch.co.uk

DO NOT SCALE THIS DRAWING FOR CONSTRUCTION - All dimensions to be checked on site, any discrepancies raised with PINNACLE ARCHITECTURE LIMITED.

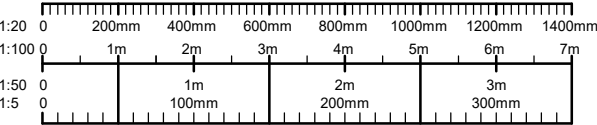

1 | Roof Plan As Proposed (Planning)  
1 : 100 | PL 04

| Revision | Description | Date |
|----------|-------------|------|
|----------|-------------|------|



Client  
Sloane Curtis

Project  
Headquarters Building  
Baldock

Title  
Roof Plan As Proposed  
(Planning)

|              |            |         |     |
|--------------|------------|---------|-----|
| Scale @ A2   | 1 : 100    | Drawn   | PW  |
| Date Created | 06/11/2024 | Checked | MCH |

|                |                |                  |
|----------------|----------------|------------------|
| Project Number | Drawing Number | Drawing Revision |
| PA 0476        | PL 04          |                  |