



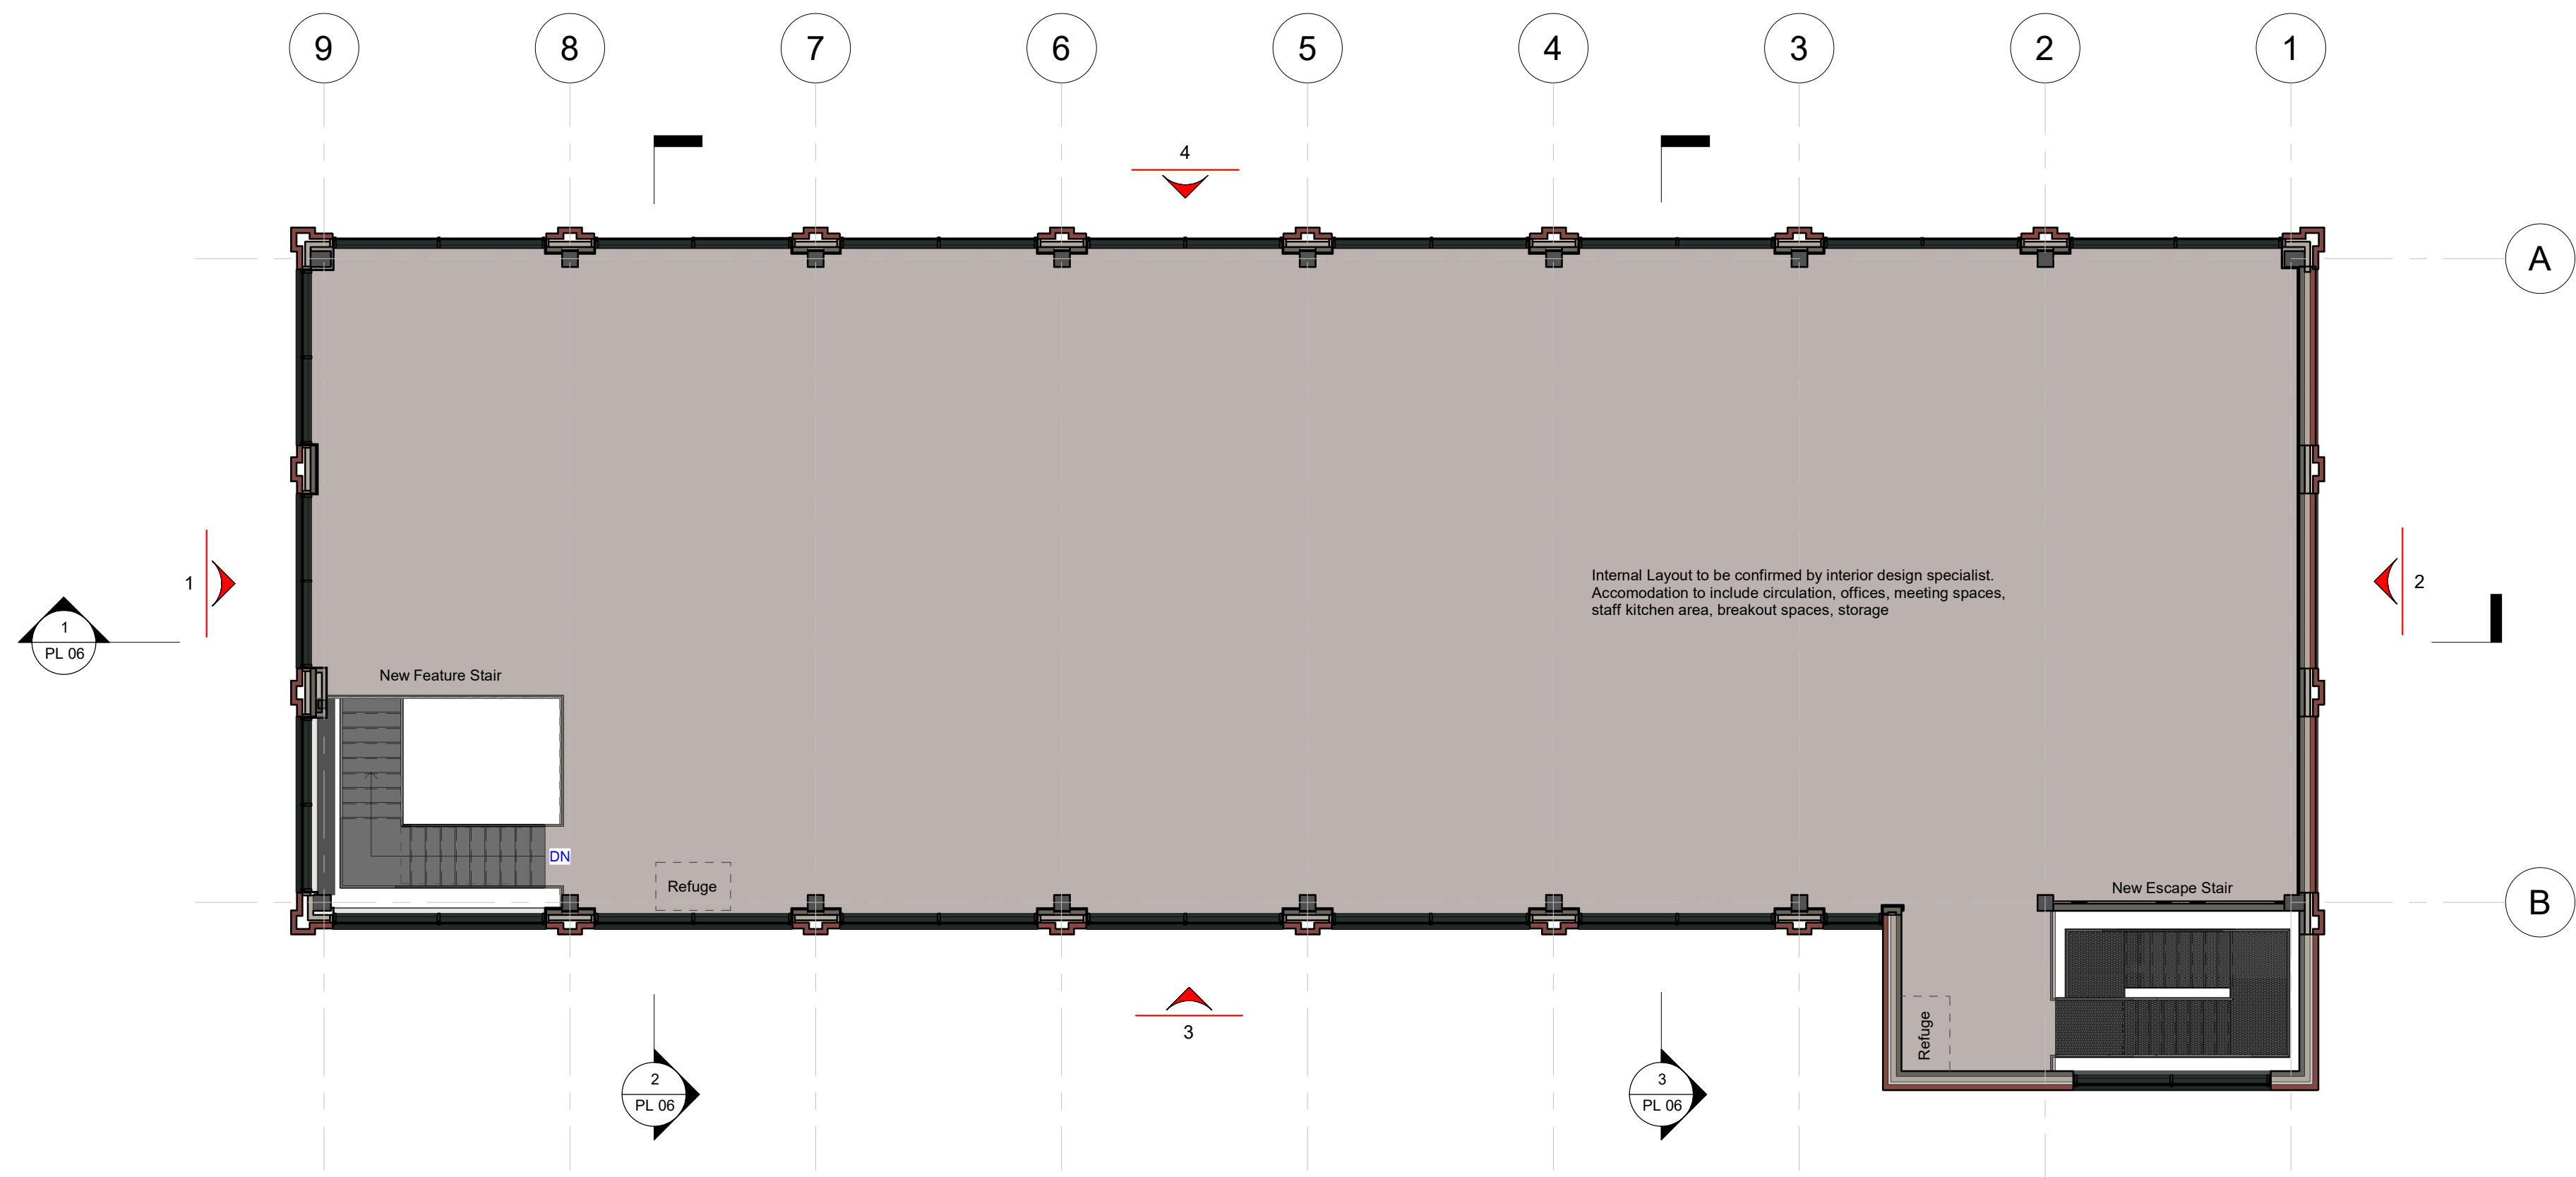

2 | First Floor Plan As Proposed (Planning)

1 : 100 PL 03

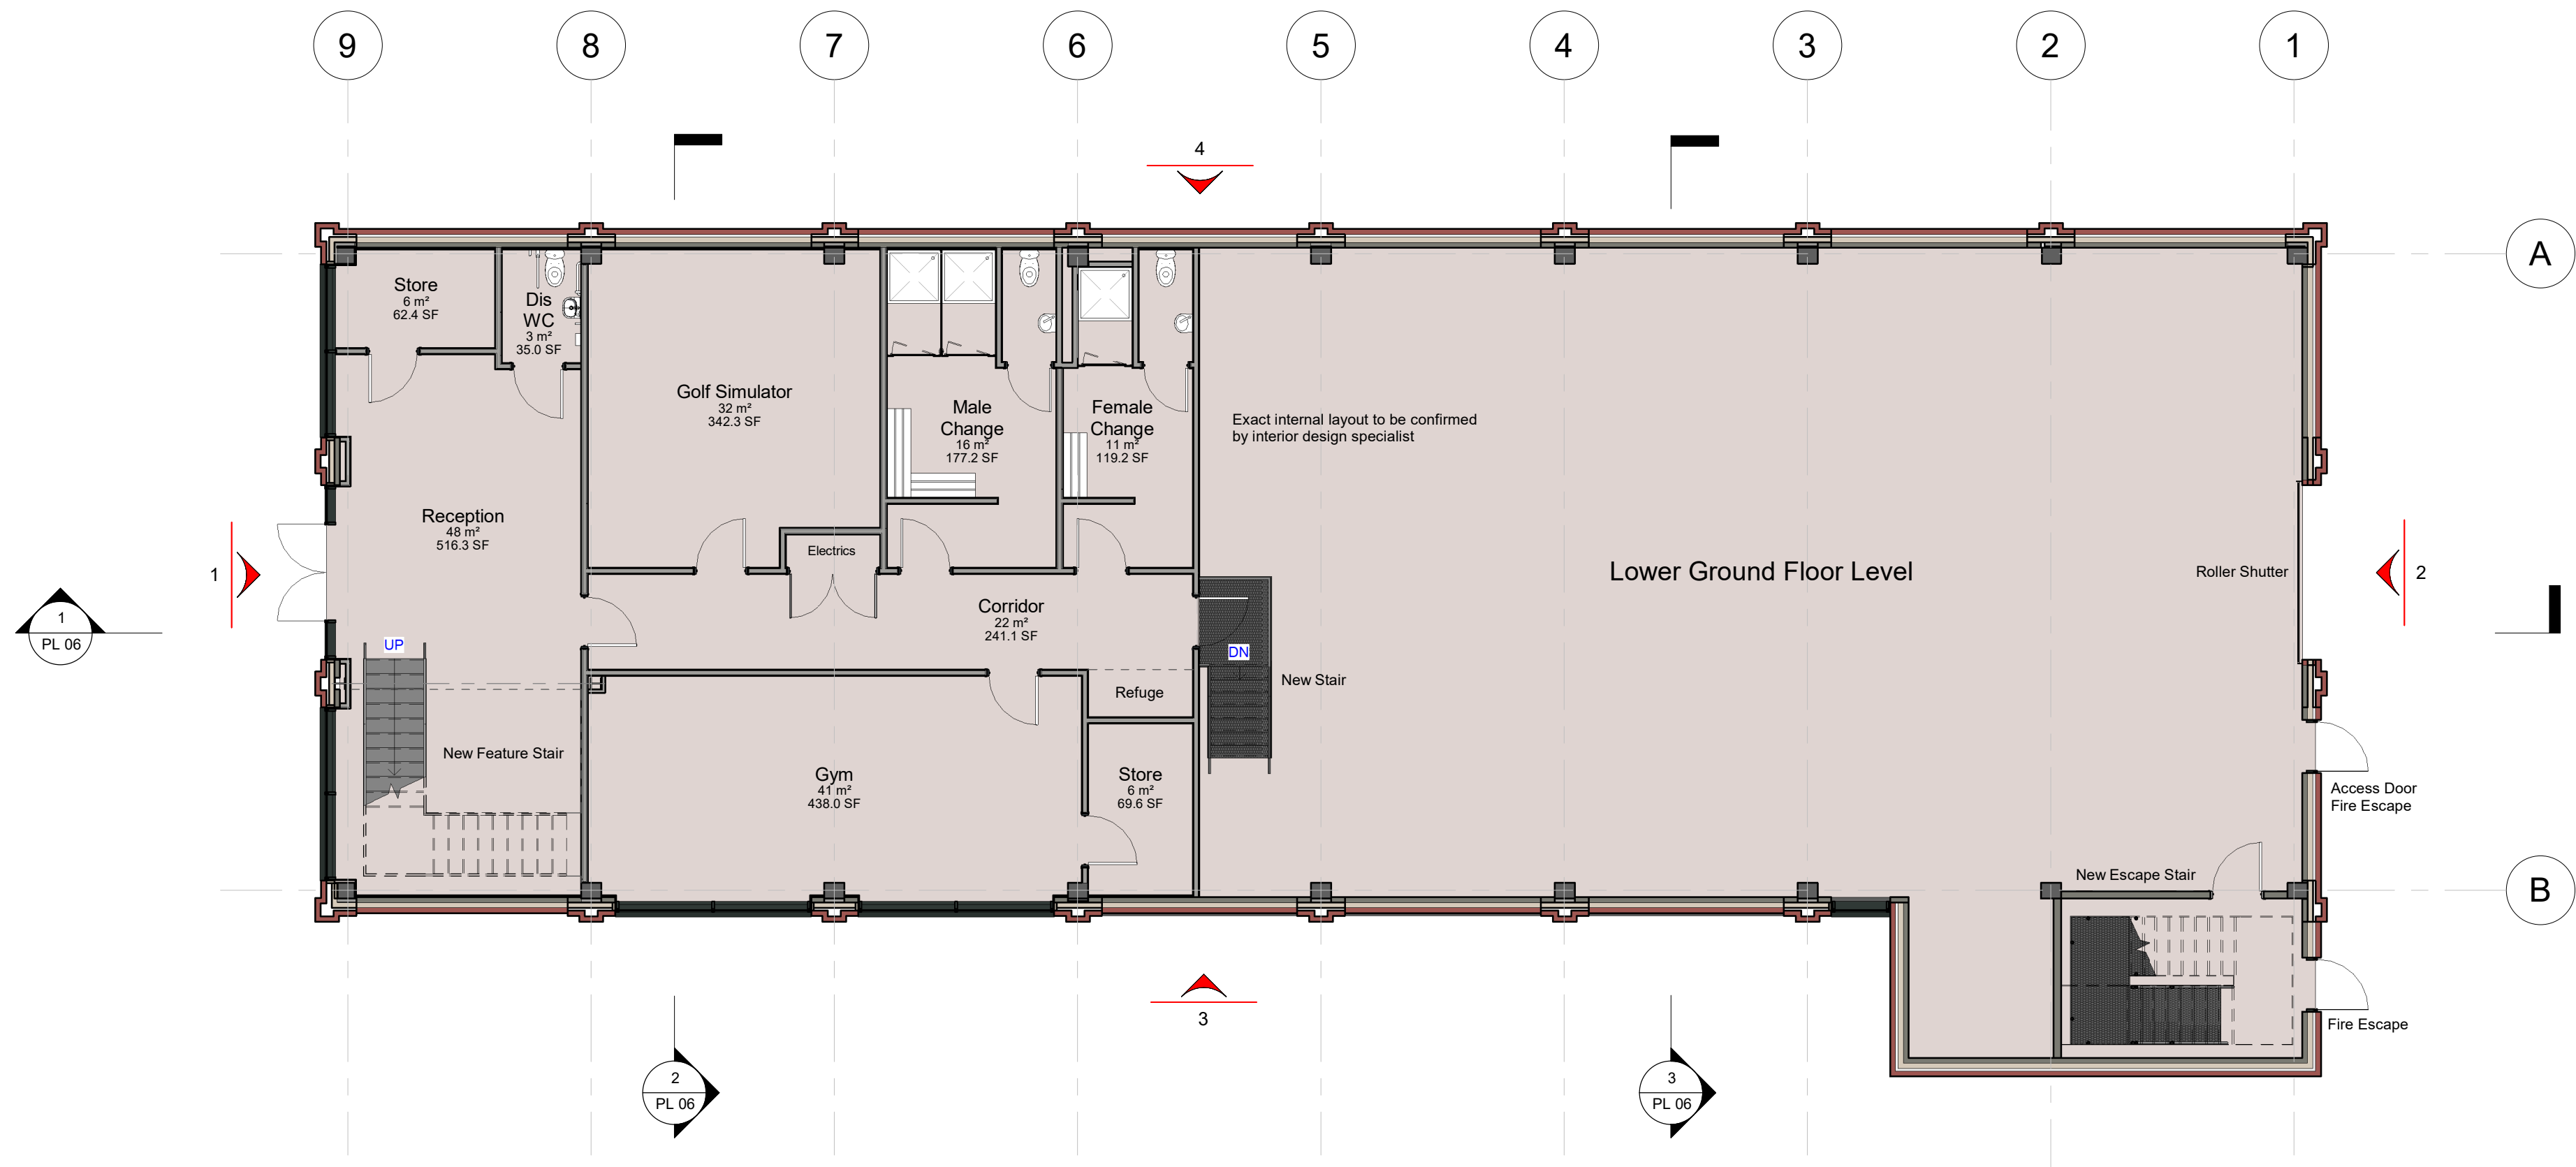

1 | Ground Floor and Lower Ground Floor Plan As Proposed (Planning)

1 : 100 PL 03


© 2020 Pinnacle Architecture Limited

- This drawing has been prepared in accordance with the scope of Pinnacle Architecture Limited's appointment with its client and is subject to the terms and conditions of that appointment. Pinnacle Architecture Limited accepts no liability for any use of this document other than by its client and only for the purposes for which it was prepared and provided.
- If received electronically it is the recipients responsibility to print to correct scale. Only written dimensions should be used.

PINNACLE ARCHITECTURE LIMITED
DEANS GATE, 62-70 TETTERHALL ROAD
WOLVERHAMPTON, WV1 4TH

T : 01902 628011
E : info@pinnarch.co.uk
W : pinnarch.co.uk

DO NOT SCALE THIS DRAWING FOR CONSTRUCTION - All dimensions to be checked on site, any discrepancies raised with PINNACLE ARCHITECTURE LIMITED.

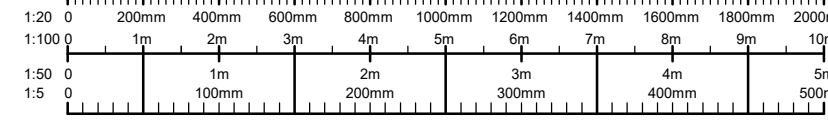

Revision	Description	Date
----------	-------------	------

Pinnacle
Architecture
Limited

Client

Sloane Curtis

Project

Headquarters Building Baldock

Title

Plans As Proposed (Planning)

Scale @ A1	1 : 100	Drawn	PW
------------	---------	-------	----

Date Created	06/11/2024	Checked	MCH
--------------	------------	---------	-----

Project Number	Drawing Number	Drawing Revision
----------------	----------------	------------------

PA 0476

PL 03