




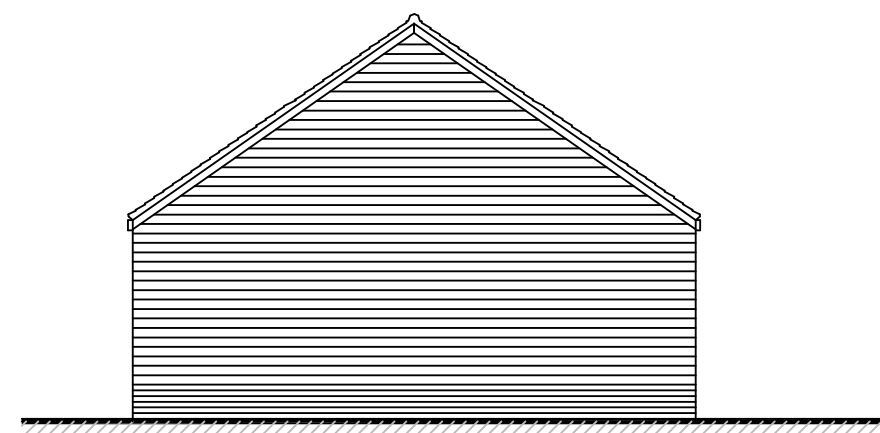


EXISTING ELEVATION B (SIDE)

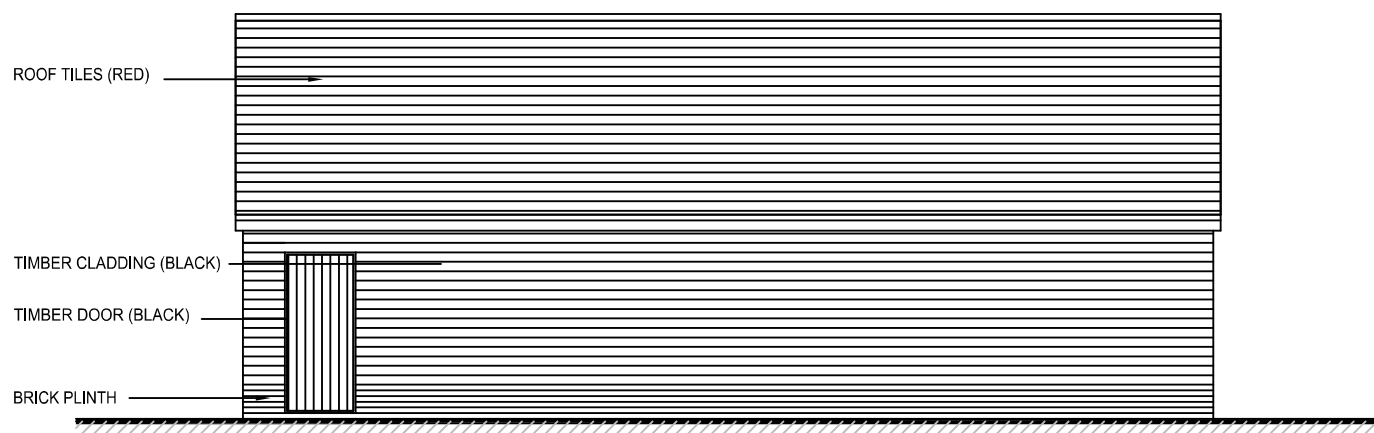



EXISTING ELEVATION A (FRONT)

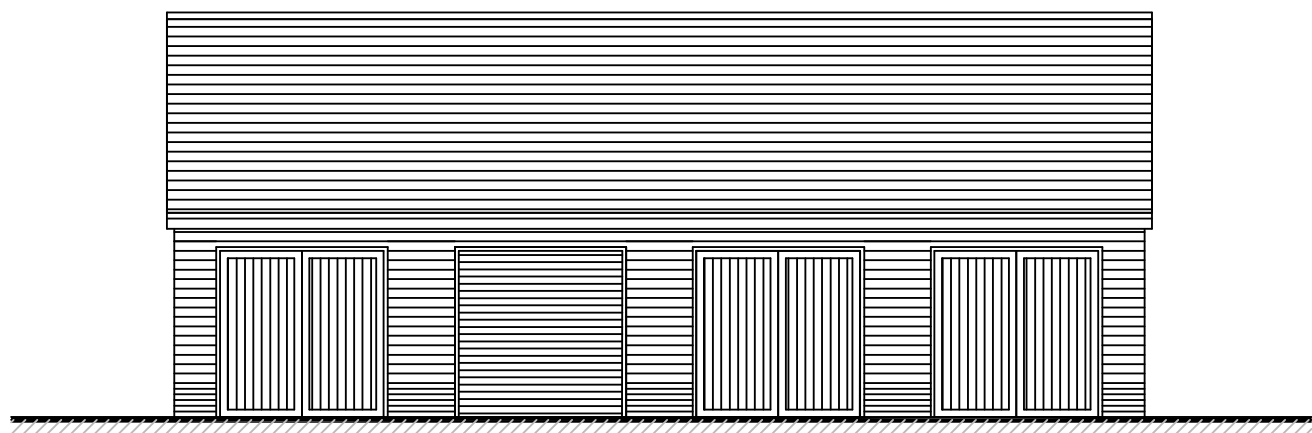


EXISTING ELEVATION C (BACK)

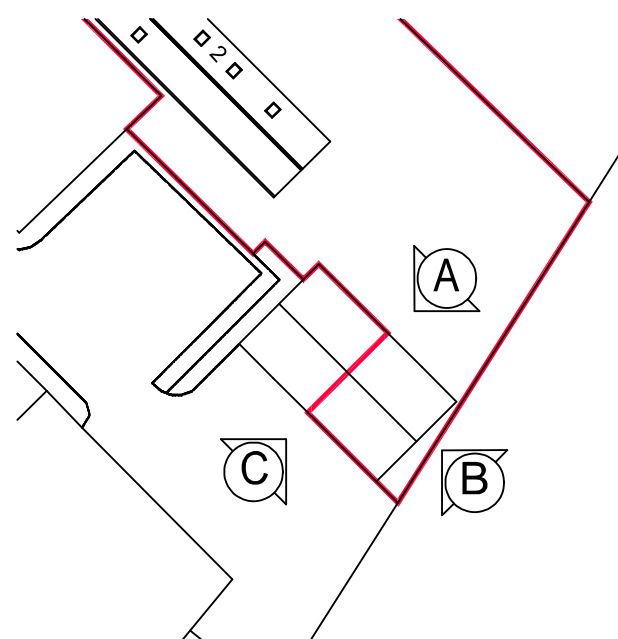


1:100 Scale

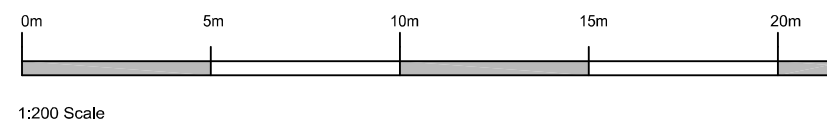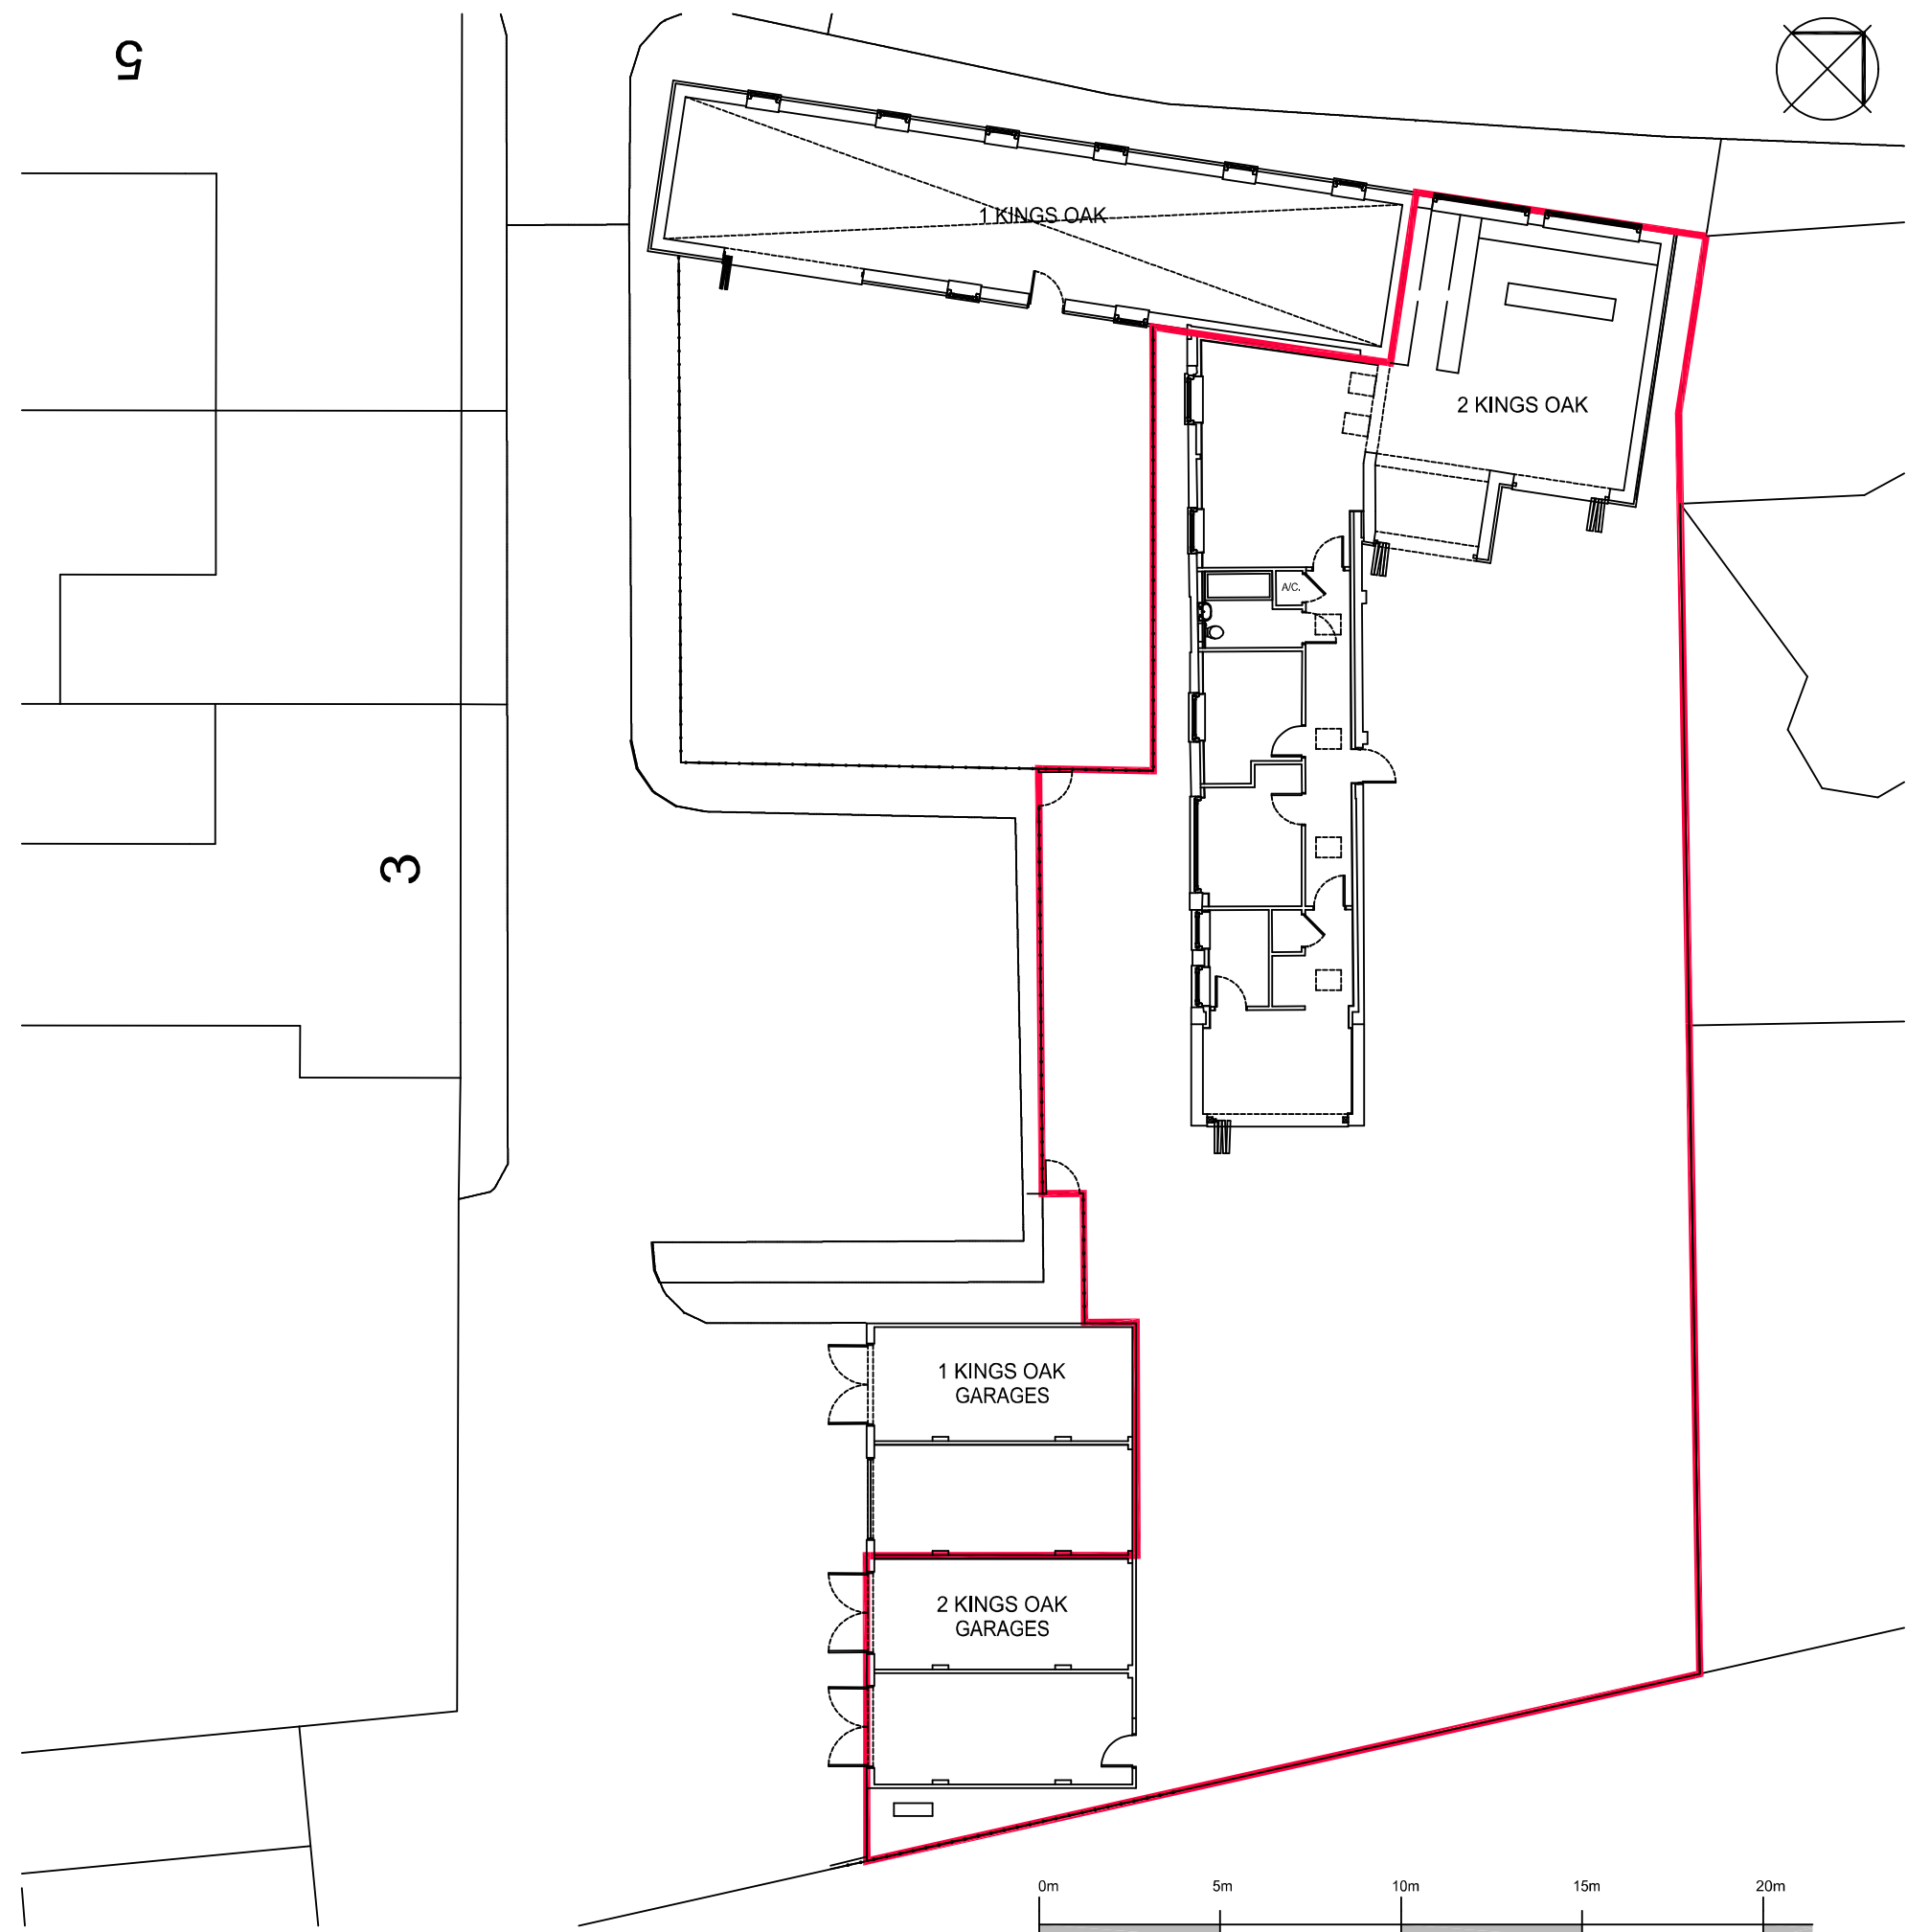


1:200 Scale

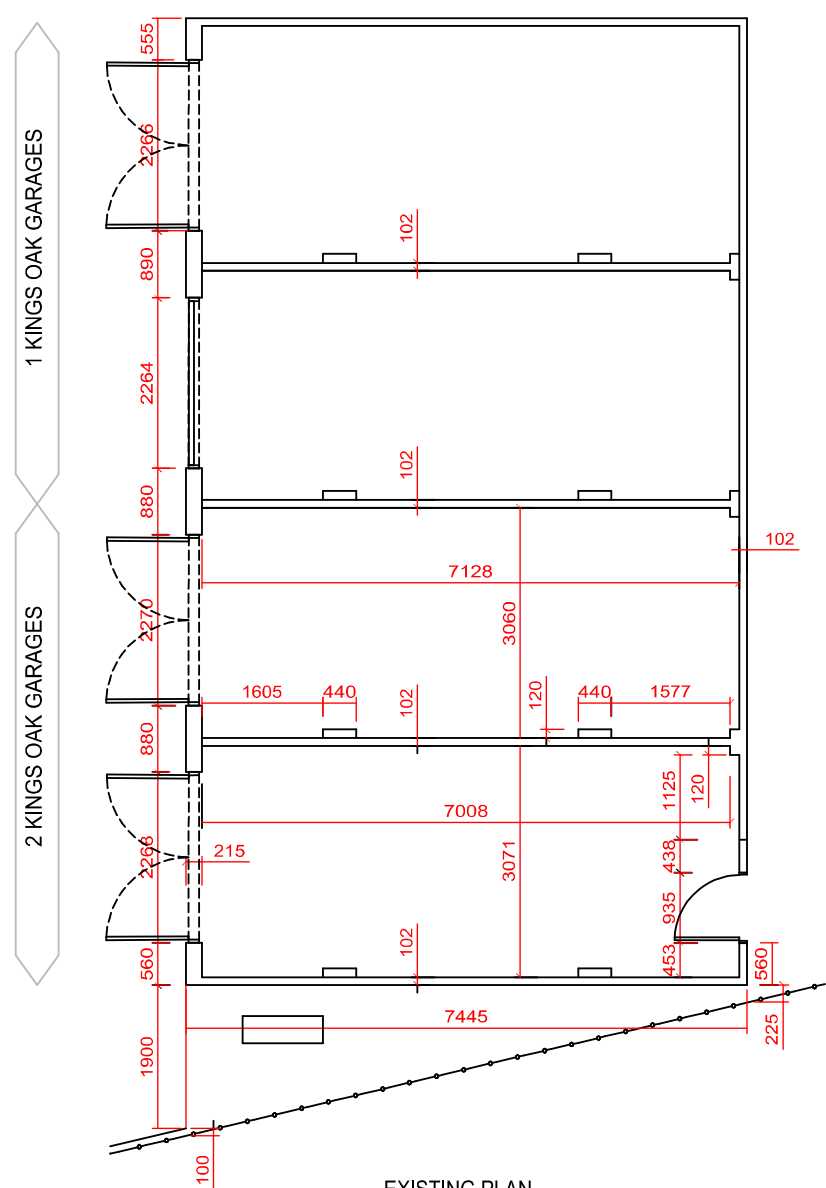


EXISTING PLAN

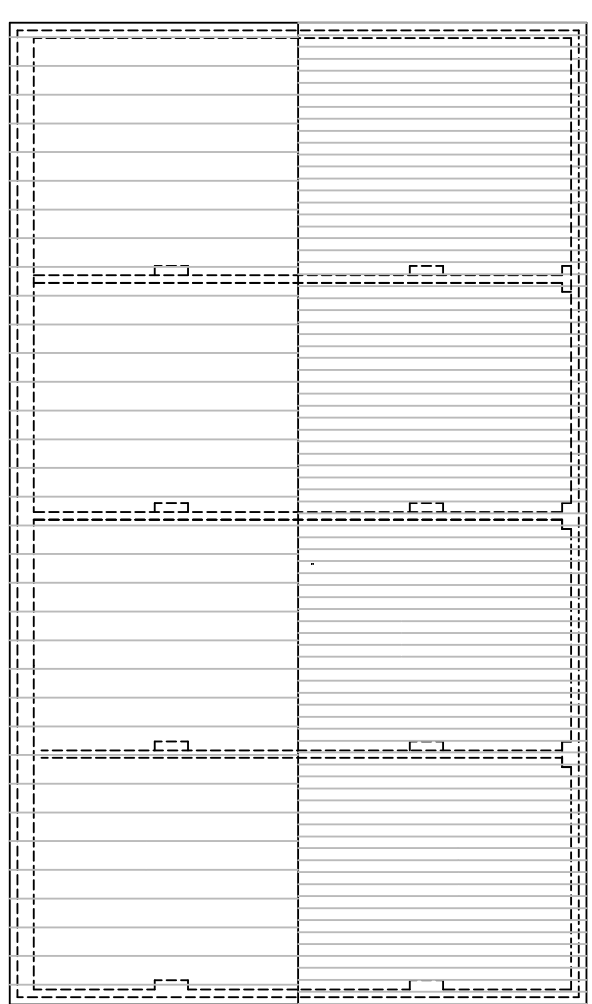


EXISTING ROOF PLAN

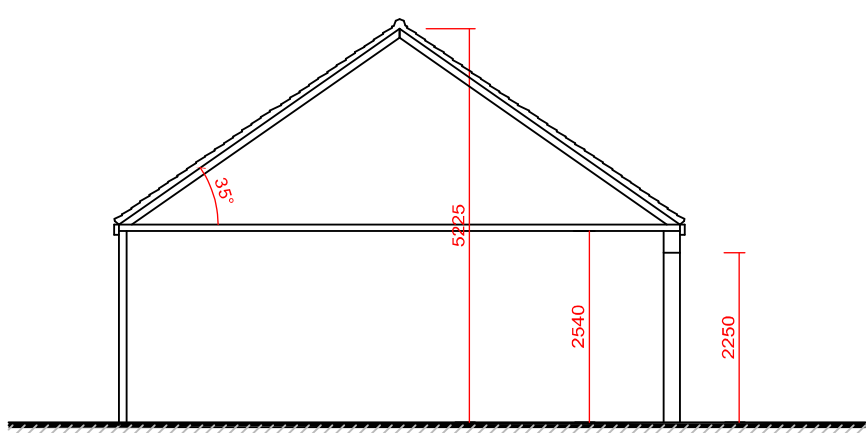

EXISTING SECTION

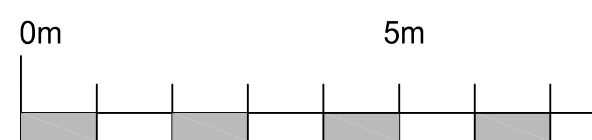

1:100 Scale

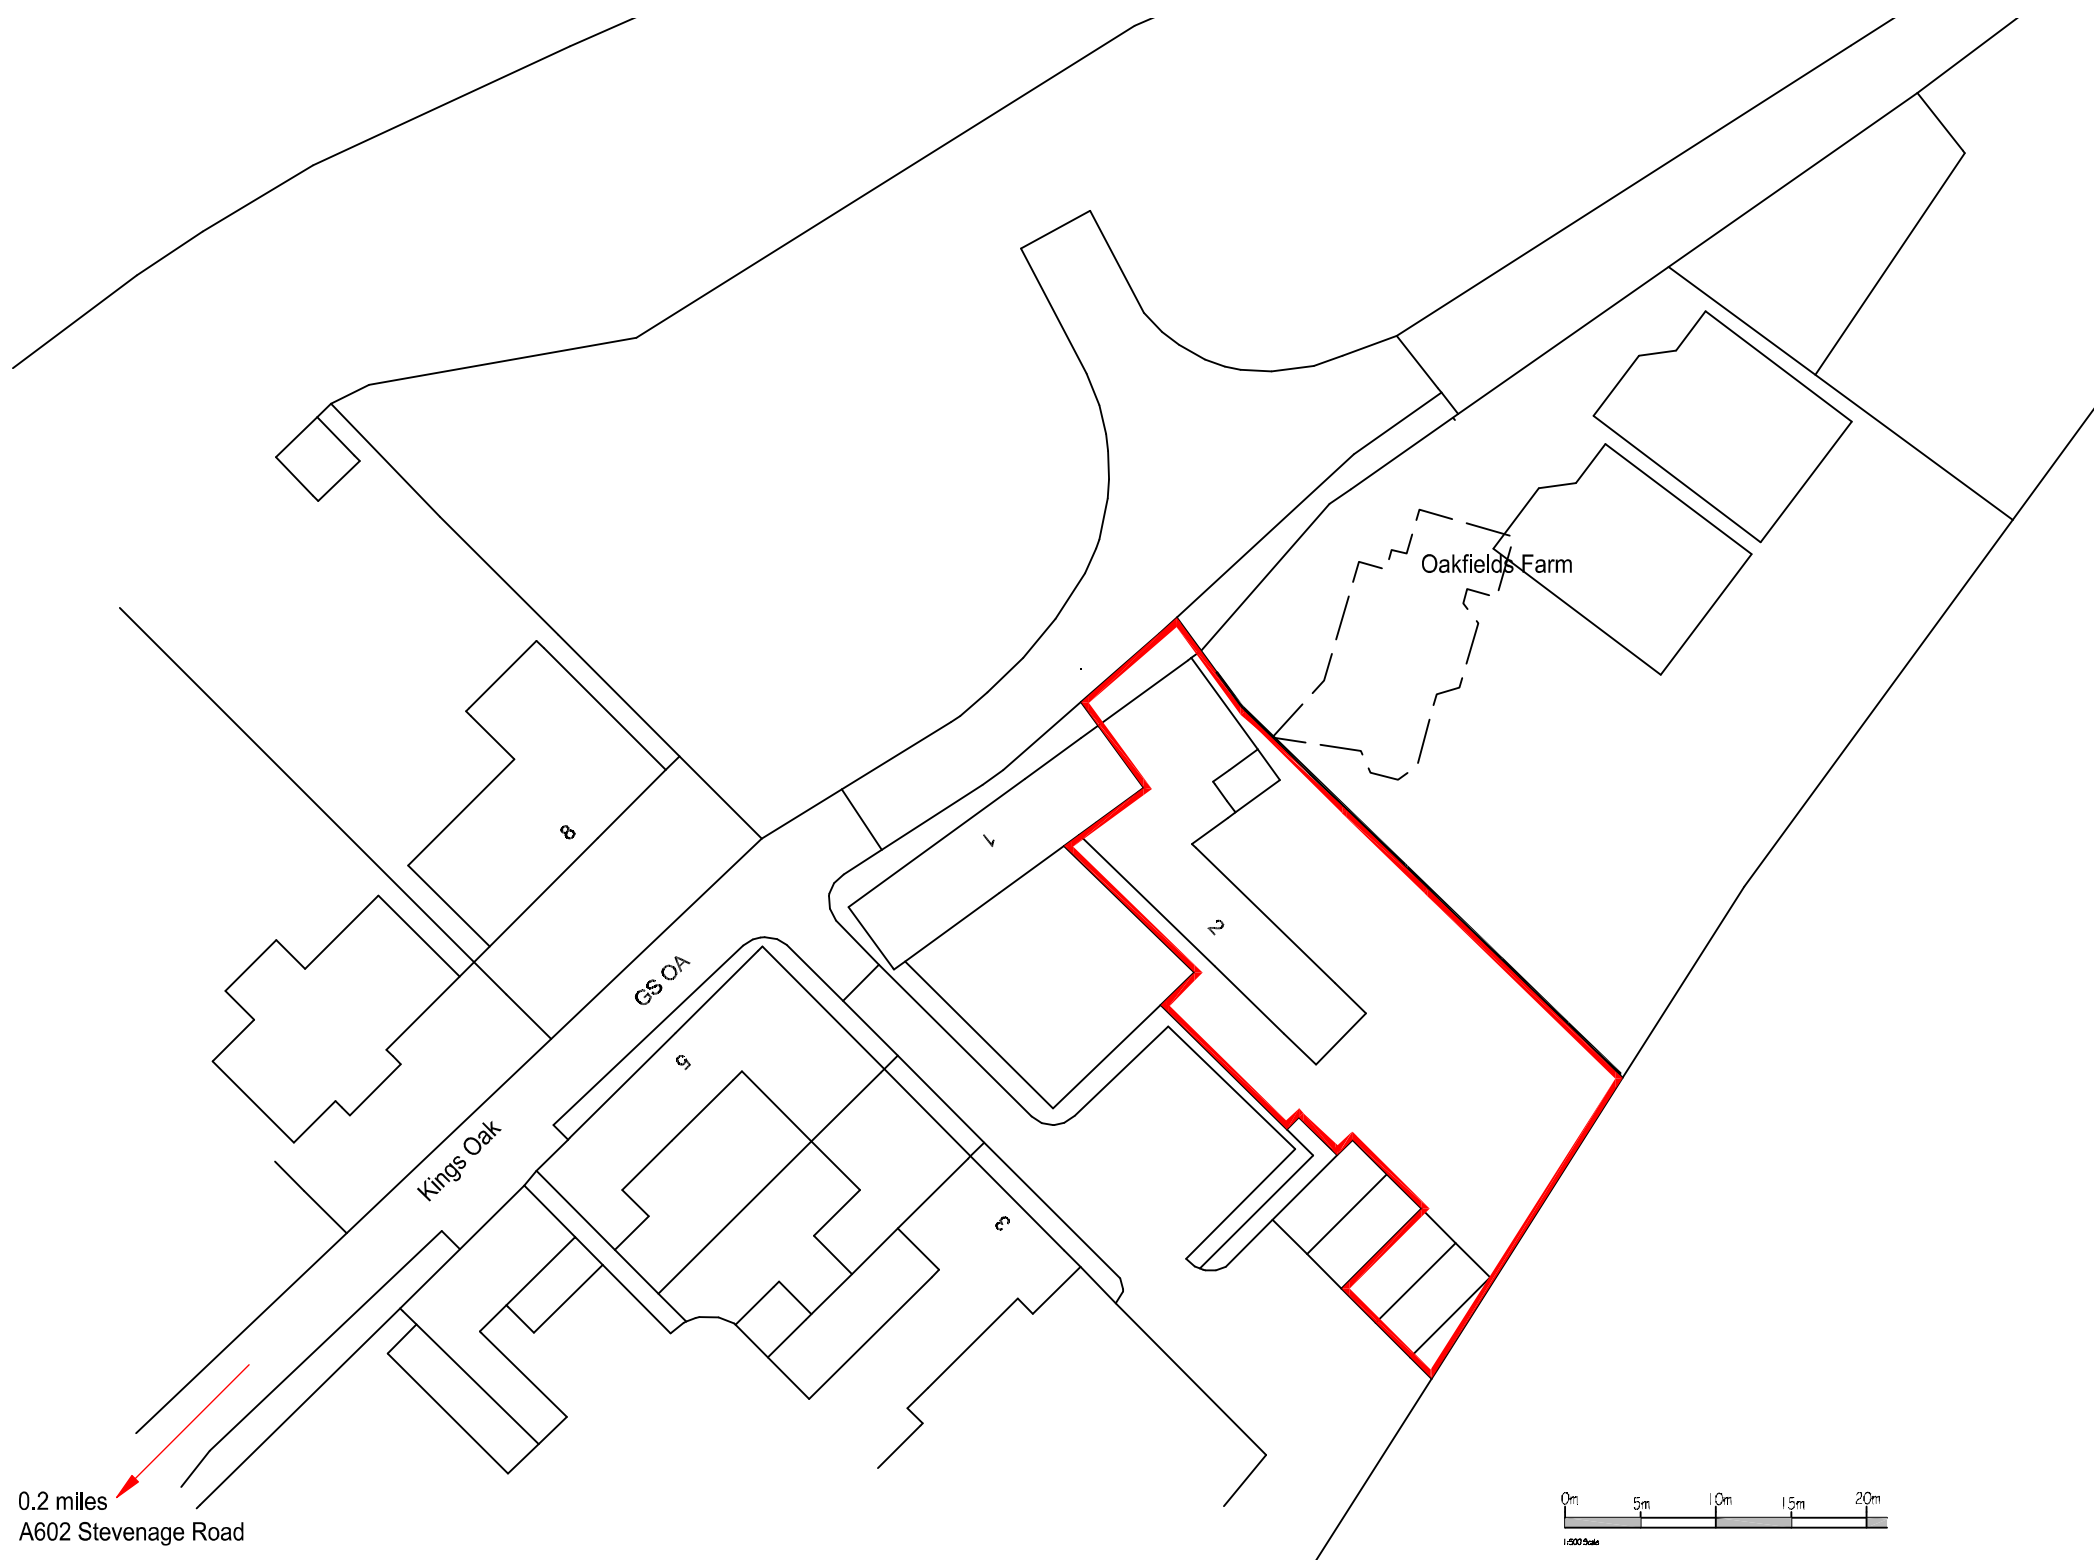

SITE LOCATION PLAN

date	description	drawn	chckd	rev	no

RLPSurveyors
St Luke's House, 5 Watworth Road, Hitchin, Herts, SG4 9SP
Tel 01462 436318 email rlp@rpsurveyors.co.uk www.rpsurveyors.co.uk

client
Ms Laura Shipley

project
2 KINGS OAK,
HITCHIN HERTS. SG4 7BF

Garage Conversion

title
EXISTING PLAN, ELEVATIONS,
SECTION AND SITE PLANS

scale
1:100 1:200 @ A1

drawing no
2428-PL-100

rev
© 2024 this drawing is copyright do not scale from this drawing