




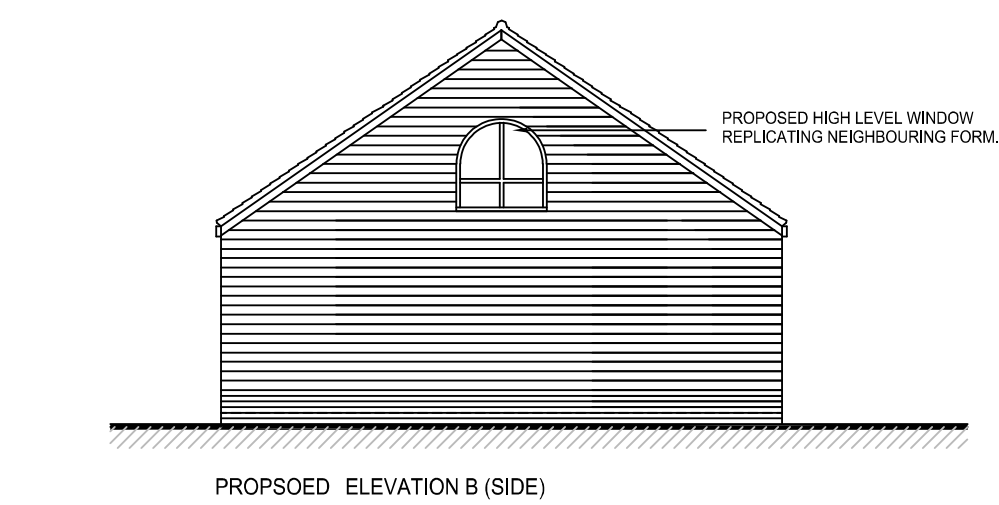


PROPOSED ELEVATION B (SIDE)

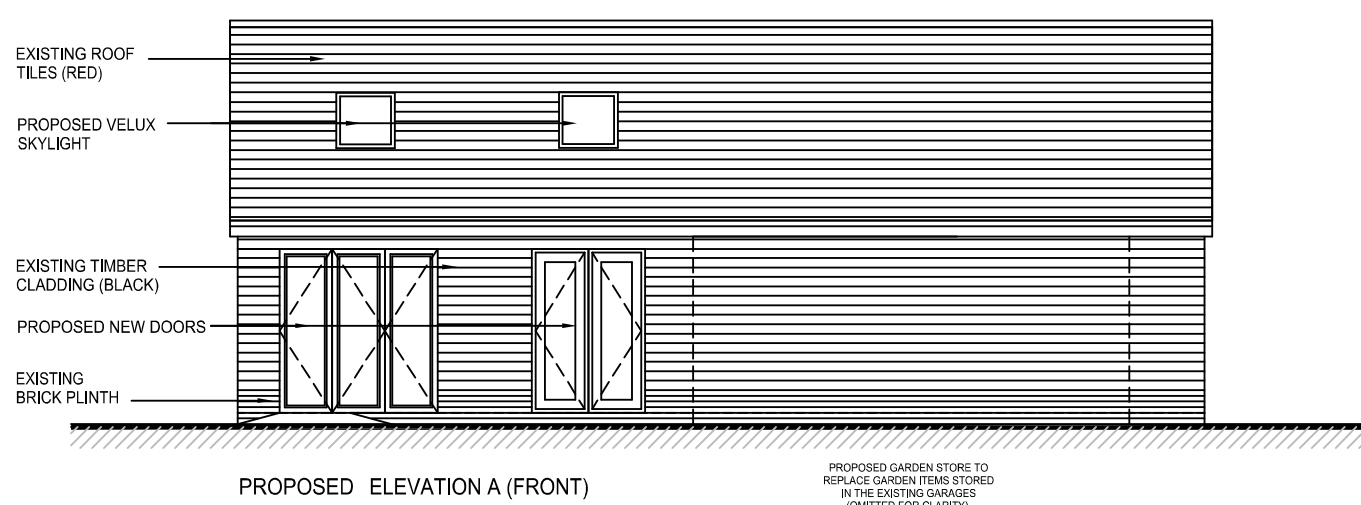


PROPOSED ELEVATION A (FRONT)

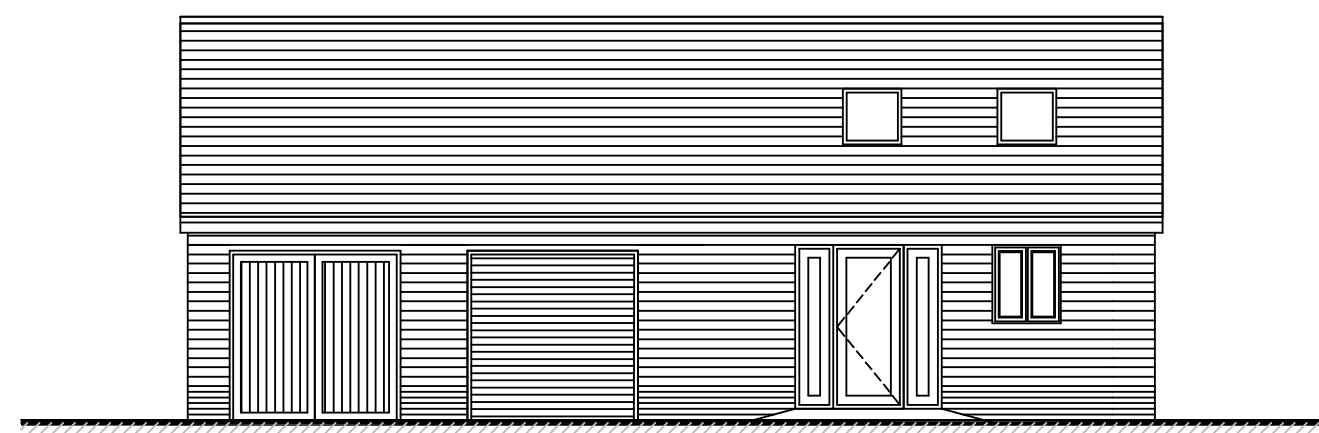


PROPOSED ELEVATION C (BACK)

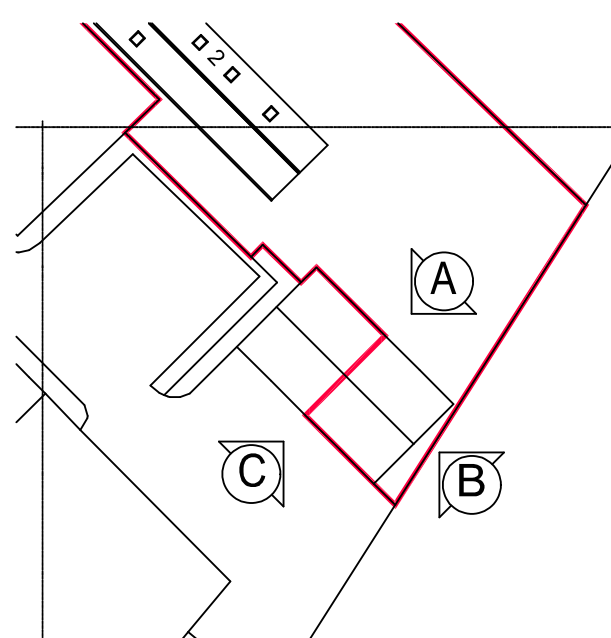


1:100 Scale

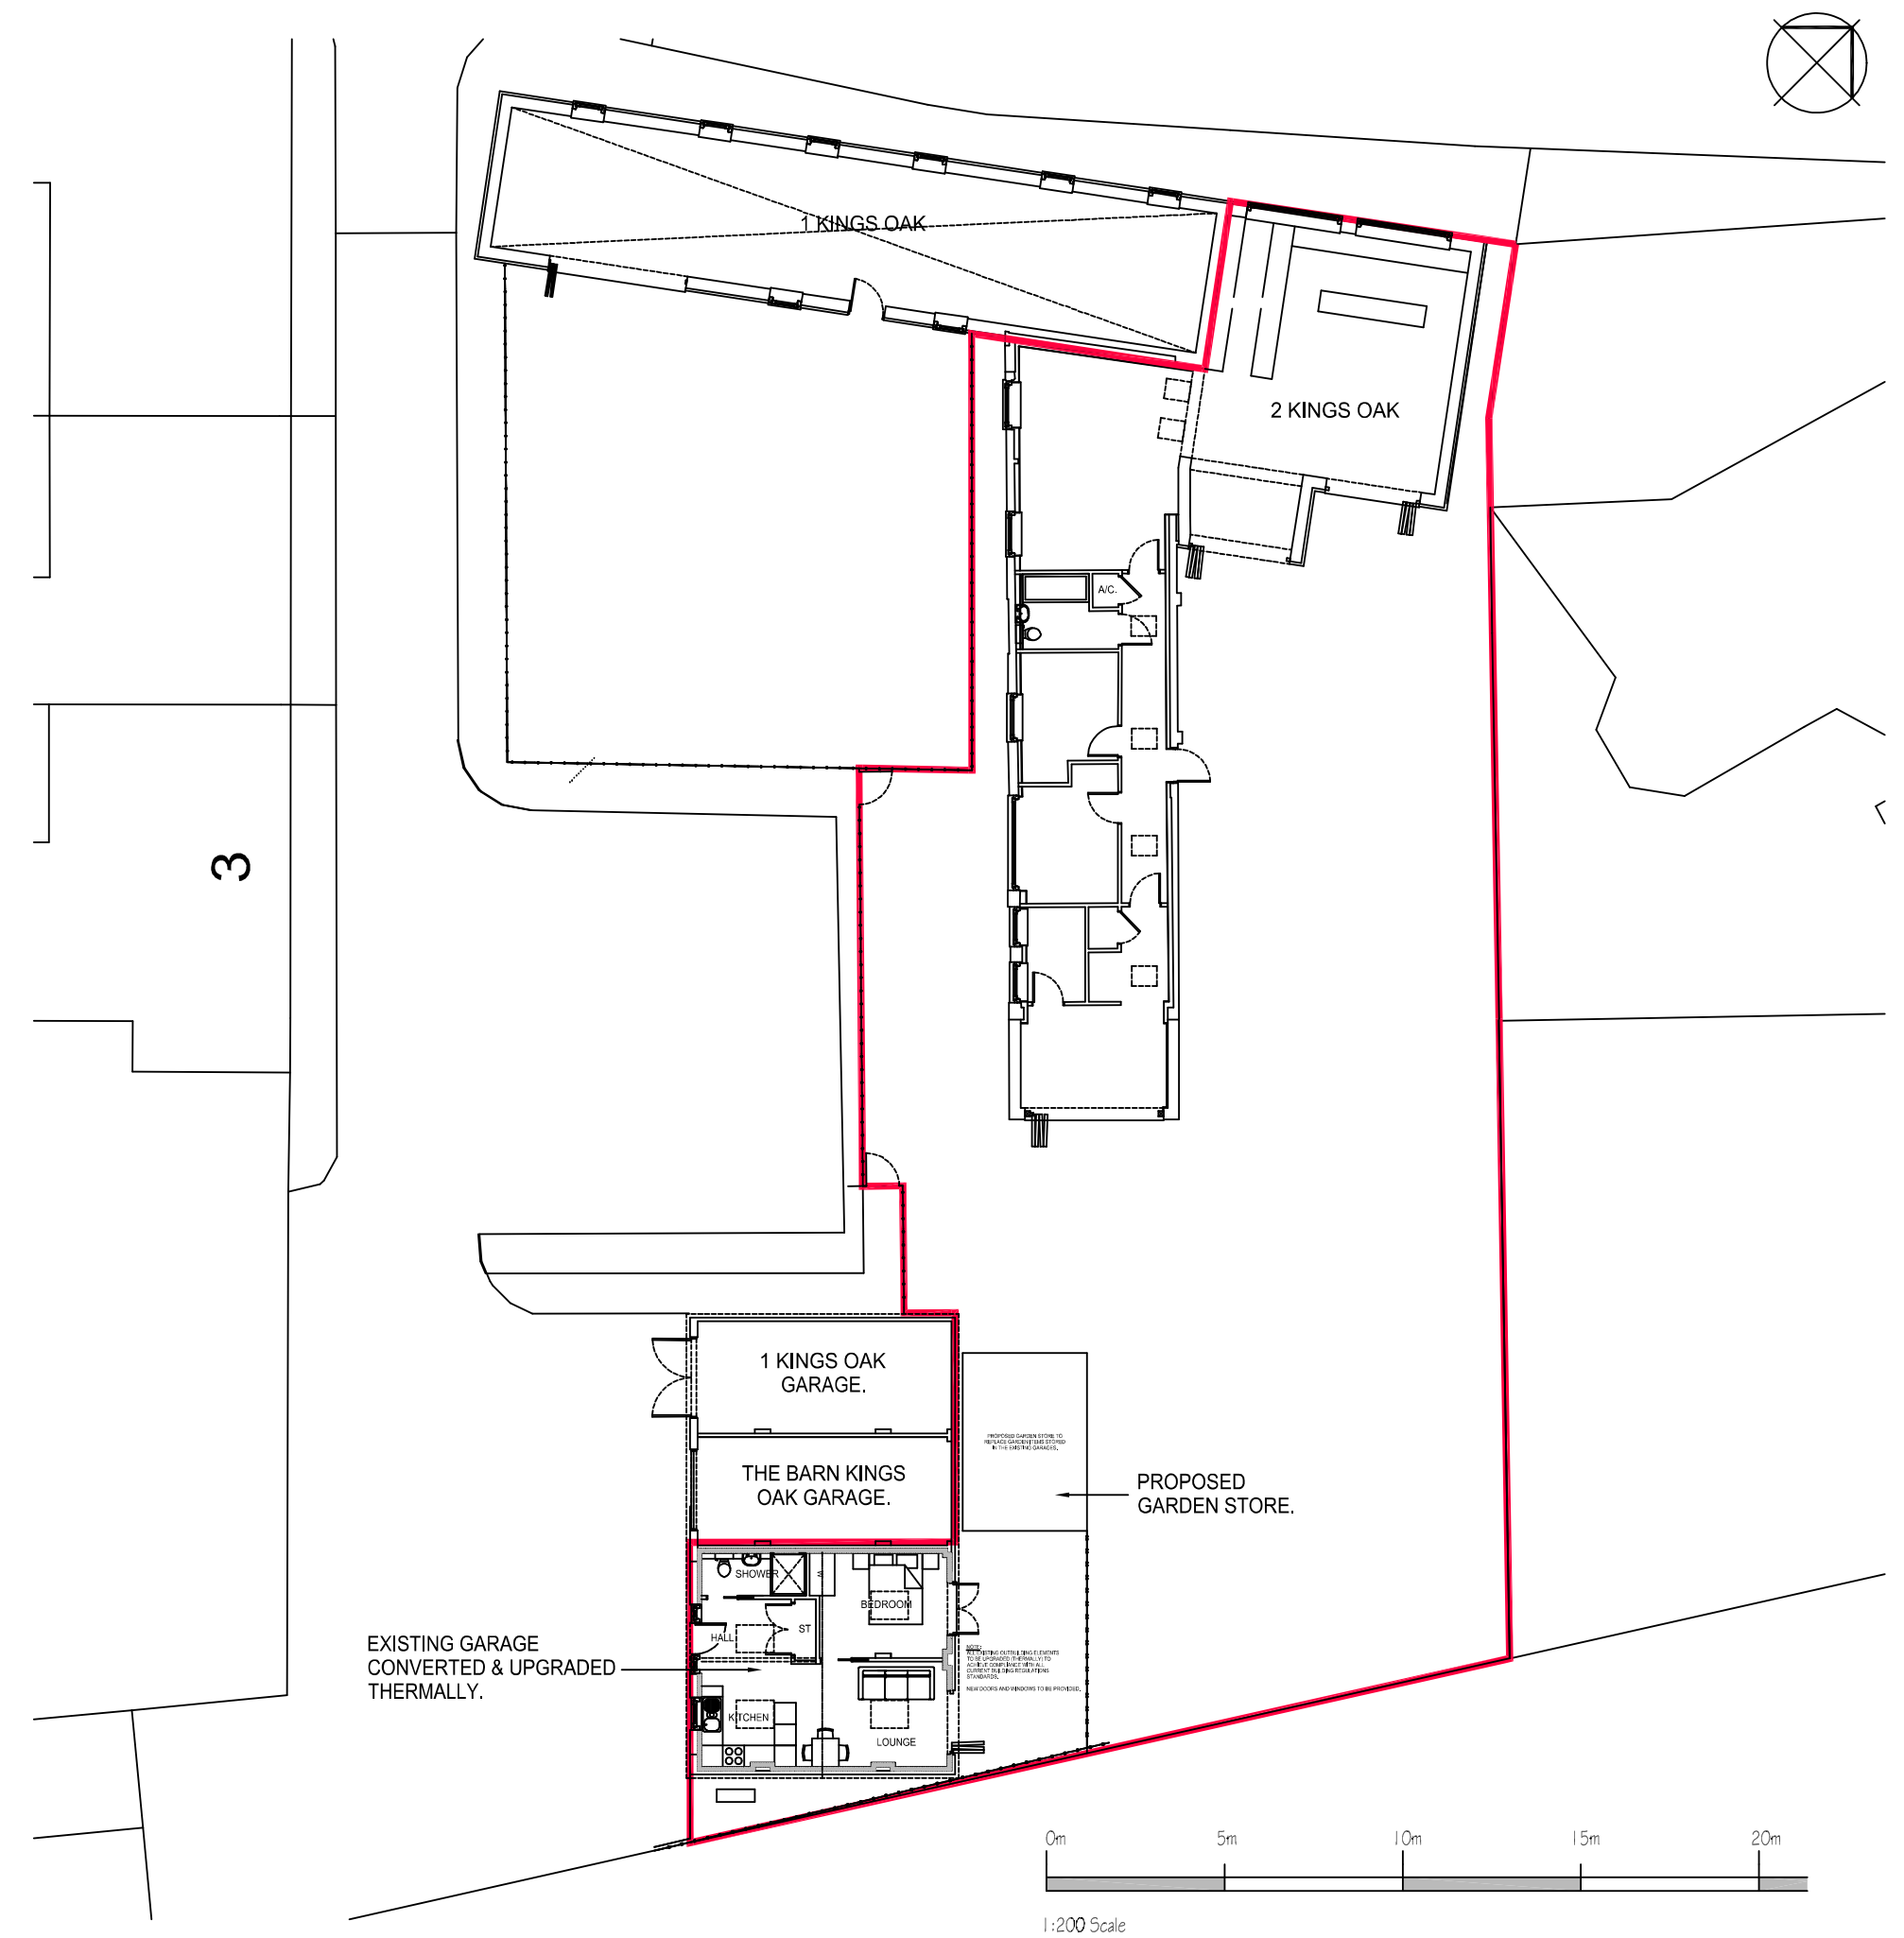


1:200 Scale

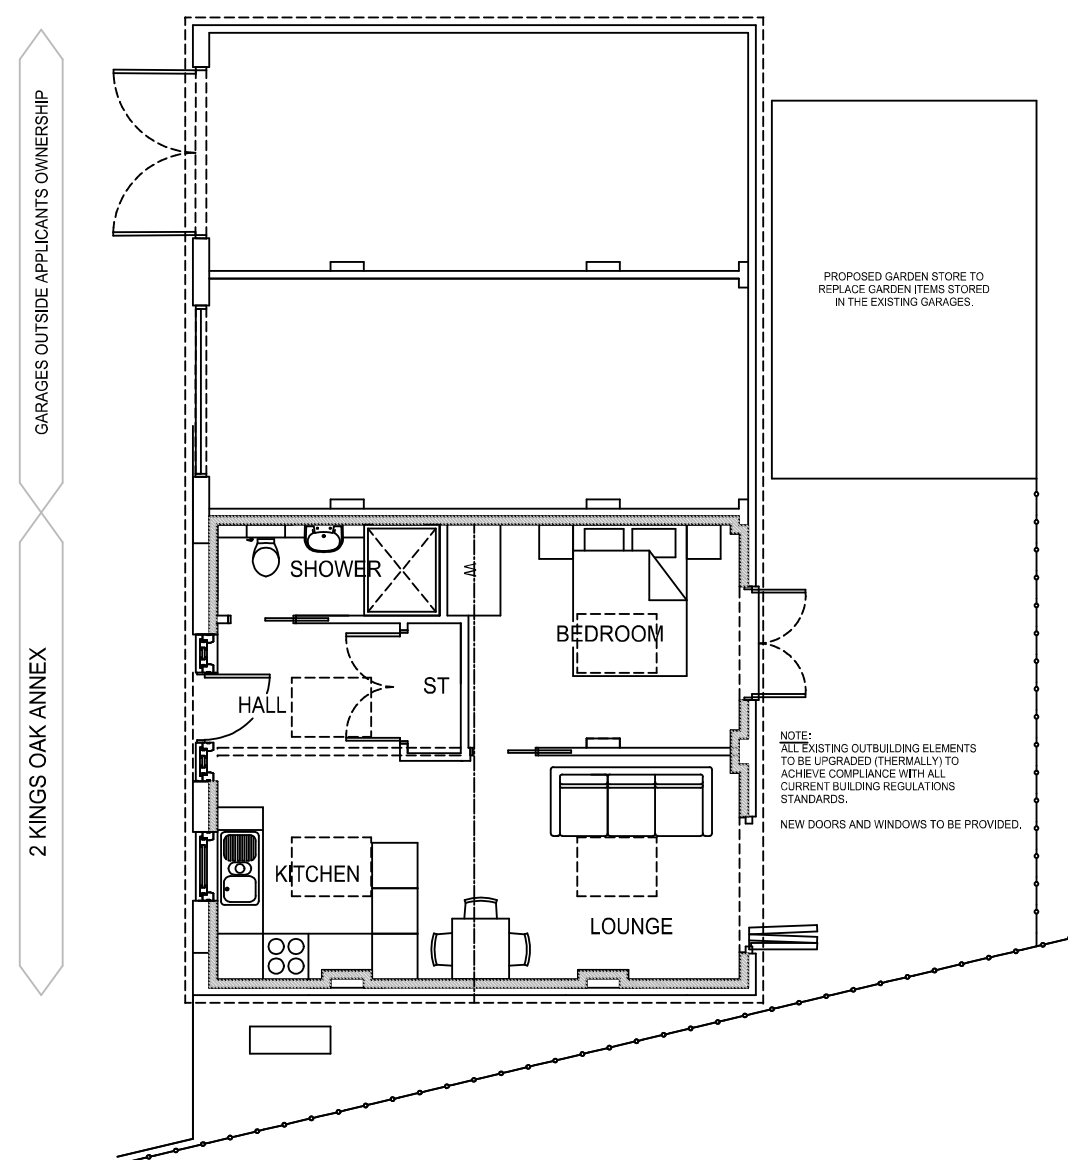


PROPOSED GROUND FLOOR PLAN

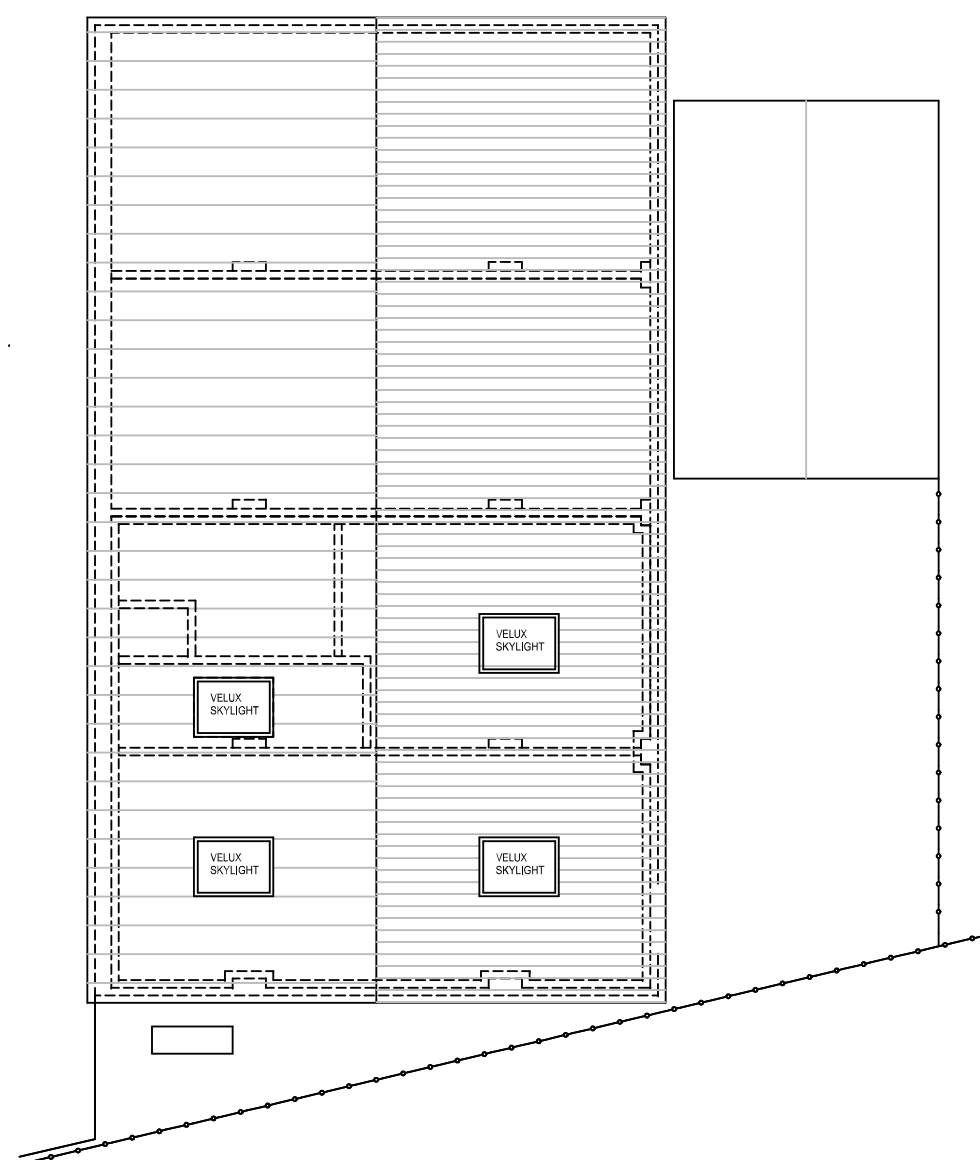

PROPOSED ROOF PLAN

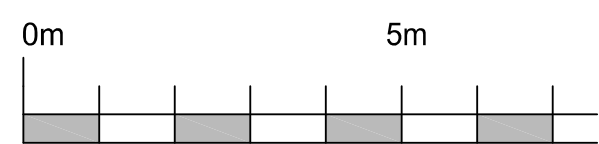

1:100 Scale

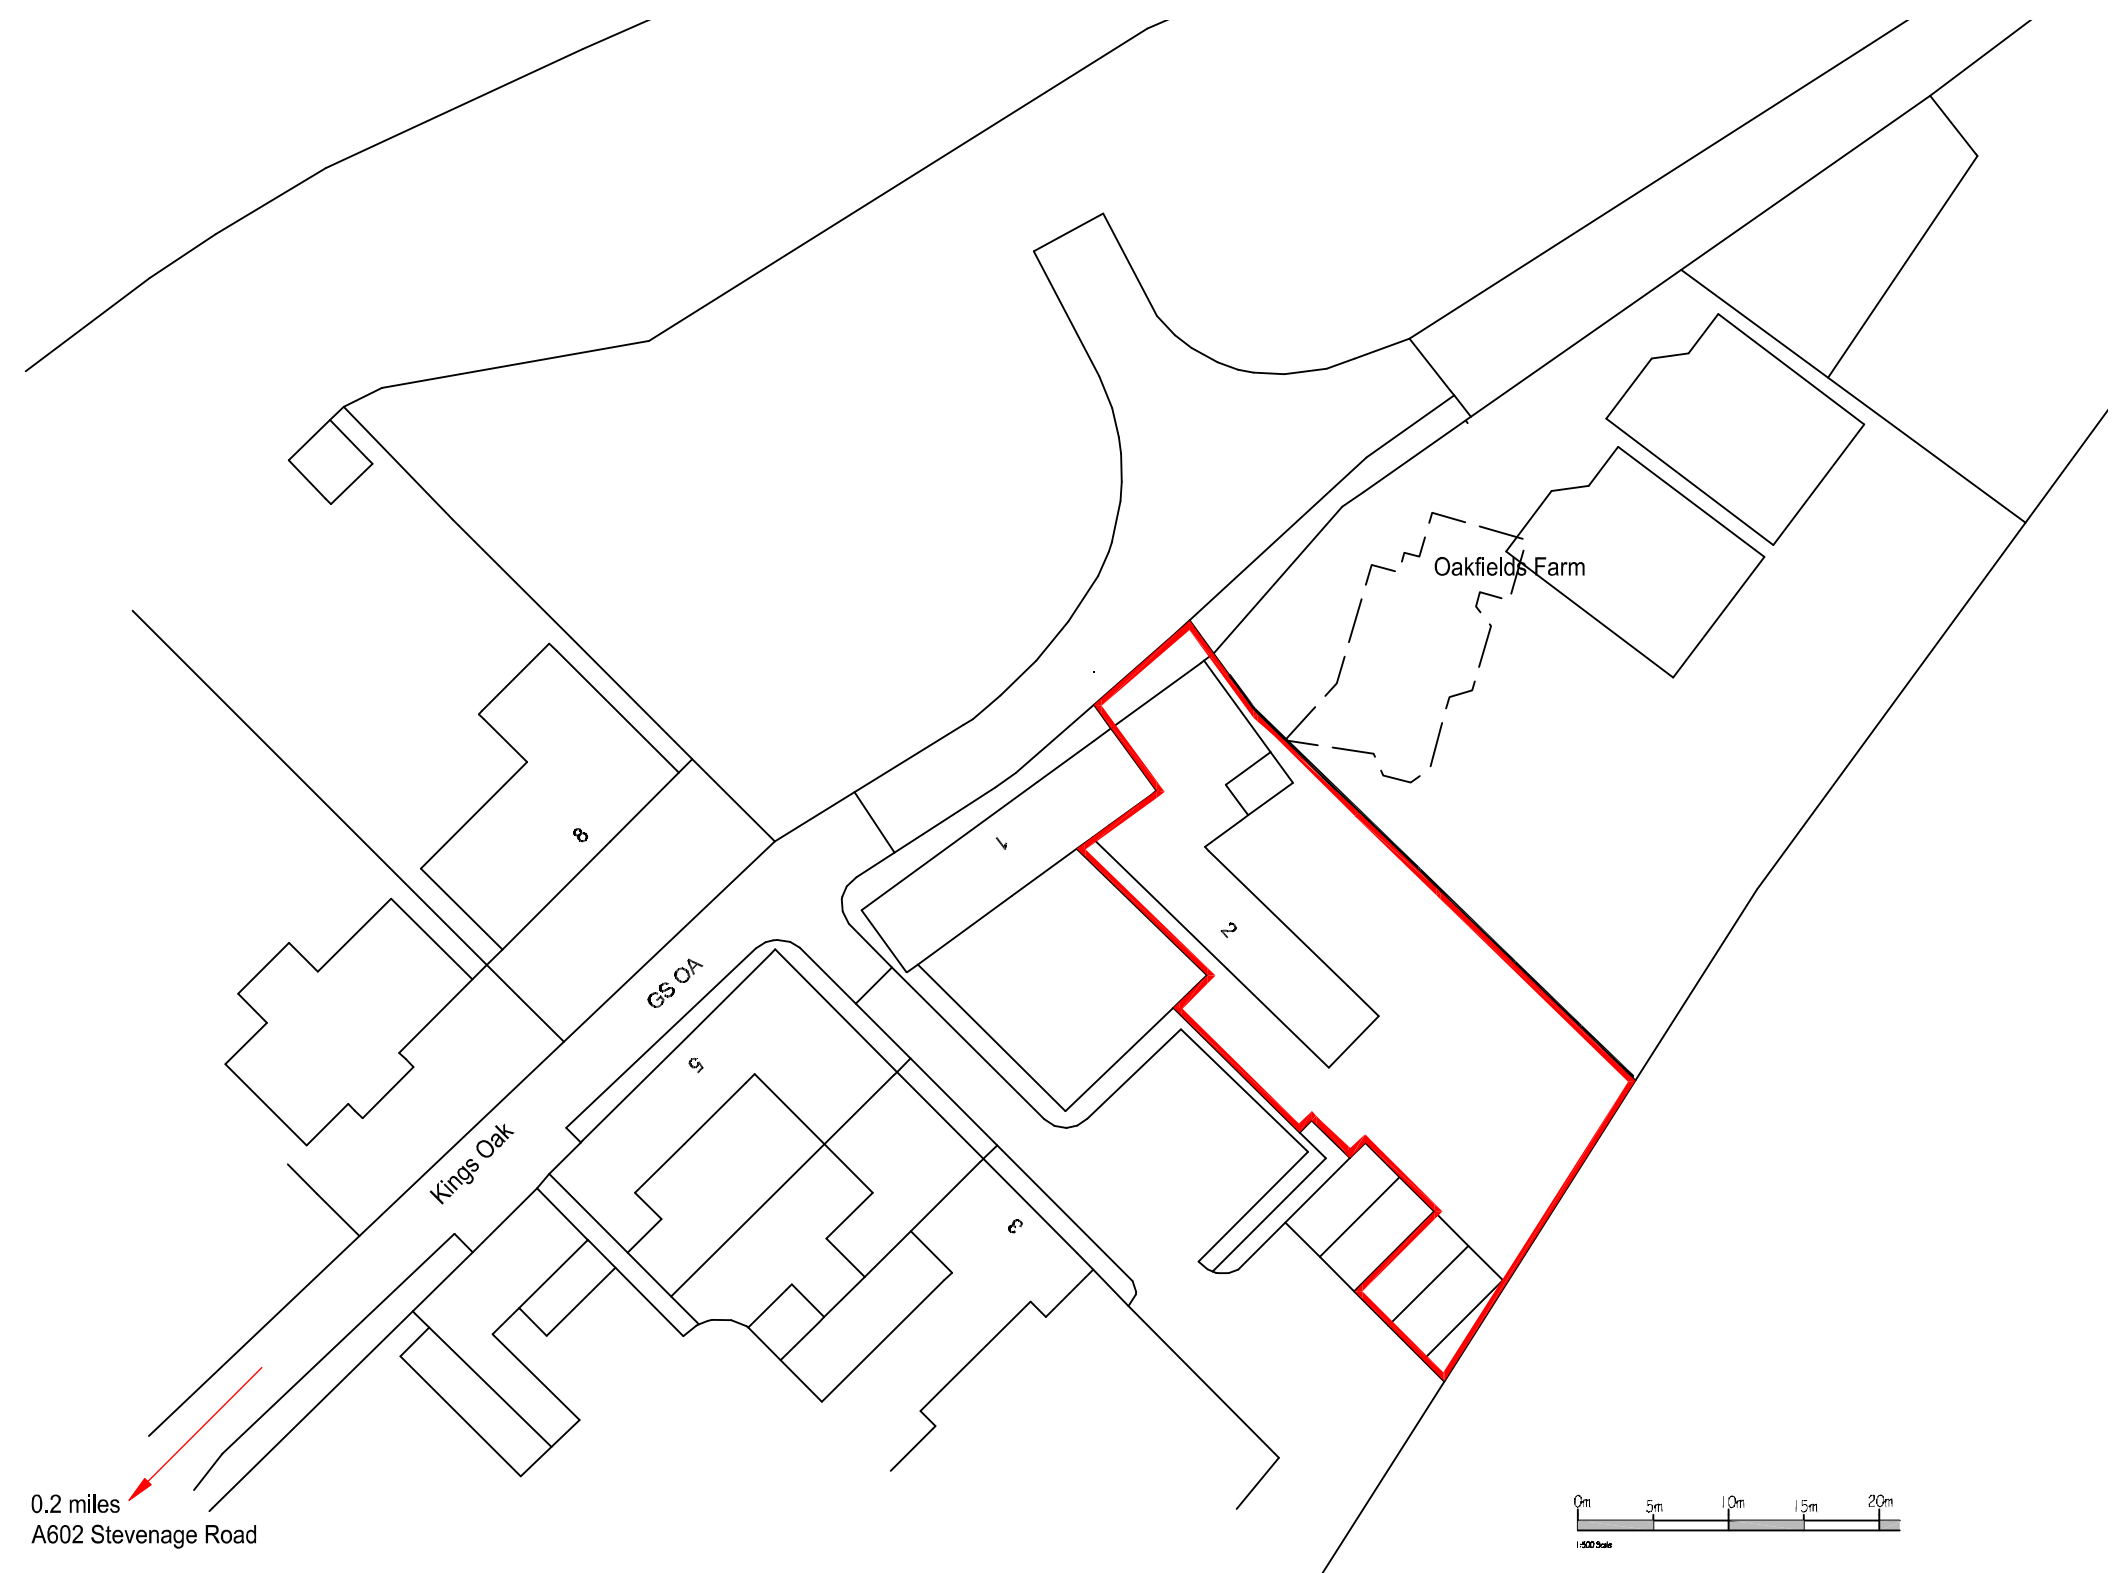

SITE LOCATION PLAN

date	description	drawn	chckd	rev	no

RLPSurveyors
St Luke's House, 5 Walsworth Road, Hitchin, Herts, SG4 9SP
Tel 01462 436318 email rlp@rlpsurveyors.co.uk www.rlpsurveyors.co.uk

client
Ms Laura Shipley

project
2 KINGS OAK,
HITCHIN HERTS. SG4 7BF

GARAGE CONVERSION
title
PROPOSED PLAN, ELEVATIONS,
SECTION AND SITE PLANS

scale 1:100 1:200 @ A1
drawing no 2428-PL-200
rev

© 2024 this drawing is copyright do not scale from this drawing