




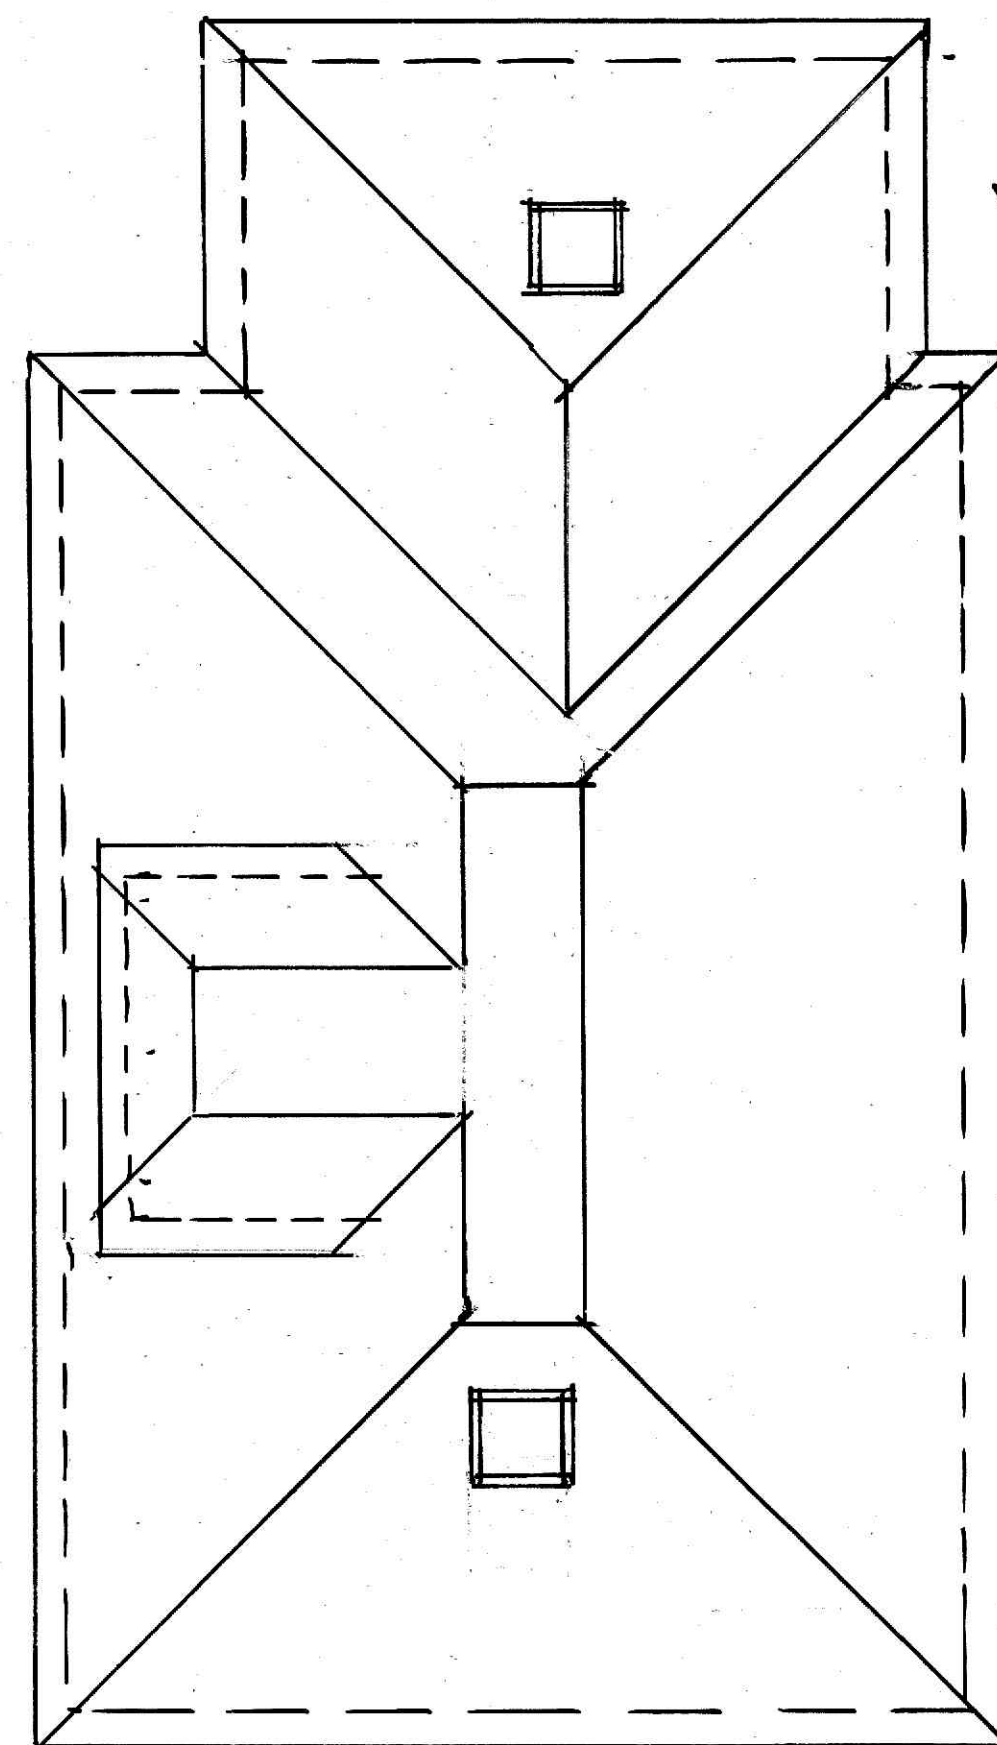


ROOF PLAN

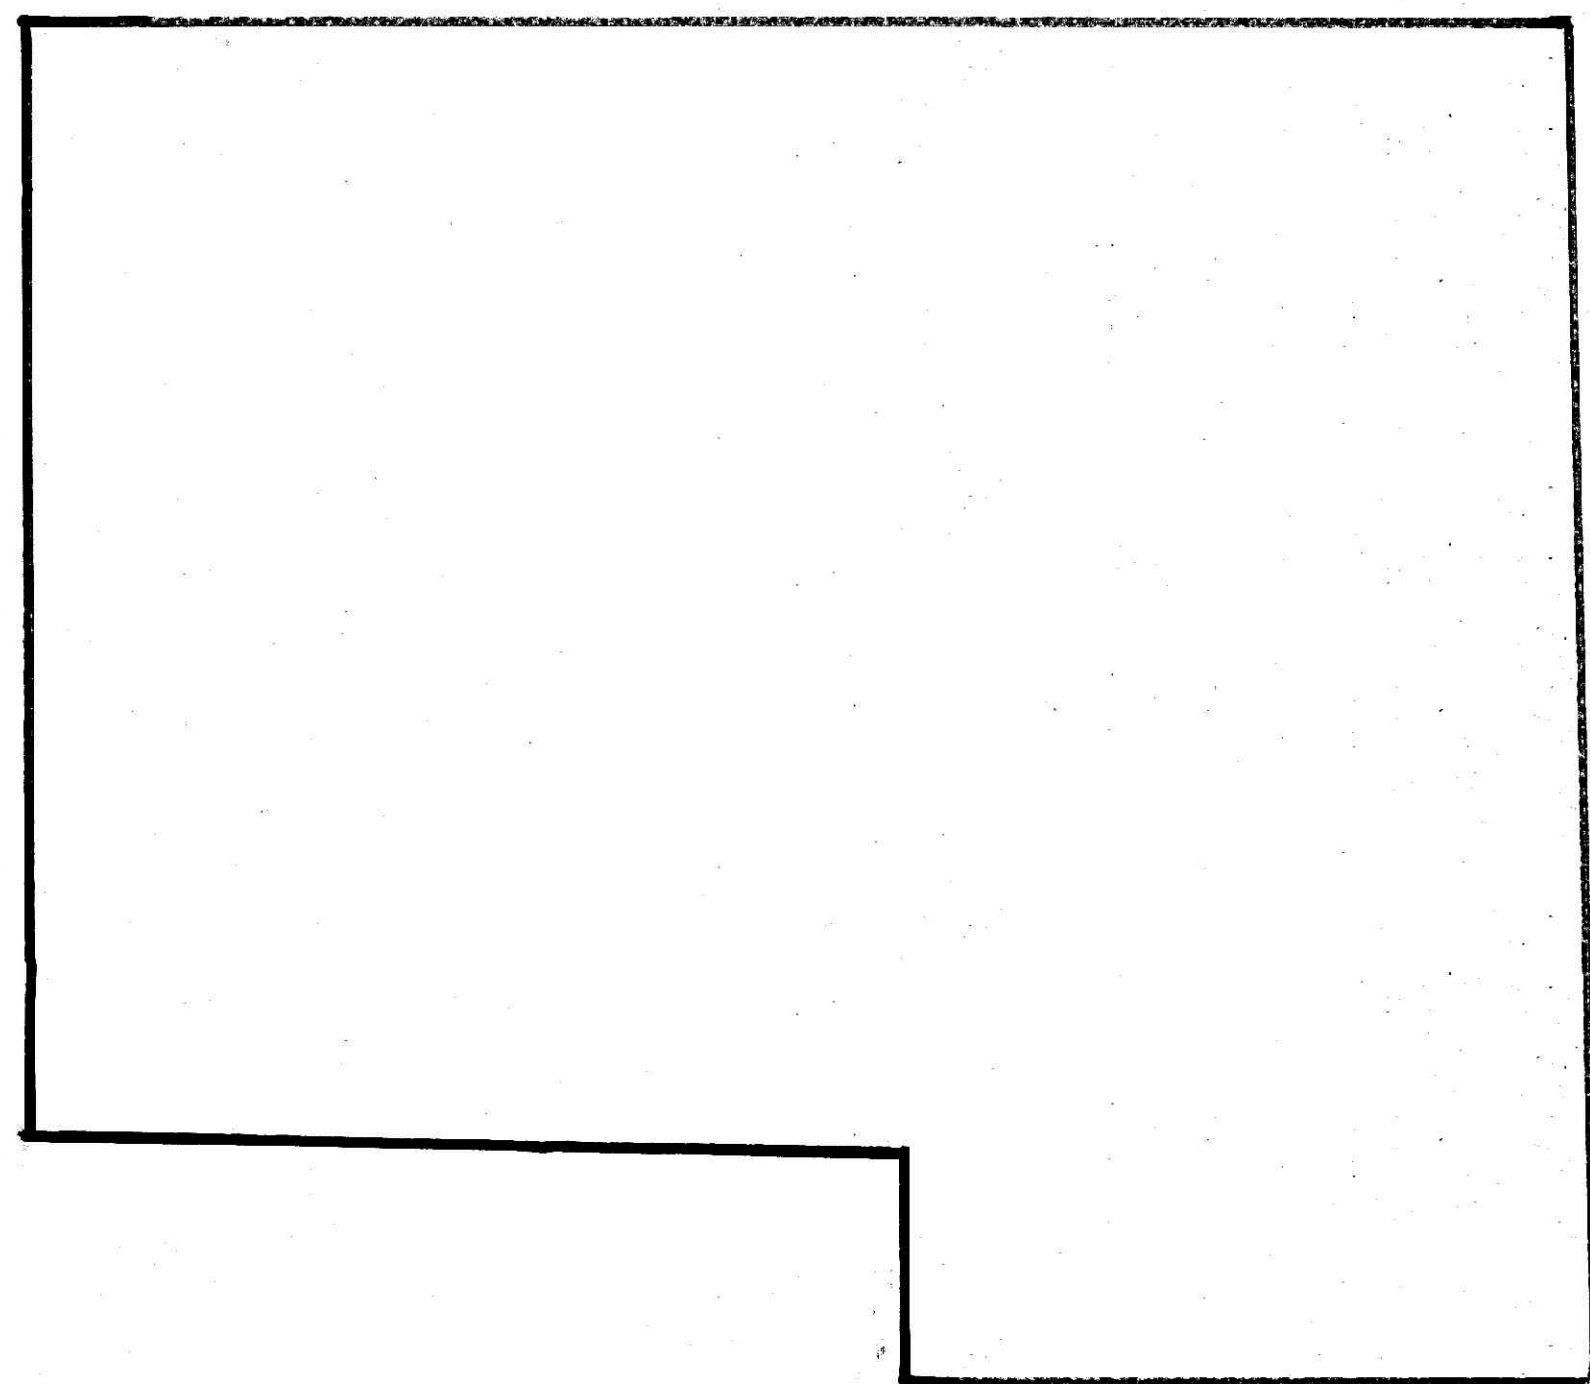


FRONT ELEVATION

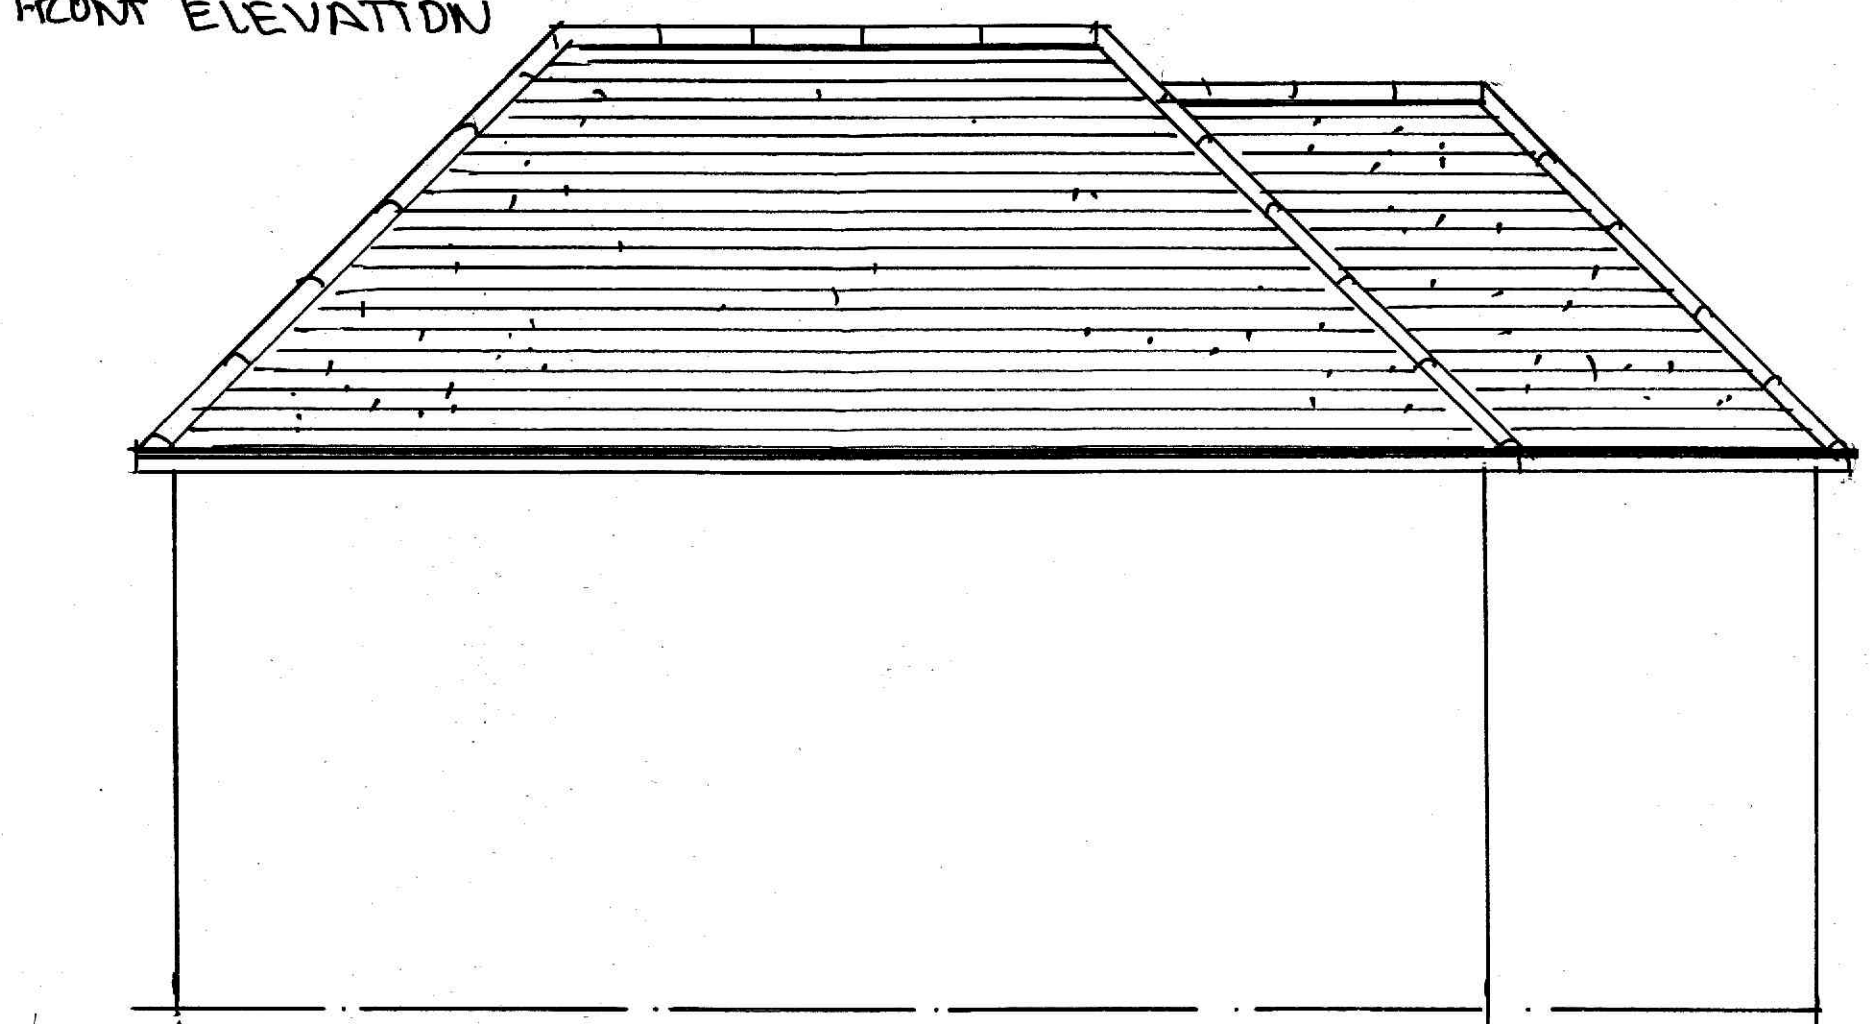

REAR ELEVATION

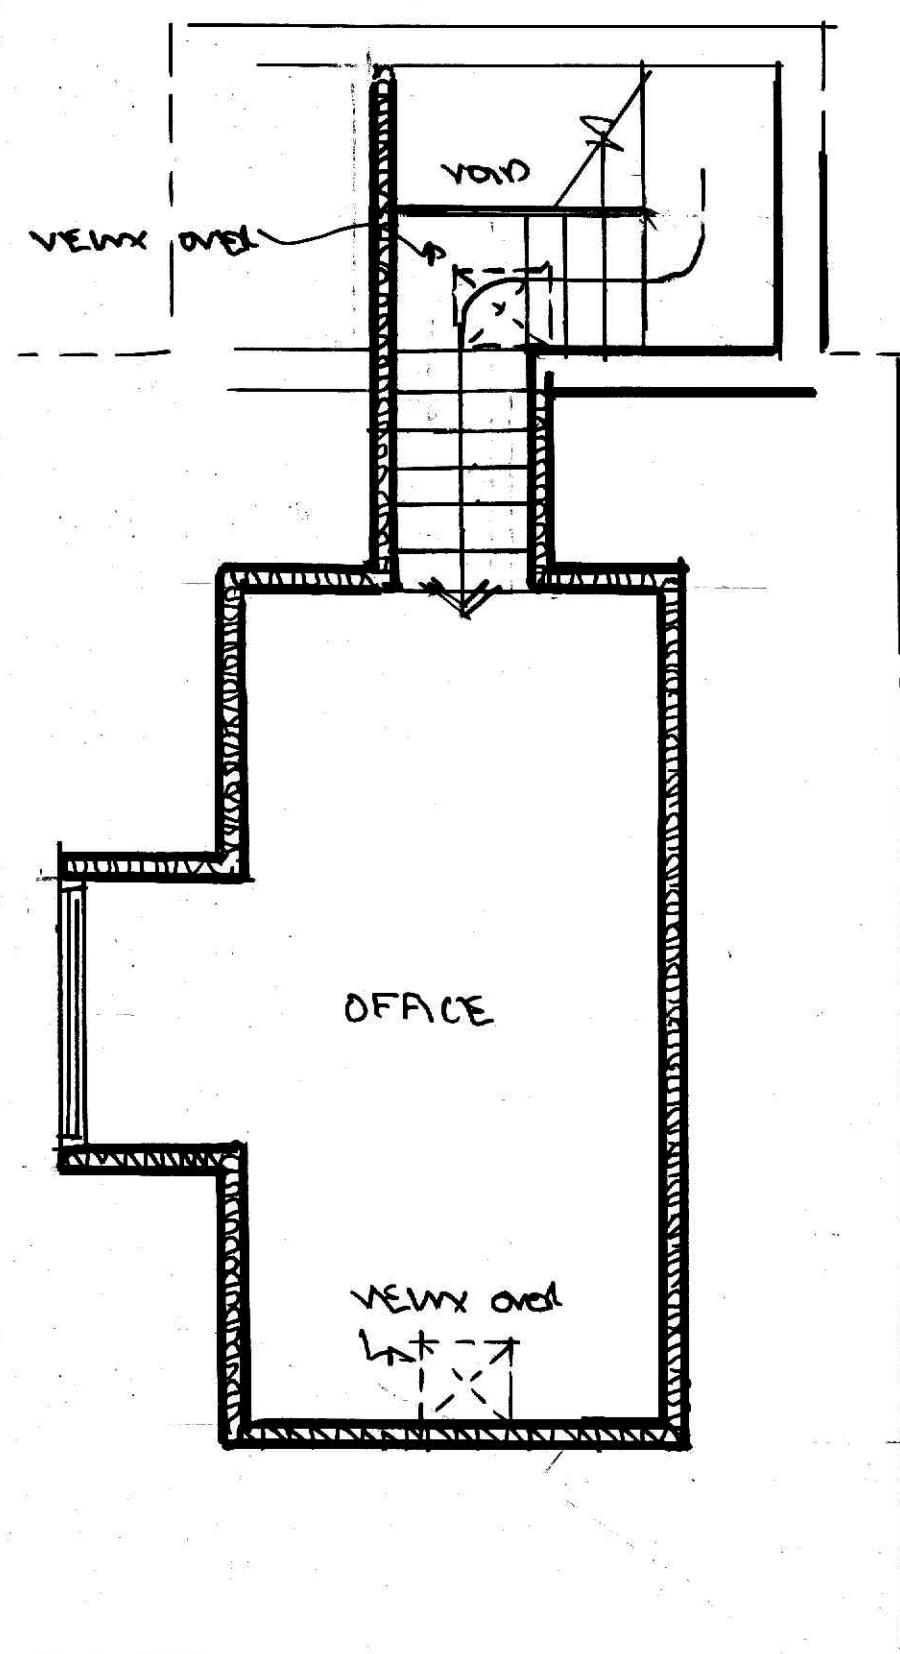

ATTIC PLAN

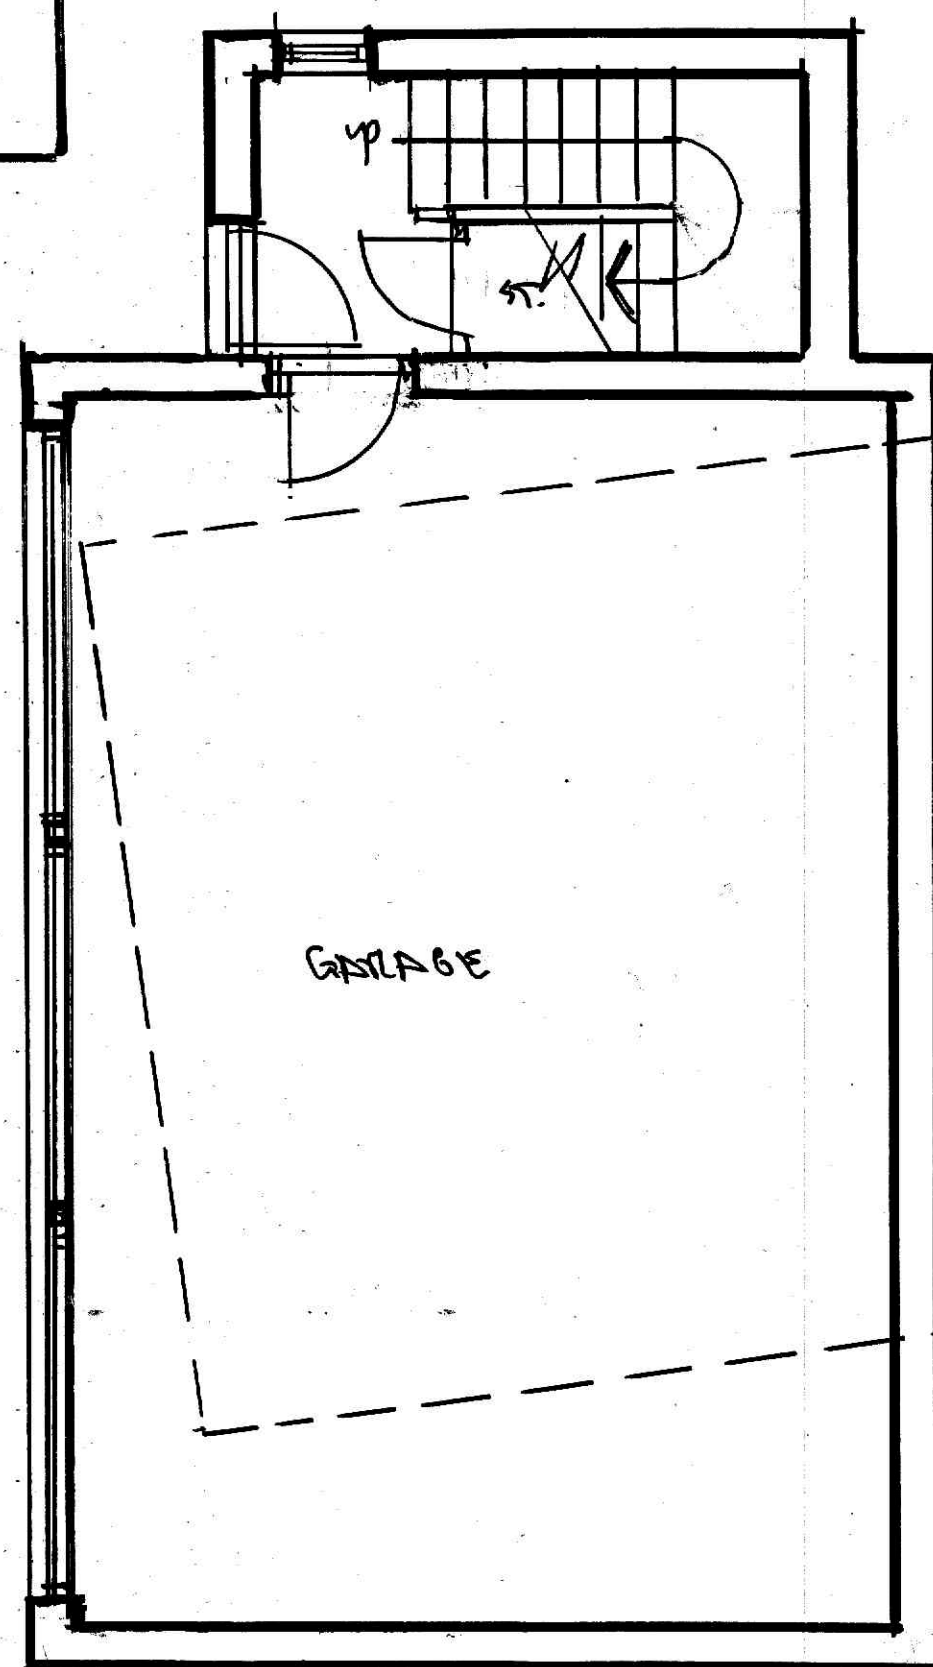


GROUND FLOOR PLAN

DEMOLISH EXISTING GARAGE


GARAGE

OFFICE

VIEW and
LIT

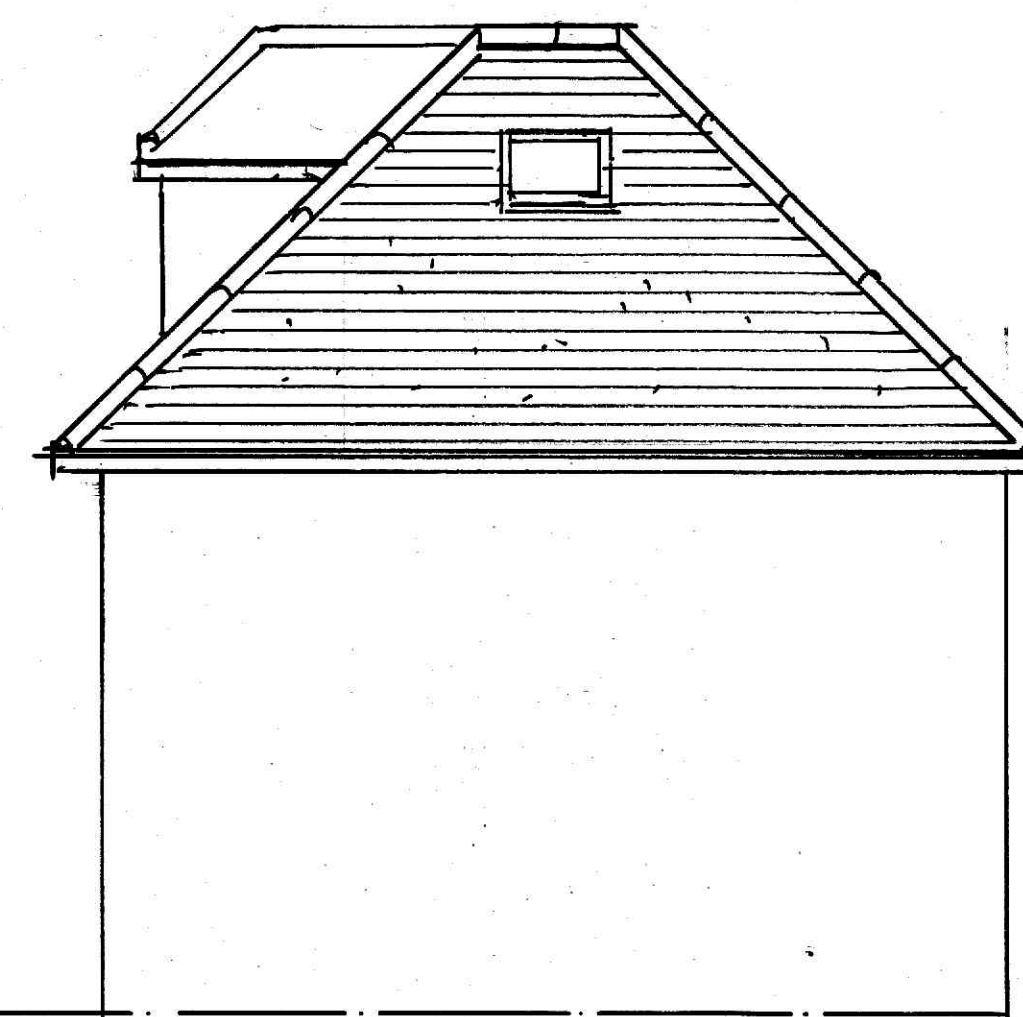

SIDE ELEVATION

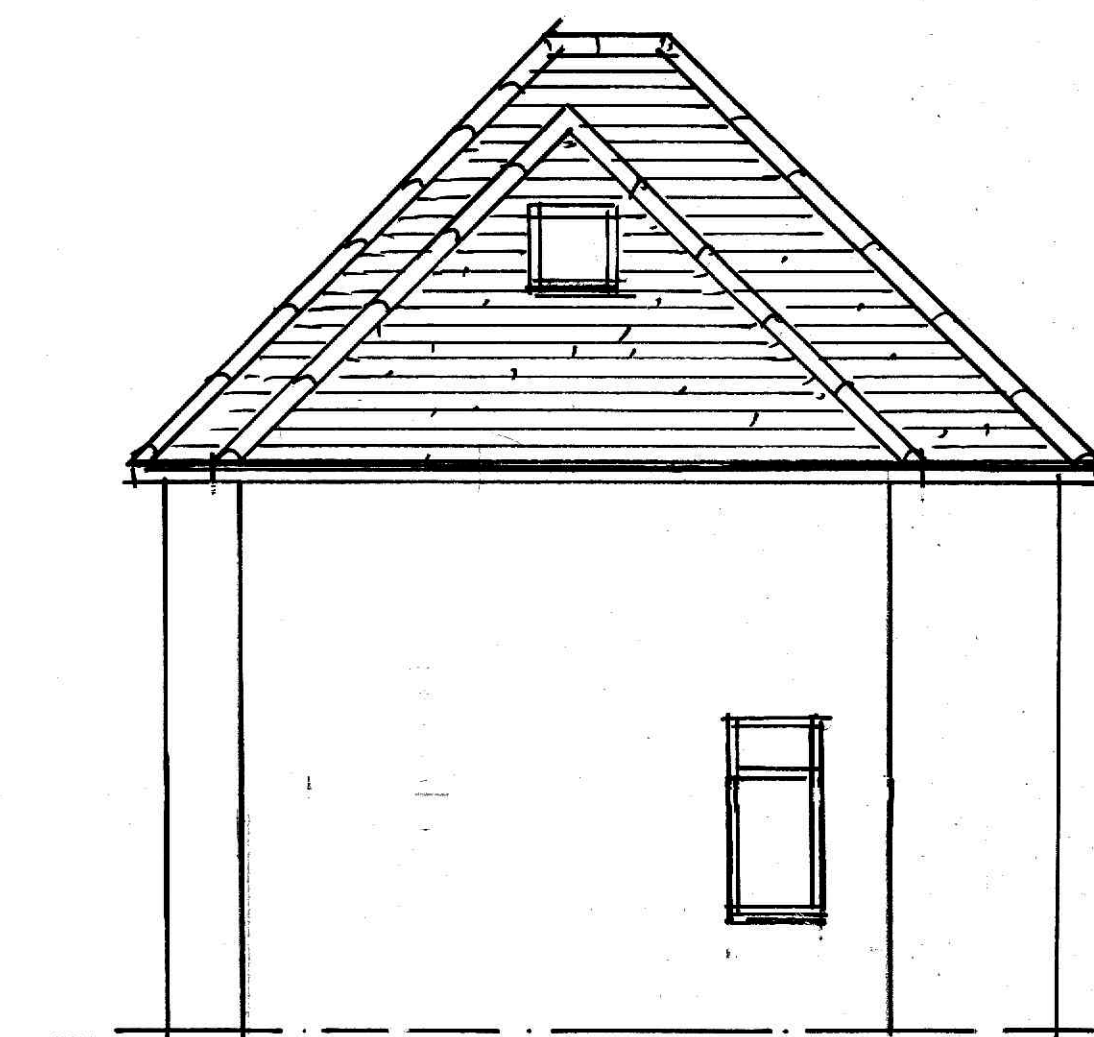

SIDE ELEVATION

0 1 2 3 4 5m

REVISION	DATE	COMMENTS
HOWARD PEASE ARCHITECTS		
07749 173672 howard@howardpeasearchitects.co.uk		
CLIENT	MR & MRS. INNEI	
PROJECT	17 BEECH WAY BURNHAMPE END WILTSHIRE	
TITLE	PLANS & ELEVATIONS	
SCALE	1:50	DATE NOV. 14
DRAWING NO	BWW/1014/10	REVISION