




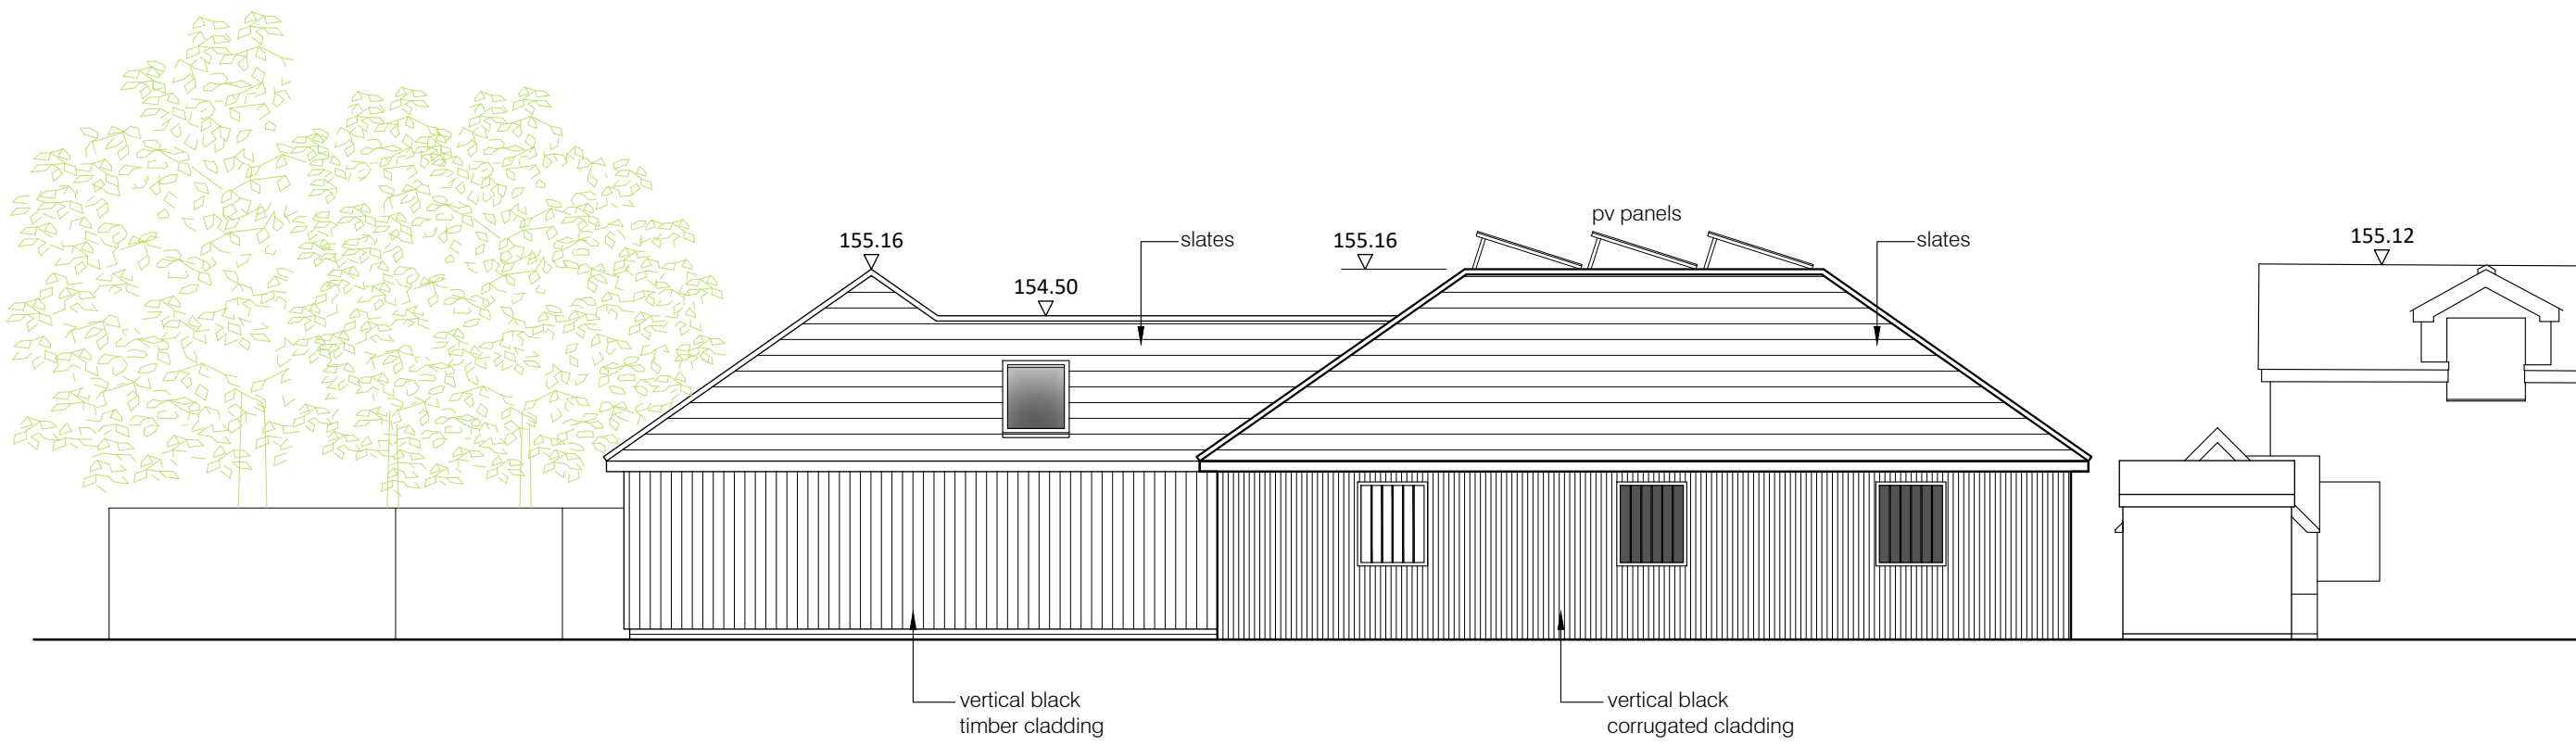


WEST ELEVATION 1
SCALE 1:100

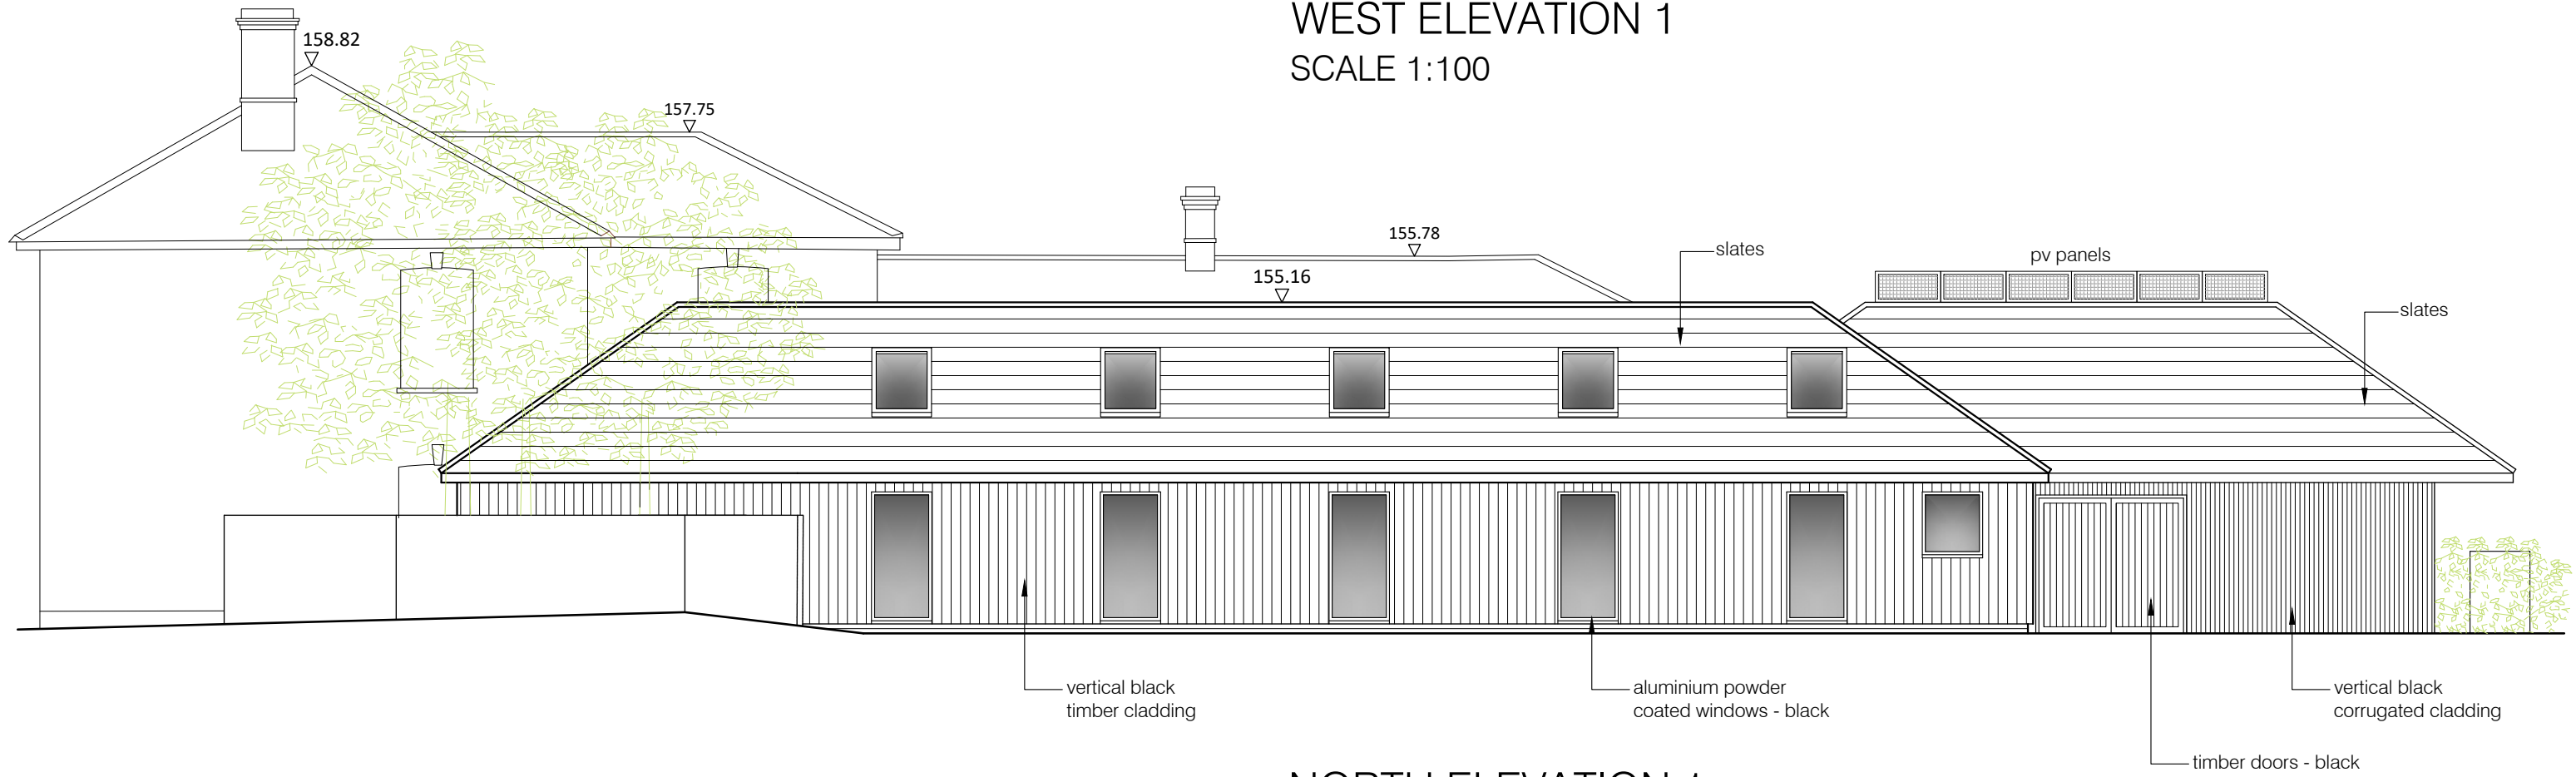

NORTH ELEVATION 1
SCALE 1:100

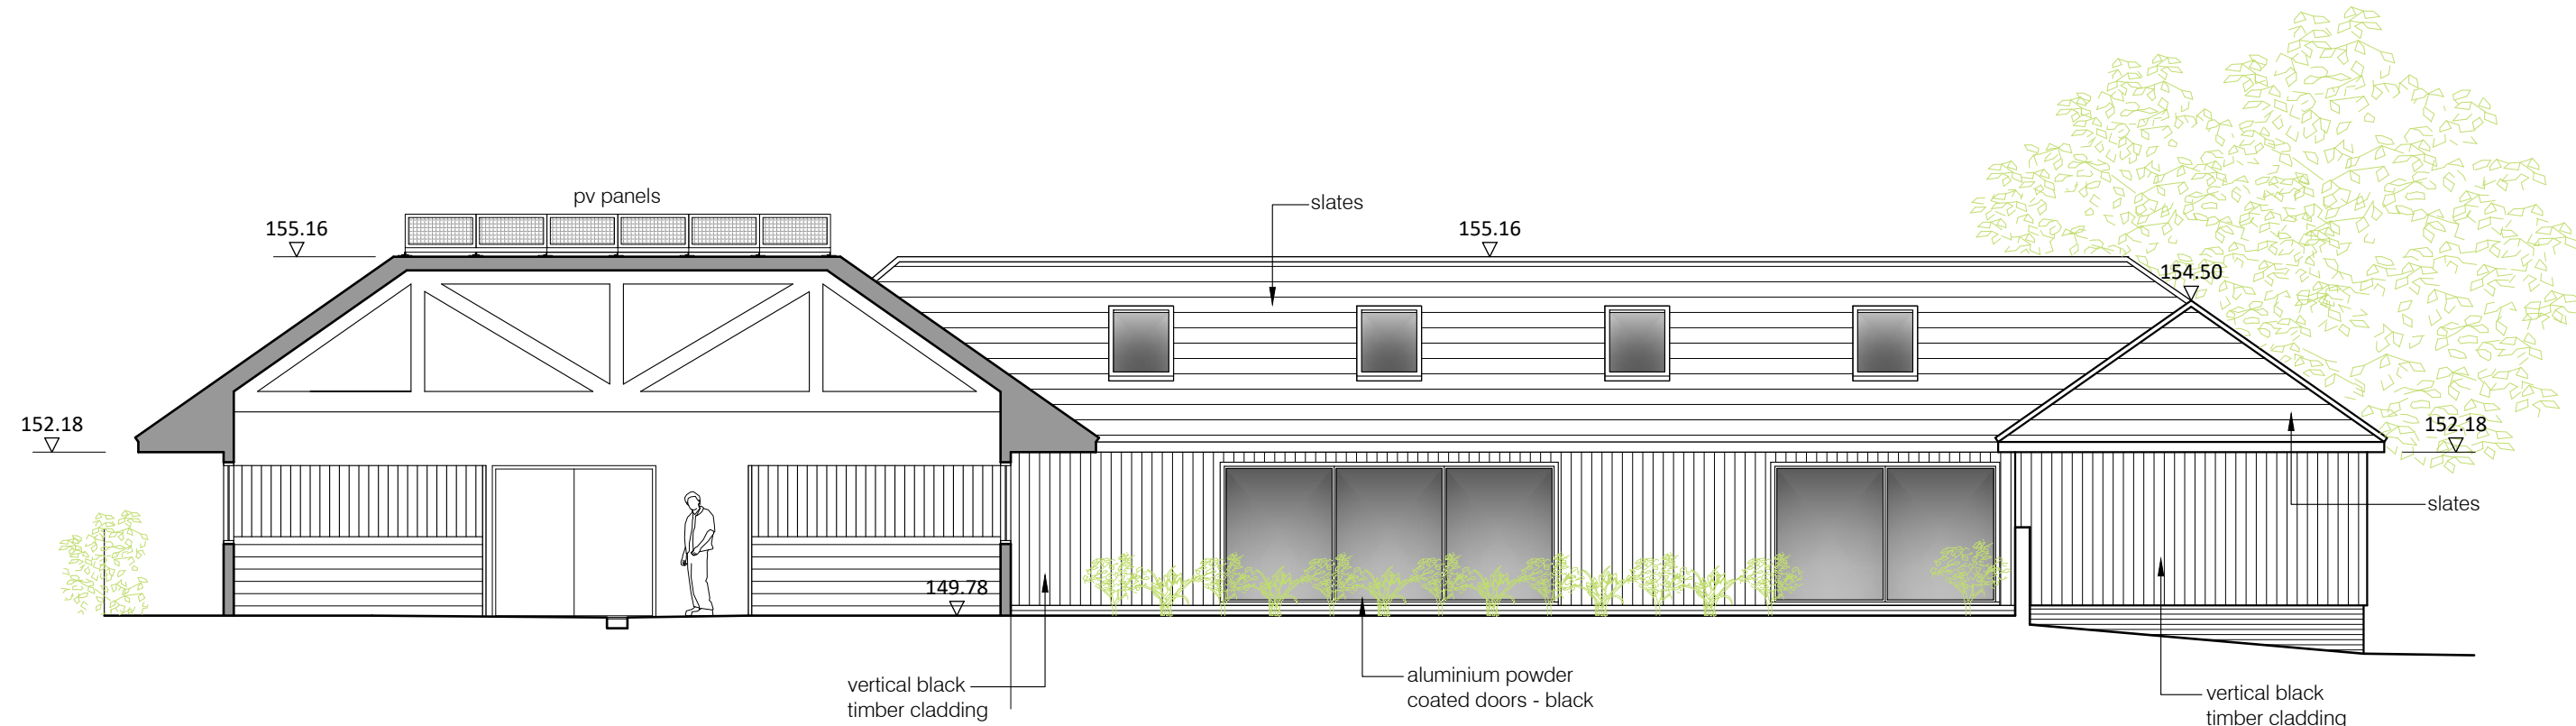


SOUTH ELEVATION 2
SCALE 1:100

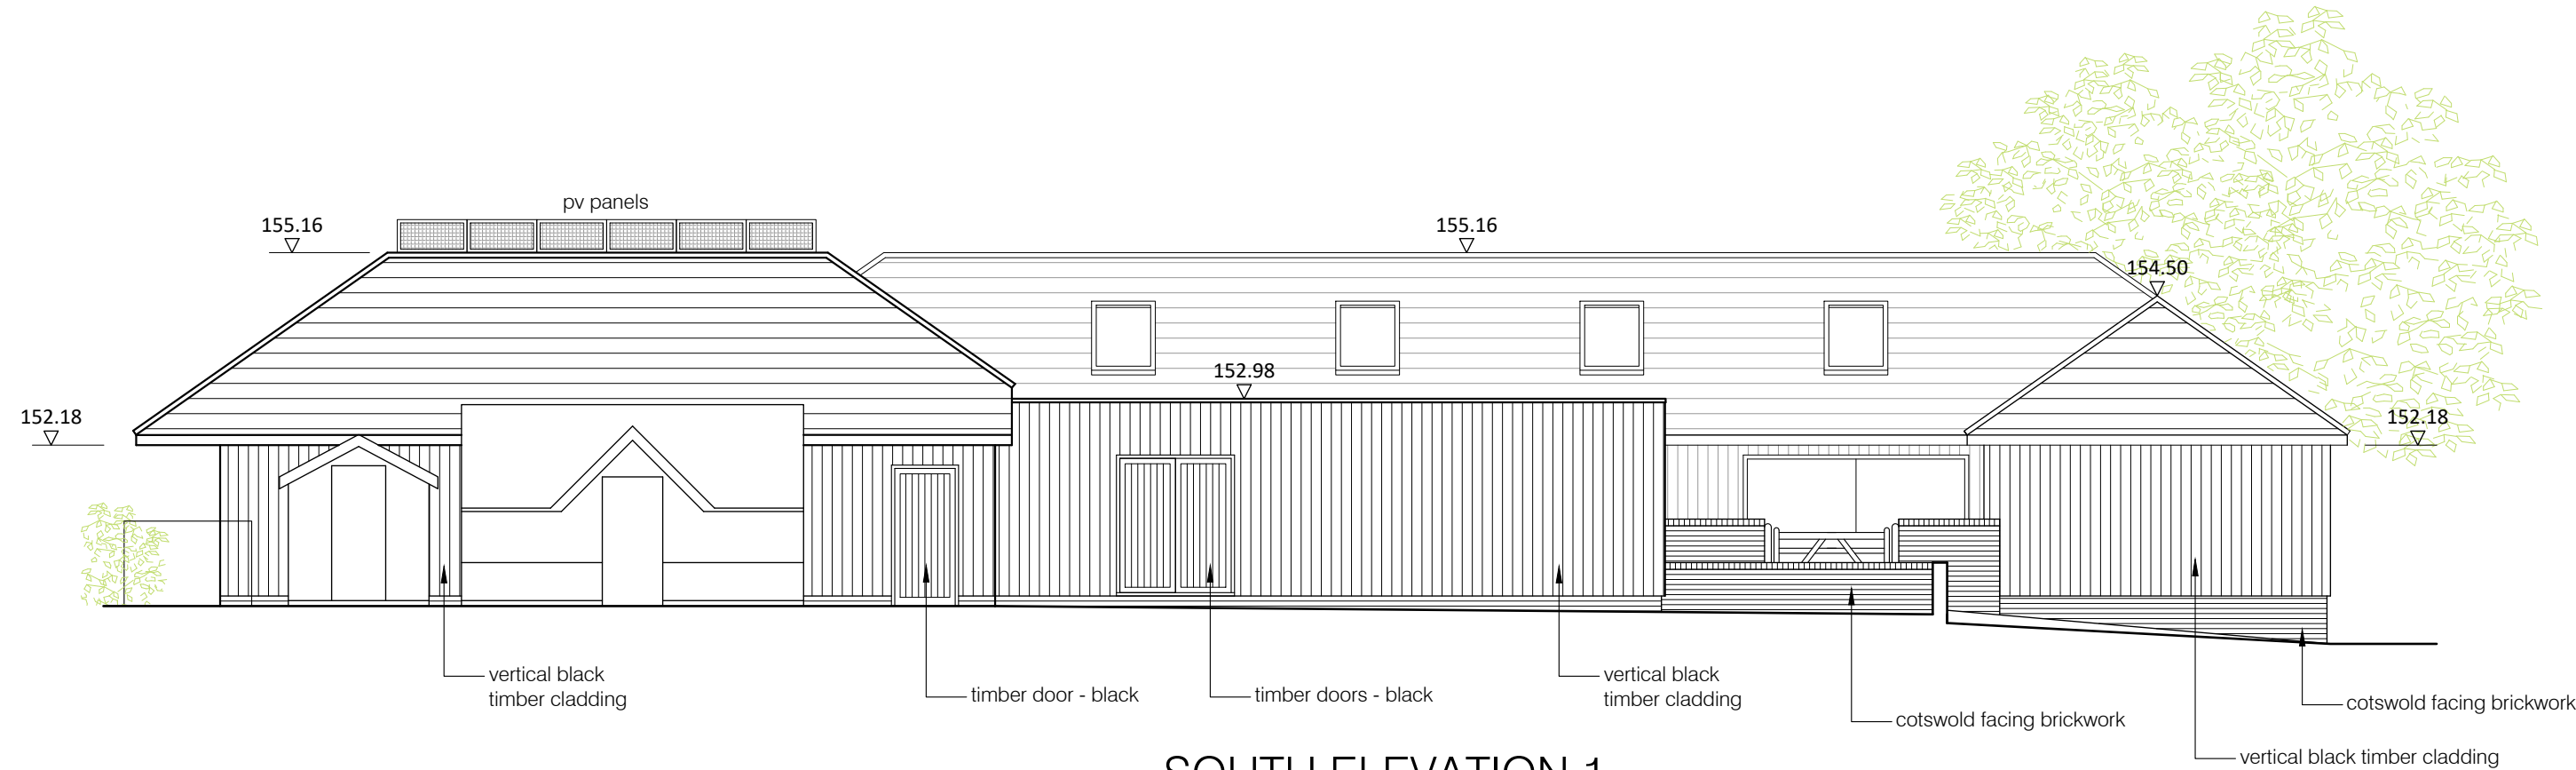

SOUTH ELEVATION 1
SCALE 1:100

Scale 1:100
0 1 2 3 4 5 6 7 8 9 10m

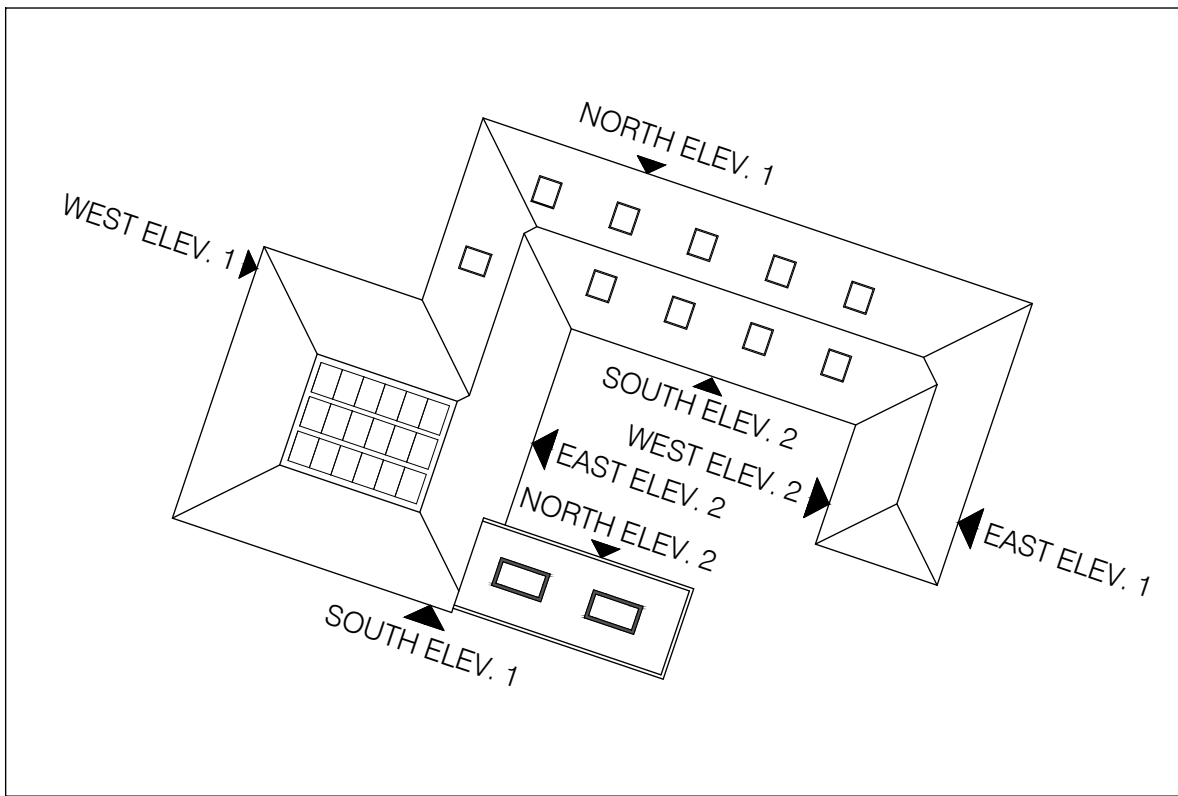

- NOTES:
- THIS DRAWING IS THE COPYRIGHT OF PCDS LTD AND MAY NOT BE REPRODUCED WITHOUT THEIR PRIOR PERMISSION.
 - THIS DRAWING IS TO BE READ IN CONJUNCTION WITH ALL RELEVANT SUB-CONTRACTORS AND OTHER PCDS DRAWINGS.
 - THIS DRAWING IS NOT TO BE SCALED. SETTING OUT TO BE TO FIGURED DIMENSIONS OR AS AGREED ON SITE.
 - THE CONTRACTOR SHALL CHECK DIMENSIONS AND DETAILS OF ALL EXISTING CONSTRUCTION PRIOR TO COMMENCING ANY WORK. ANY DISCREPANCY SHALL BE REPORTED BEFORE PROCEEDING, SO THAT ADJUSTMENTS MAY BE MADE TO THE DESIGN IF AND AS NECESSARY.

PRELIMINARY

Rev.	Date	Revisions
P2	21.08.25	ELEVATION REFERENCES AMENDED

PCDS
Building & Structural Design Consultants

Unit 2, The Mead Business Centre
176-178 Berkhamstead Road
Chesham, Bucks. HP5 3EE
Tel: 01494 771224
Fax: 01494 778726
email: mail@pcdslimited.co.uk



Client
BEN MARLOW

Job Title
MEDLOW HOUSE FARM
COLEMANS ROAD
BREACHWOOD GREEN
HERTS SG4 8PA

Drawing Title
DETAILS OF PROPOSED
OUTBUILDINGS
ELEVATIONS - SHEET 1 OF 2

Scale
1:100 @ A1

Date APR. 25 Drawn J.W.

Job No. Drg. No. Rev
25541 A-0003 P2

25541-PCD-00-XX-DR-A-0003-S3-P2

Plot Date: 21 AUGUST 2025