
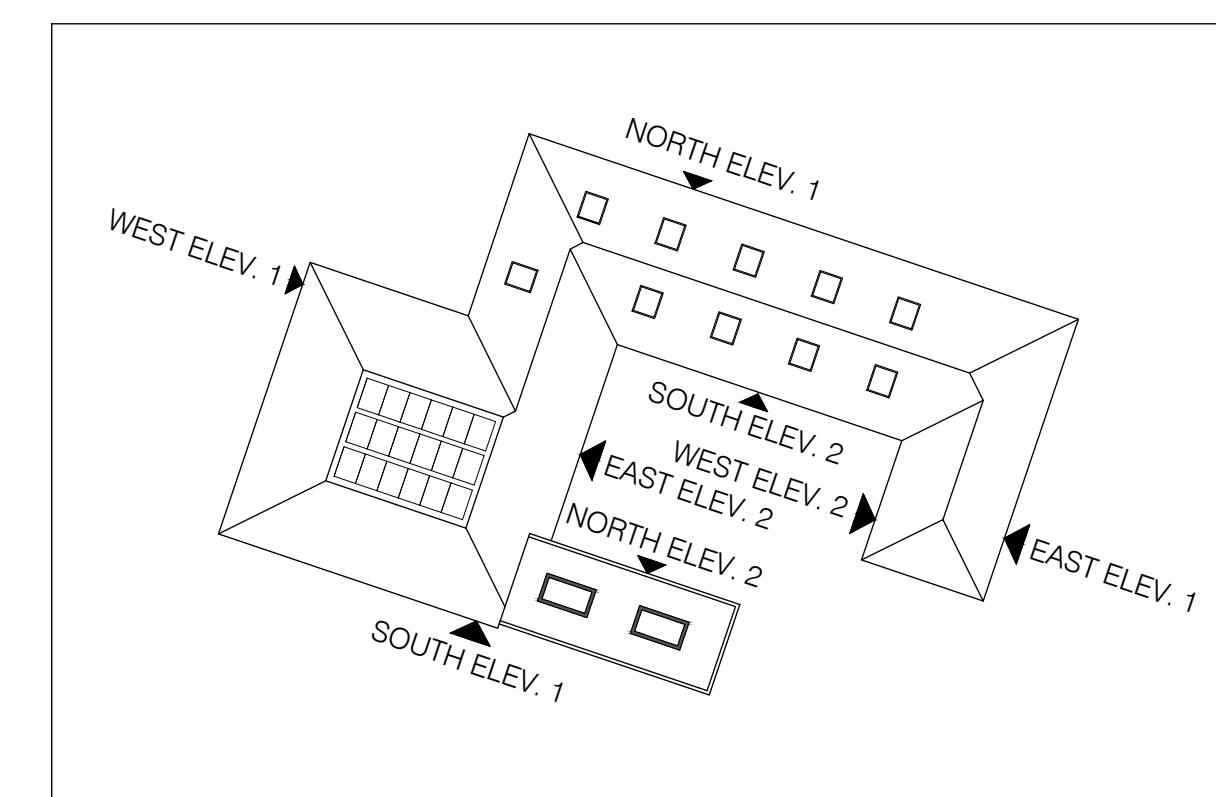
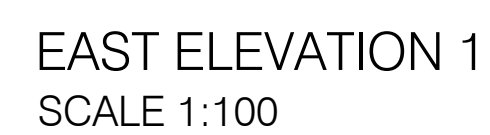
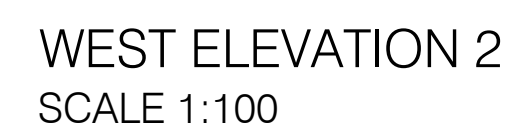
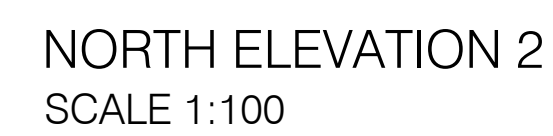


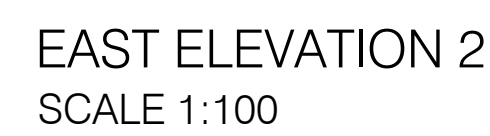

- # PRELIMINARY

Unit 2, The Mead Business Centre
176-178 Berkhamstead Road
Chesham, Bucks. HP5 3EE
Tel: 01494 771224
Fax: 01494 778726
email: mail@pcdslimited.co.uk

BEN MARLOW

MEDLOW HOUSE FARM
COLEMANS ROAD
BREACHWOOD GREEN
HERTS SG4 8PA

ELEVATIONS - SHEET 1 OF 2
AND SITE PLAN

Scale 1:100, 1:500 @ A1

Date	APR. 25	Drawn	I.W.
Job No.	Drg. No.	Rev	
25541	A-0004	P2	
25541-PCD-00-XX-DR-A-0004-S3-P2			
Plot Date: 21 AUGUST 2025			