
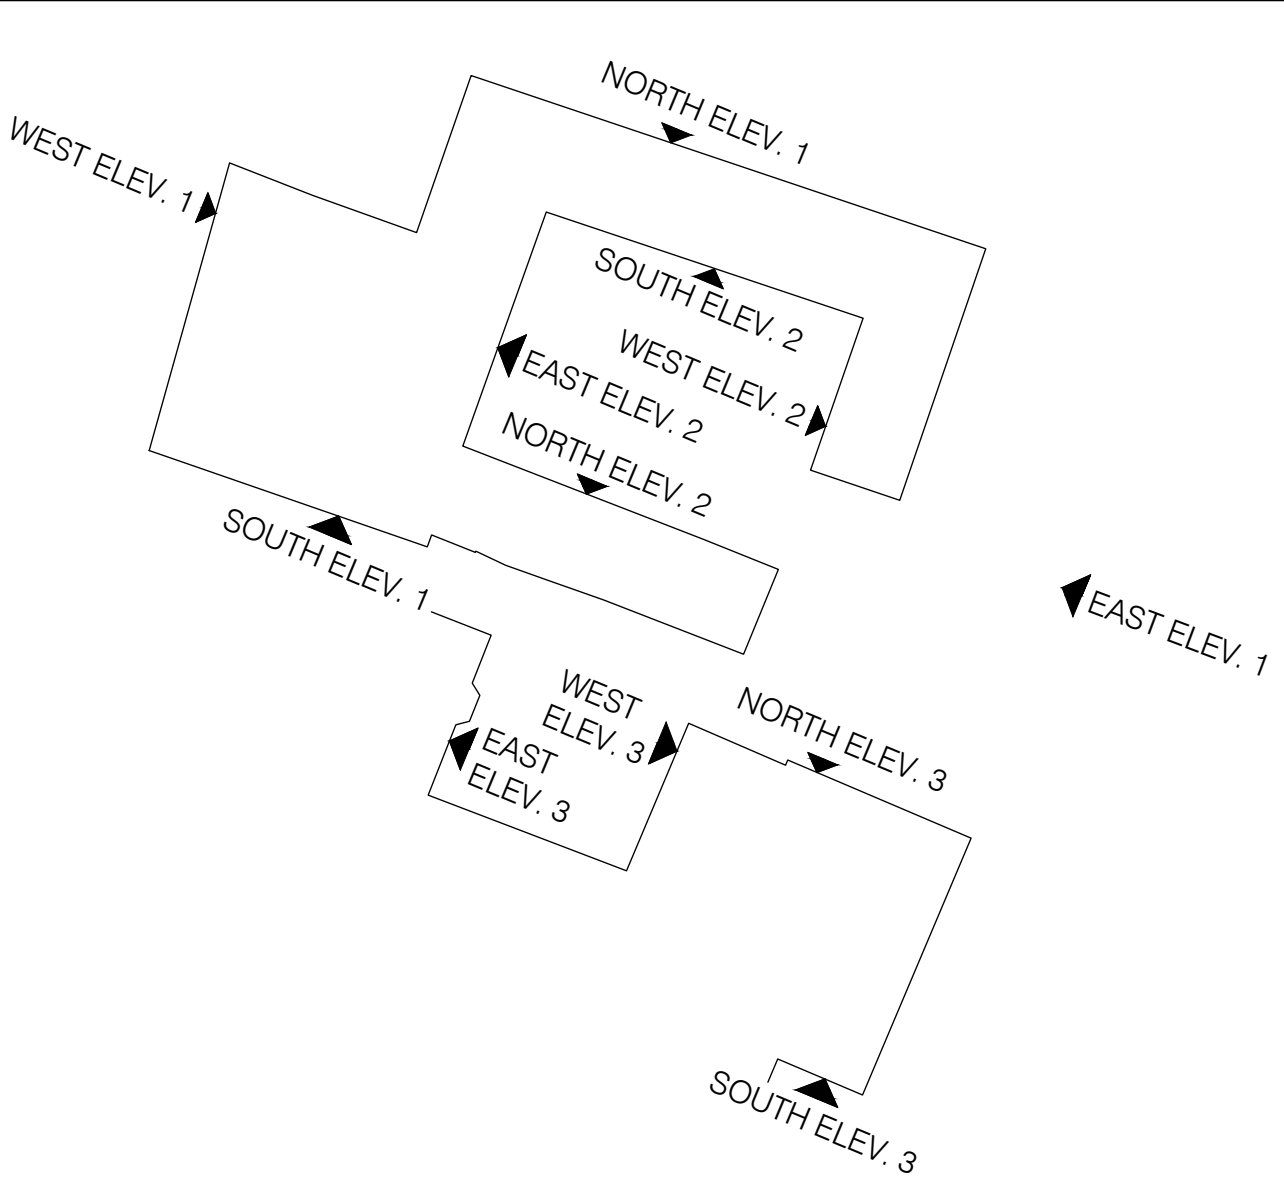


150.000 Metres A.O.D.

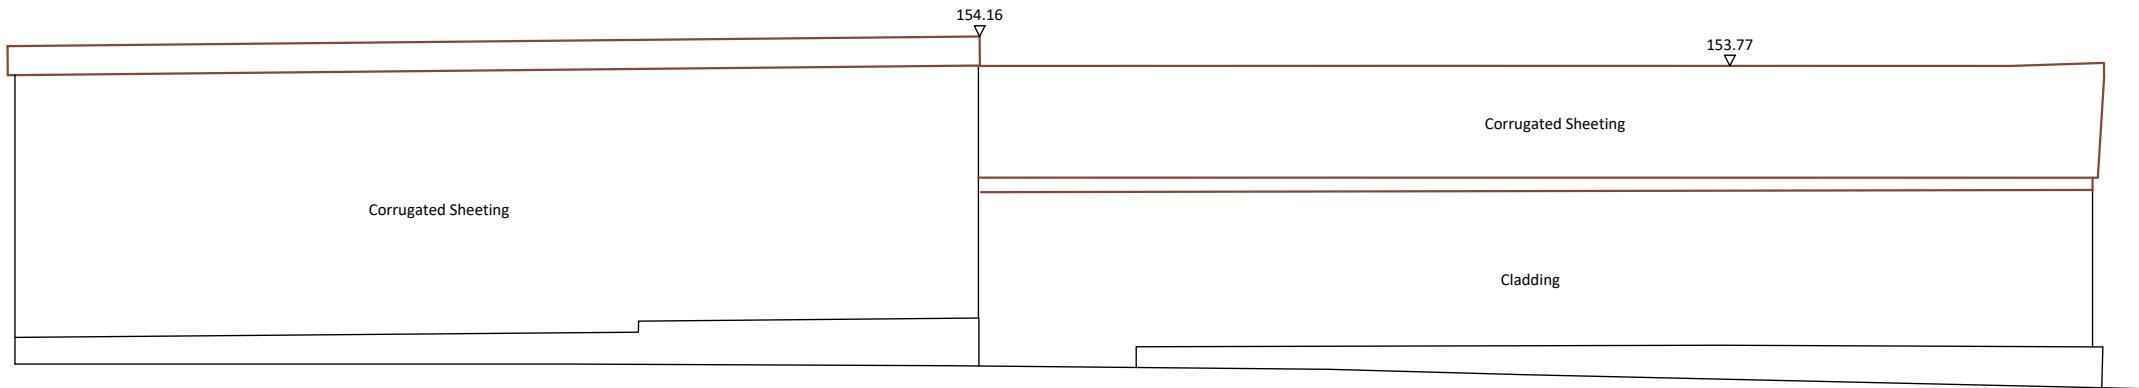

- NOTES**
- 1 LEVELS ARE RELATED TO ORDNANCE SURVEY BY GPS OBSERVATION.
 - 2 SURVEY HAS BEEN CARRIED OUT TO AN ACCURACY COMMENSURATE WITH A 1:50 SCALE DRAWING
 - 3 ALL CRITICAL DIMENSIONS AND LEVELS SHOULD BE CHECKED PRIOR TO DESIGN AND/OR CONSTRUCTION.

A	21.08.25	ELEVATION REFERENCES AMENDED
NO.	DATE	DETAILS

REVISIONS



74 WATCHET LANE
HOLMER GREEN
HIGH WYCOMBE
BUCKINGHAMSHIRE
HP15 6UG

Tel: 01494 718453
Fax: 01494 717576
e-mail: admin.office@knds-surveys.com

CLIENT

PCDS LIMITED
UNIT 2, THE MEAD BUSINESS CENTRE
176-178 BERKHAMSTEAD ROAD
CHESHAM
HP5 3EE

JOB TITLE

MEDLOW HOUSE FARM
BREACHWOOD GREEN
SG4 8PA

DRAWING TITLE

SOUTH ELEVATION 1

DRAWING No. C2825 - E5 - rev.A	DRAWN BY RJG \ ELG	DATE 21 AUG 2025
SURVEYED BY RJG \ ELG		SCALE 1:100 A1 Sheet

