



General notes


1. These drawings have been prepared for the purpose of obtaining planning approval only.
2. All dimensions must be checked on site by the client and/or building contractor.
3. The client is responsible for all matters relating to Party Wall Act 1996.
4. Where existing drain runs are shown these are assumed only.
5. The client is responsible for checking that boundaries are correct and proposals do not conflict with any restrictive covenants which may be in title deeds.
6. All works to be executed to the satisfaction of the Local Authority and to comply with all current Building Regulations, Planning Requirements, British Standards and Codes of Practice.

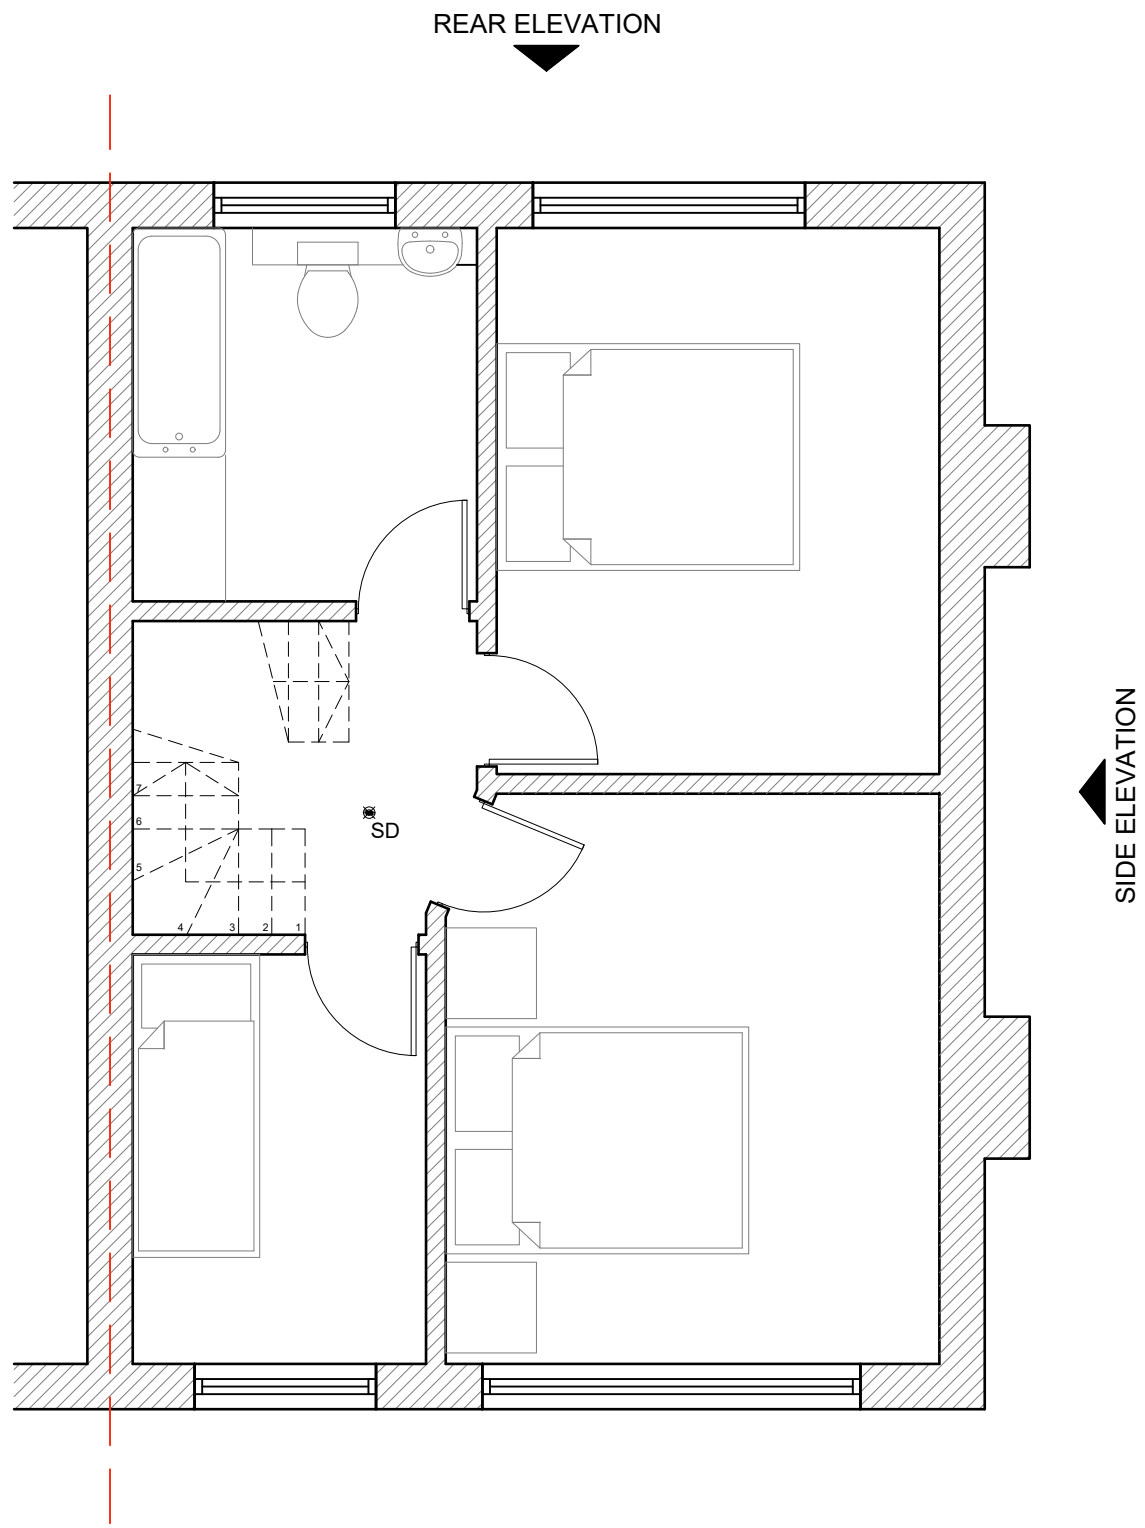

PROPOSED FIRST FLOOR PLAN
Scale: 1:50

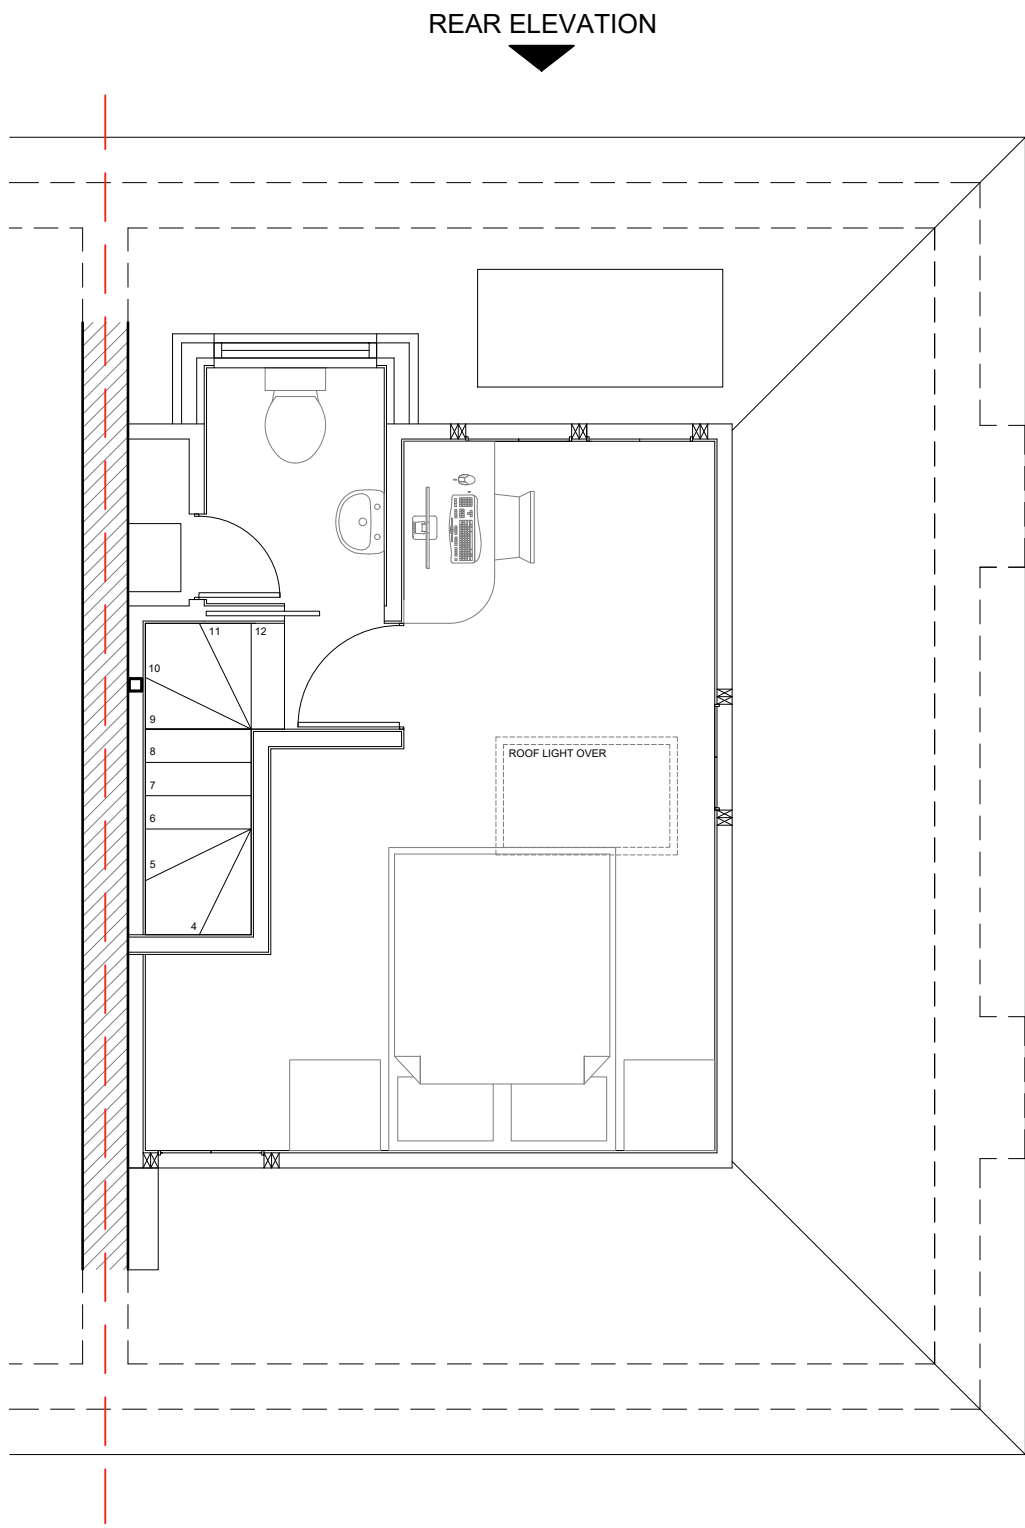


PROPOSED LOFT ROOM PLAN
Scale: 1:50

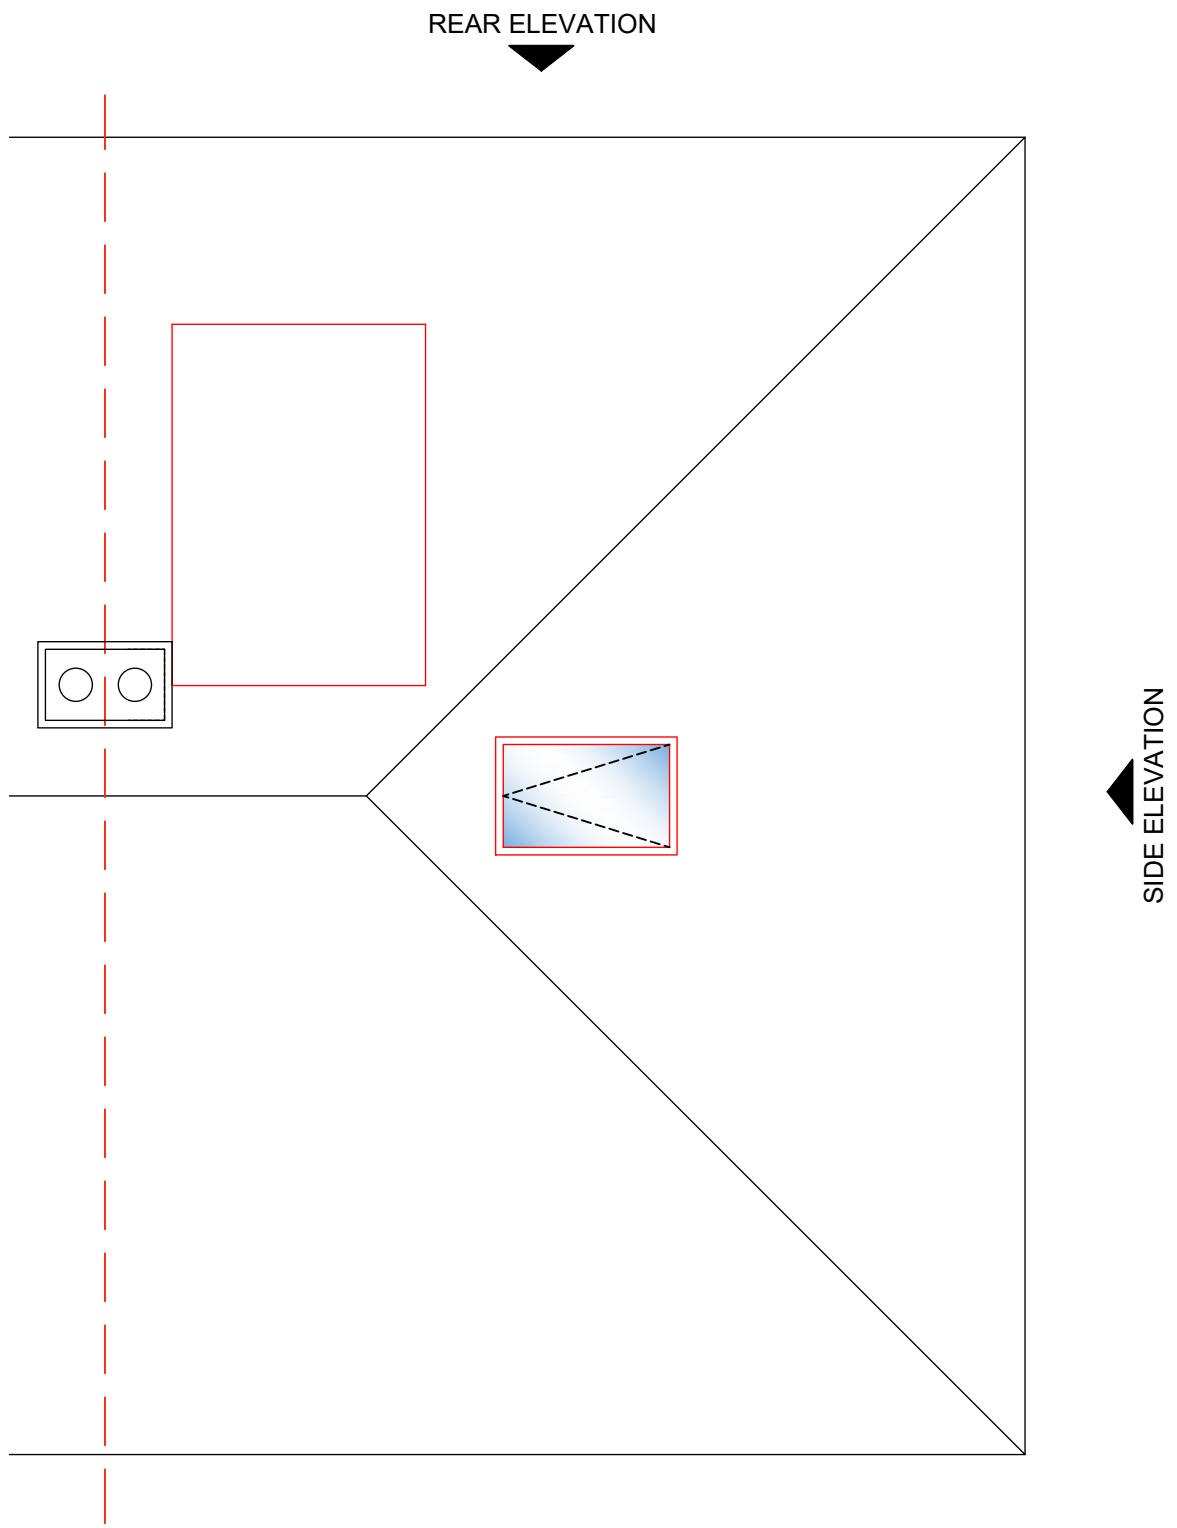

PROPOSED ROOF PLAN
Scale: 1:50



PROPOSED SIDE ELEVATION
Scale: 1:50

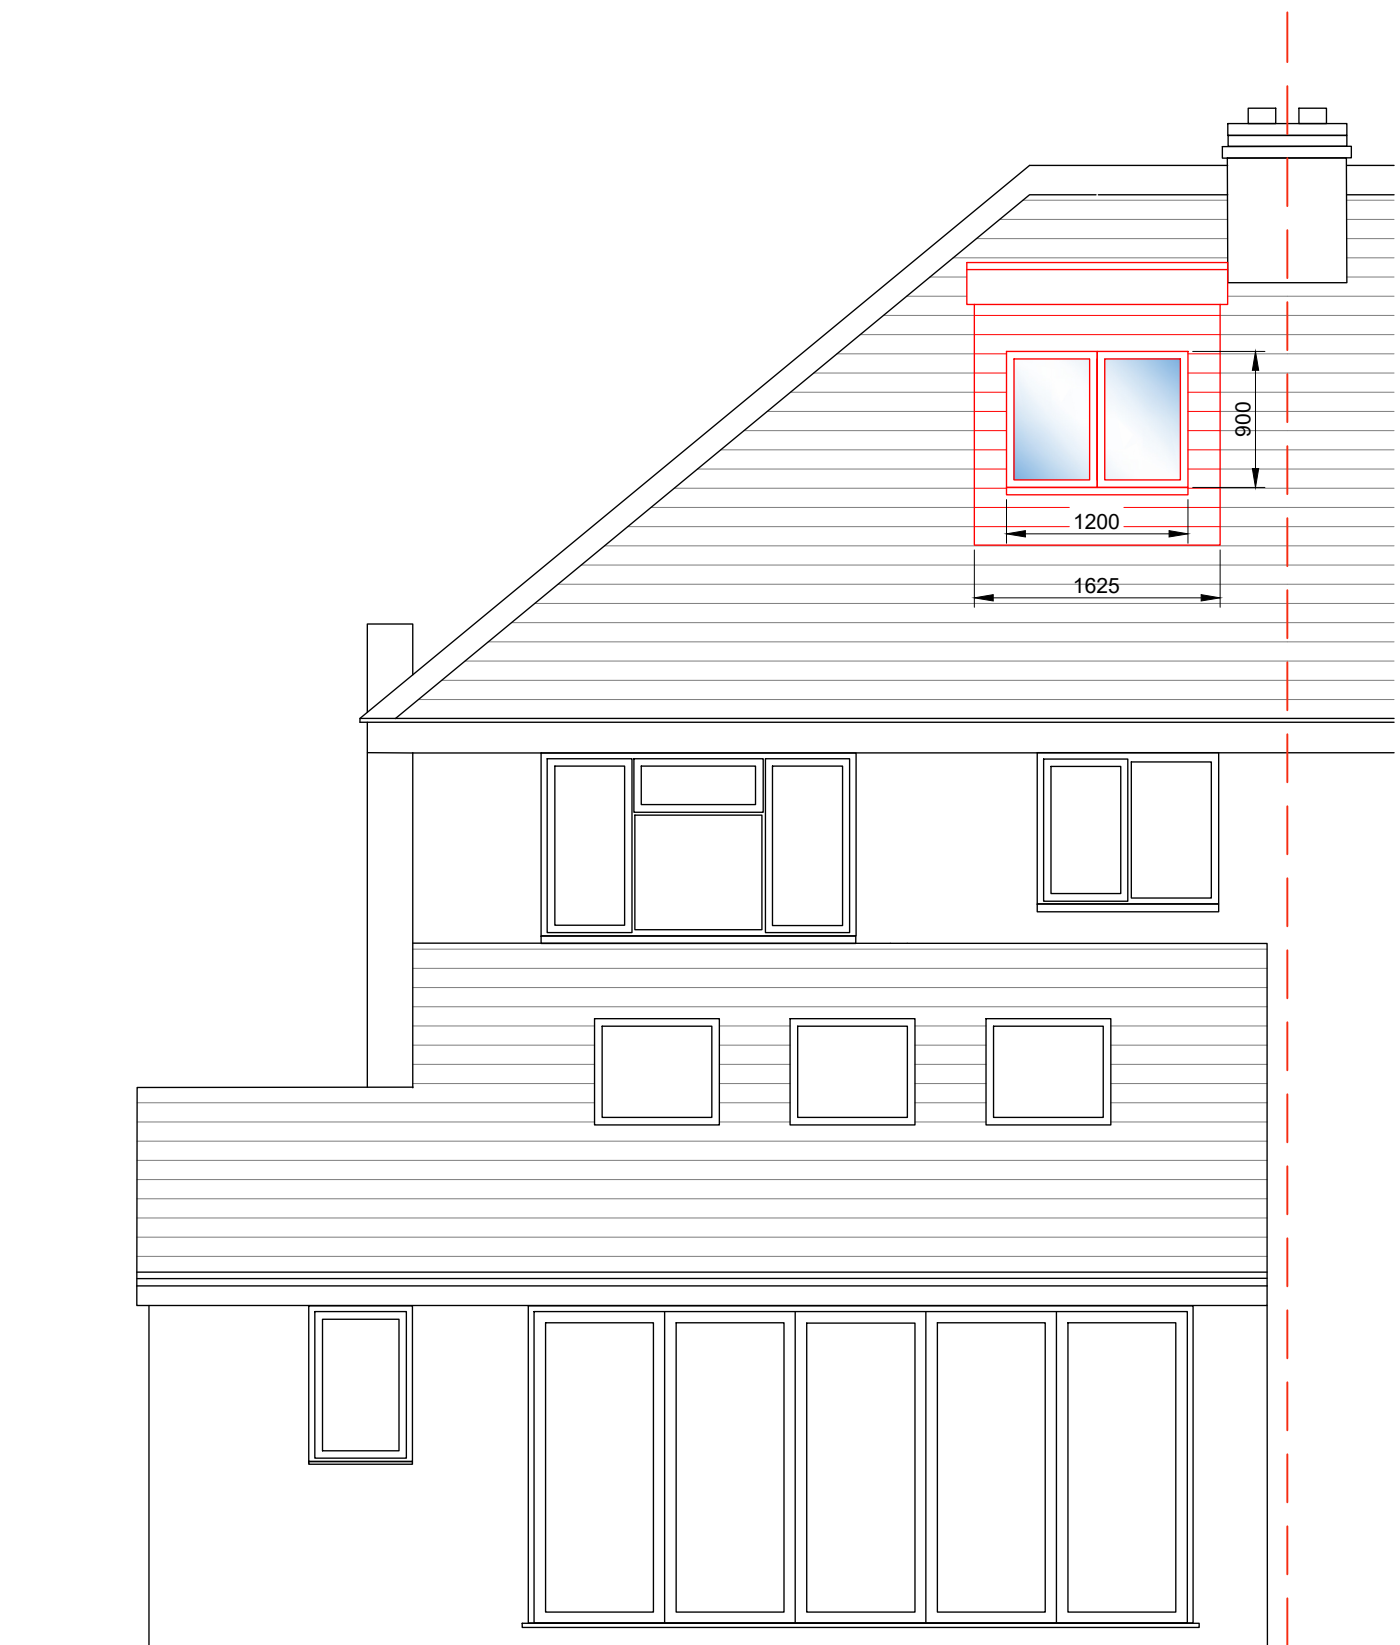

PROPOSED REAR ELEVATION
Scale: 1:50

P04	24.10.25	ISSUED FOR APPROVAL
P03	16.10.25	ISSUED FOR APPROVAL
P02	15.08.25	ISSUED FOR APPROVAL
P01	27.09.24	ISSUED FOR APPROVAL

Revision	Date	Remarks
 Richfield Consulting Ltd Shared Space, The Carling Building Coopers Yard, Hitchin, SG5 1AR T: +44 (0)1462 416700 E: info@richfieldconsulting.co.uk W: www.richfieldconsulting.co.uk		
Suitability	Scale 1:50 at A1	Drawn RR
Drawing Status FOR APPROVAL		
Client MR & MRS CLAYFIELD		
Project 13 HASELFOOT LETCWORTH GARDEN CITY		
Title GENERAL ARRANGEMENTS PROPOSED PLANS AND ELEVATIONS		
Project No 0296	Drawing No RIC-XX-ZZ-DR-A-0110	Revision P04